
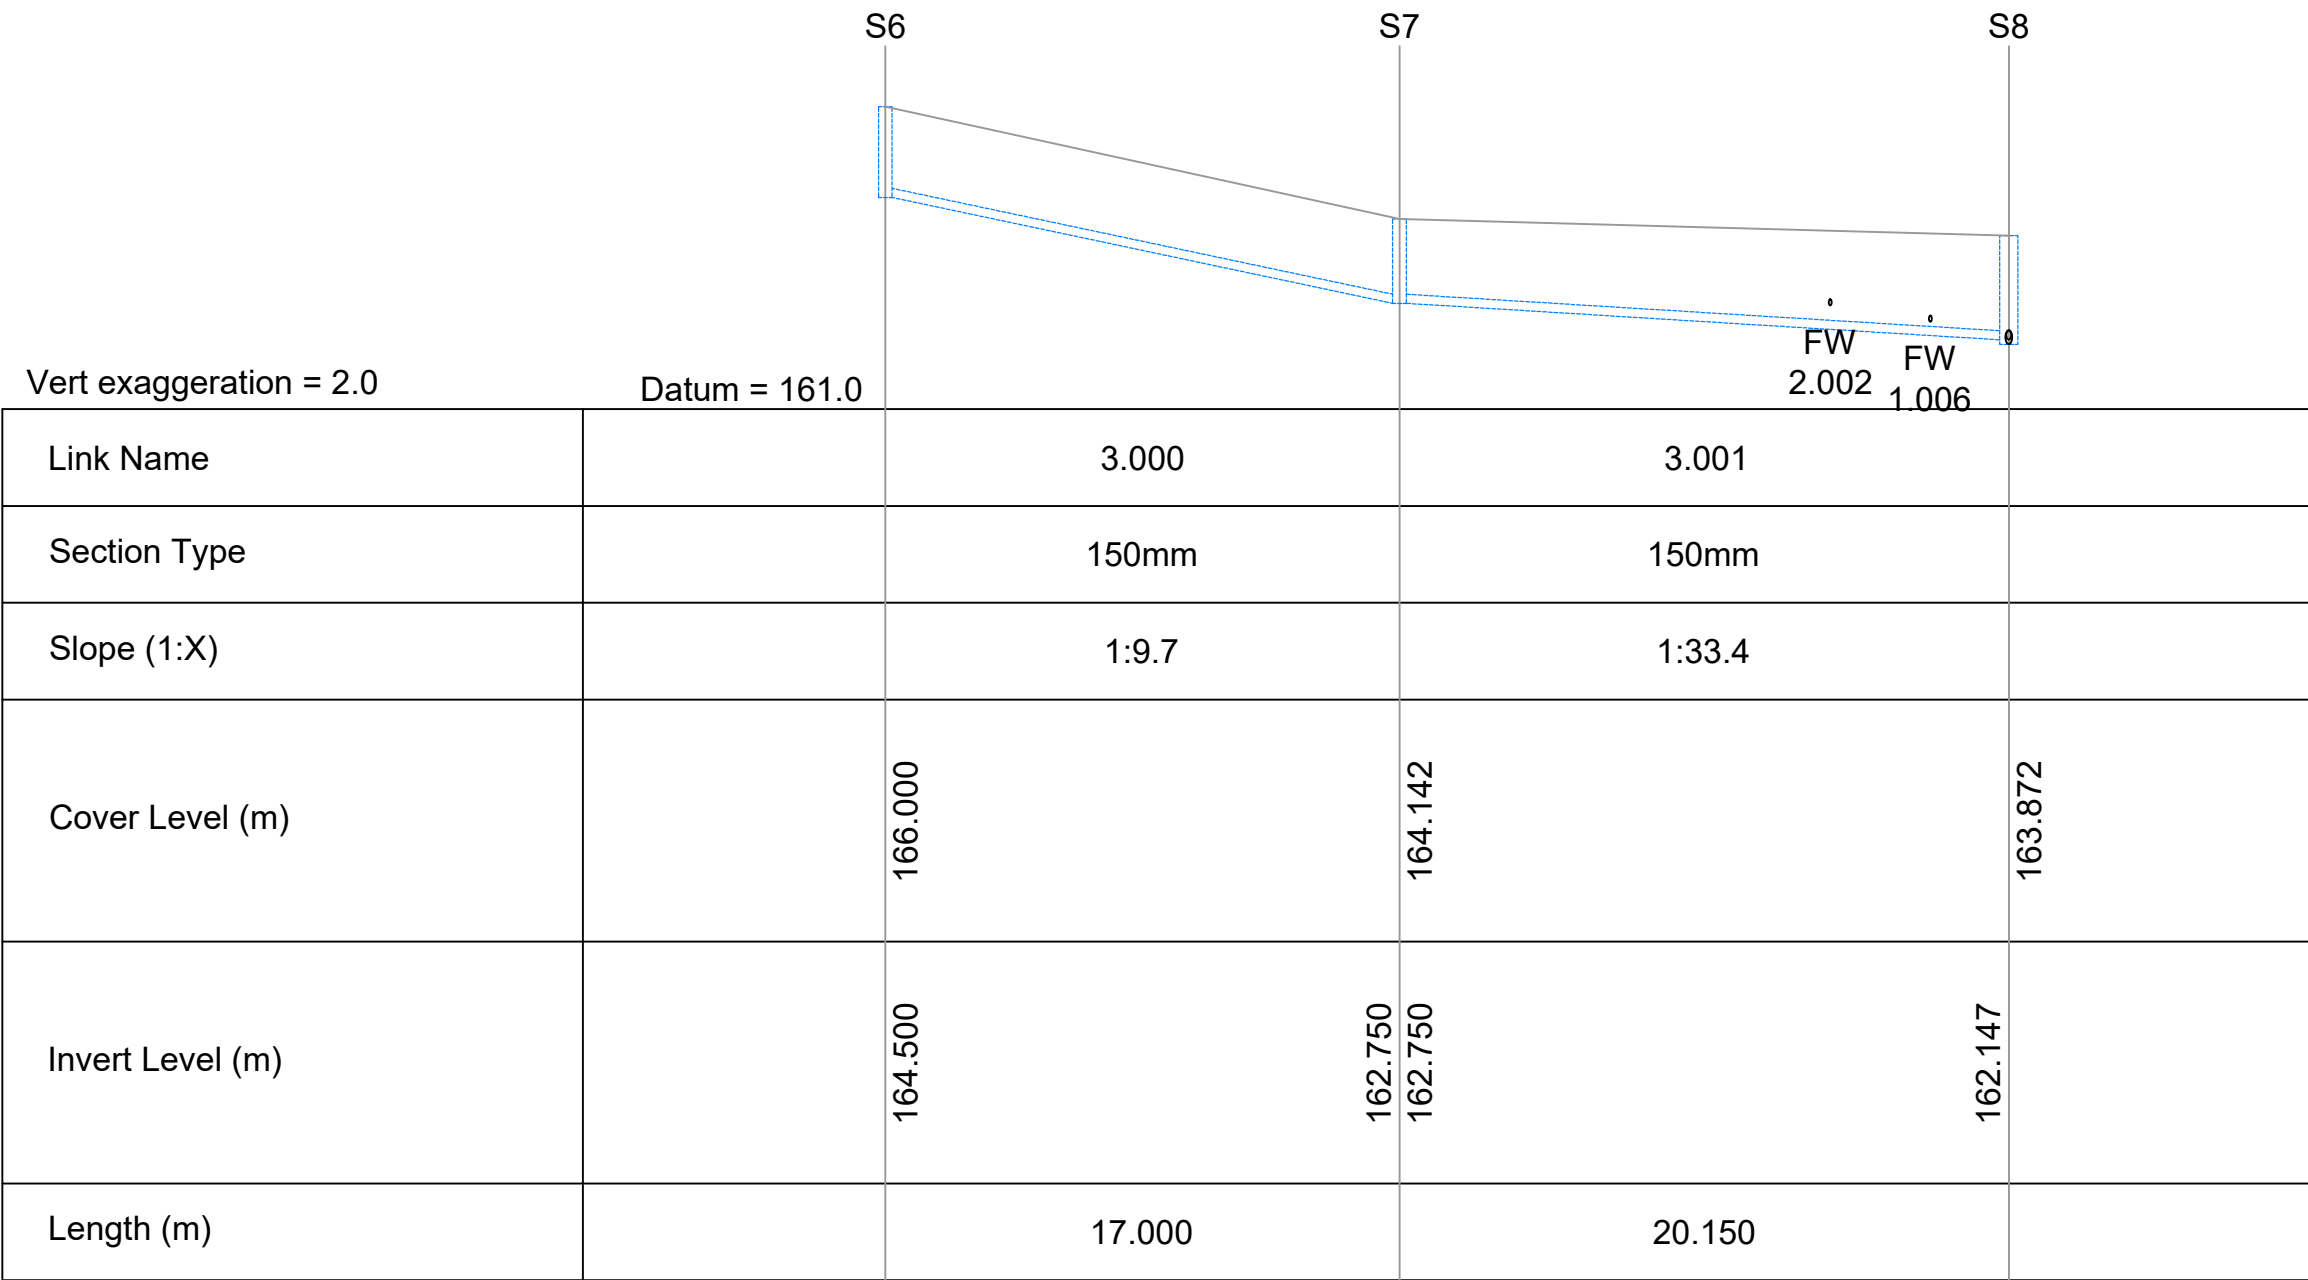
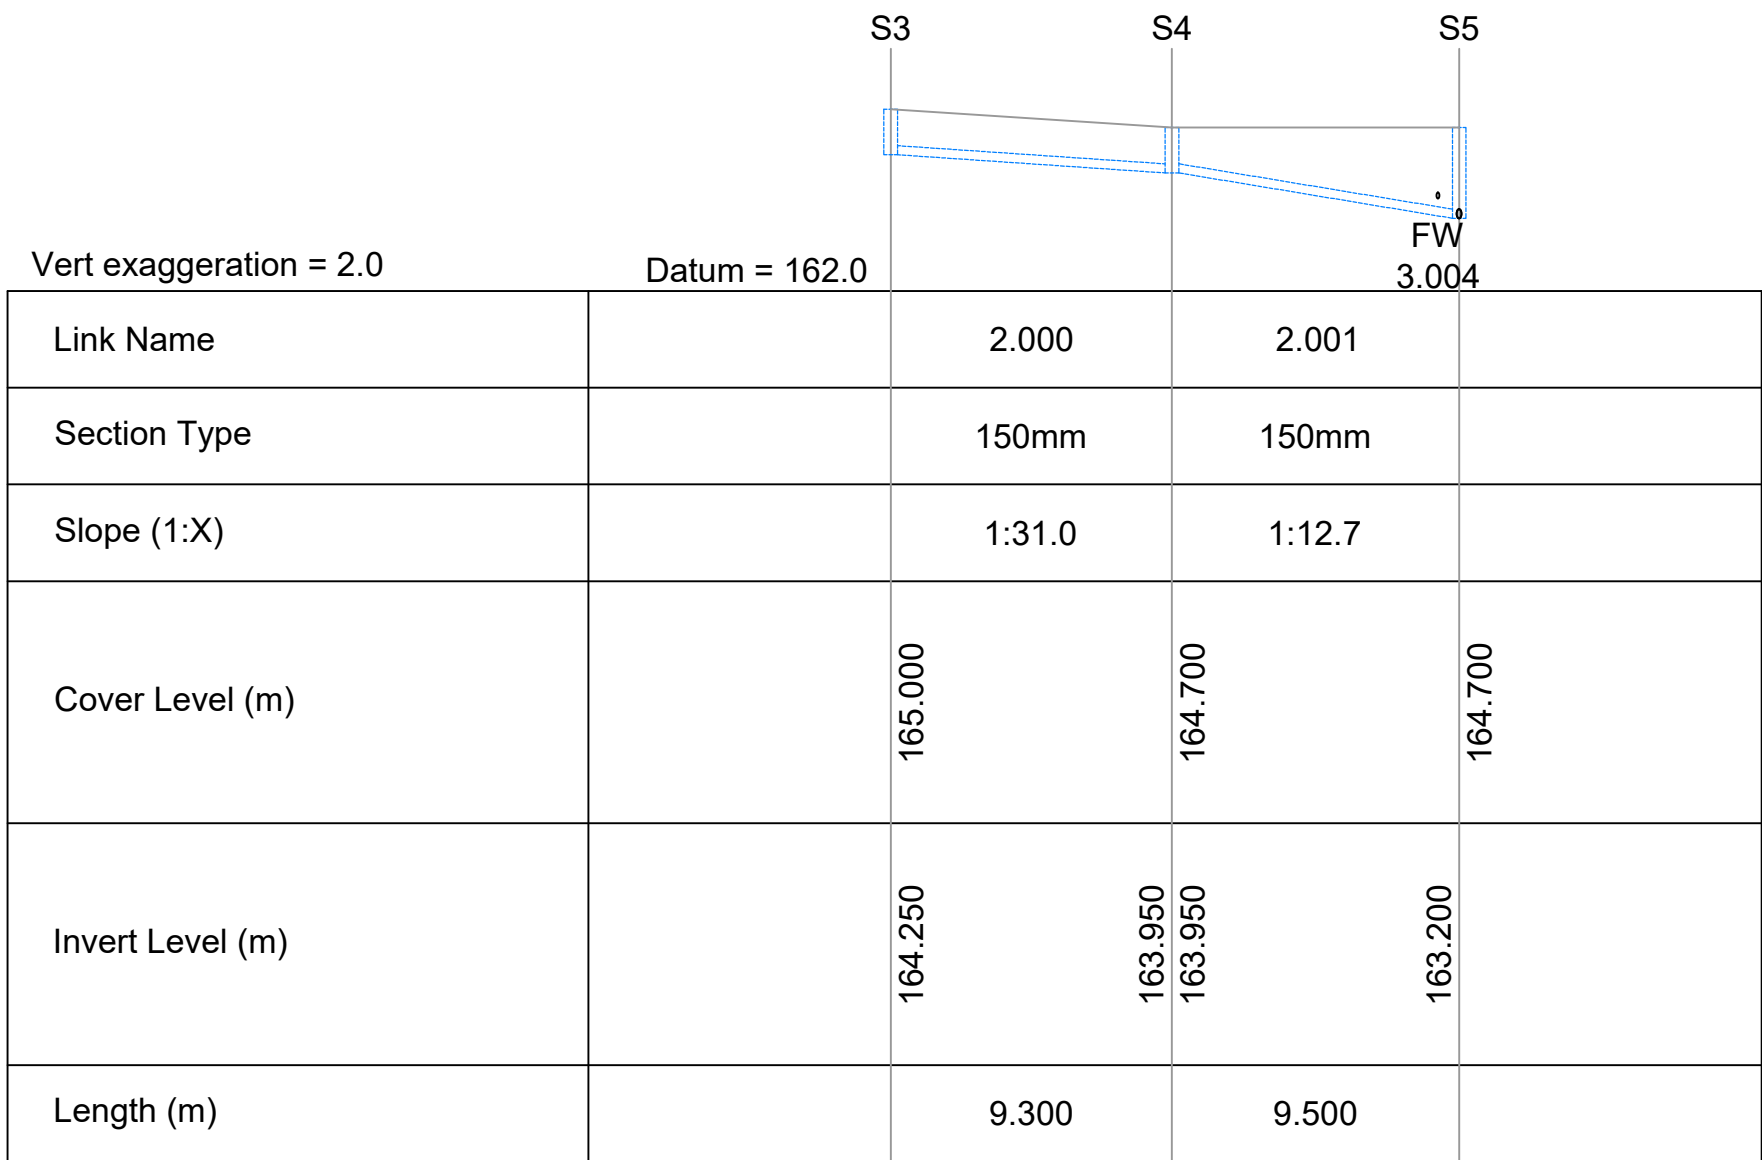


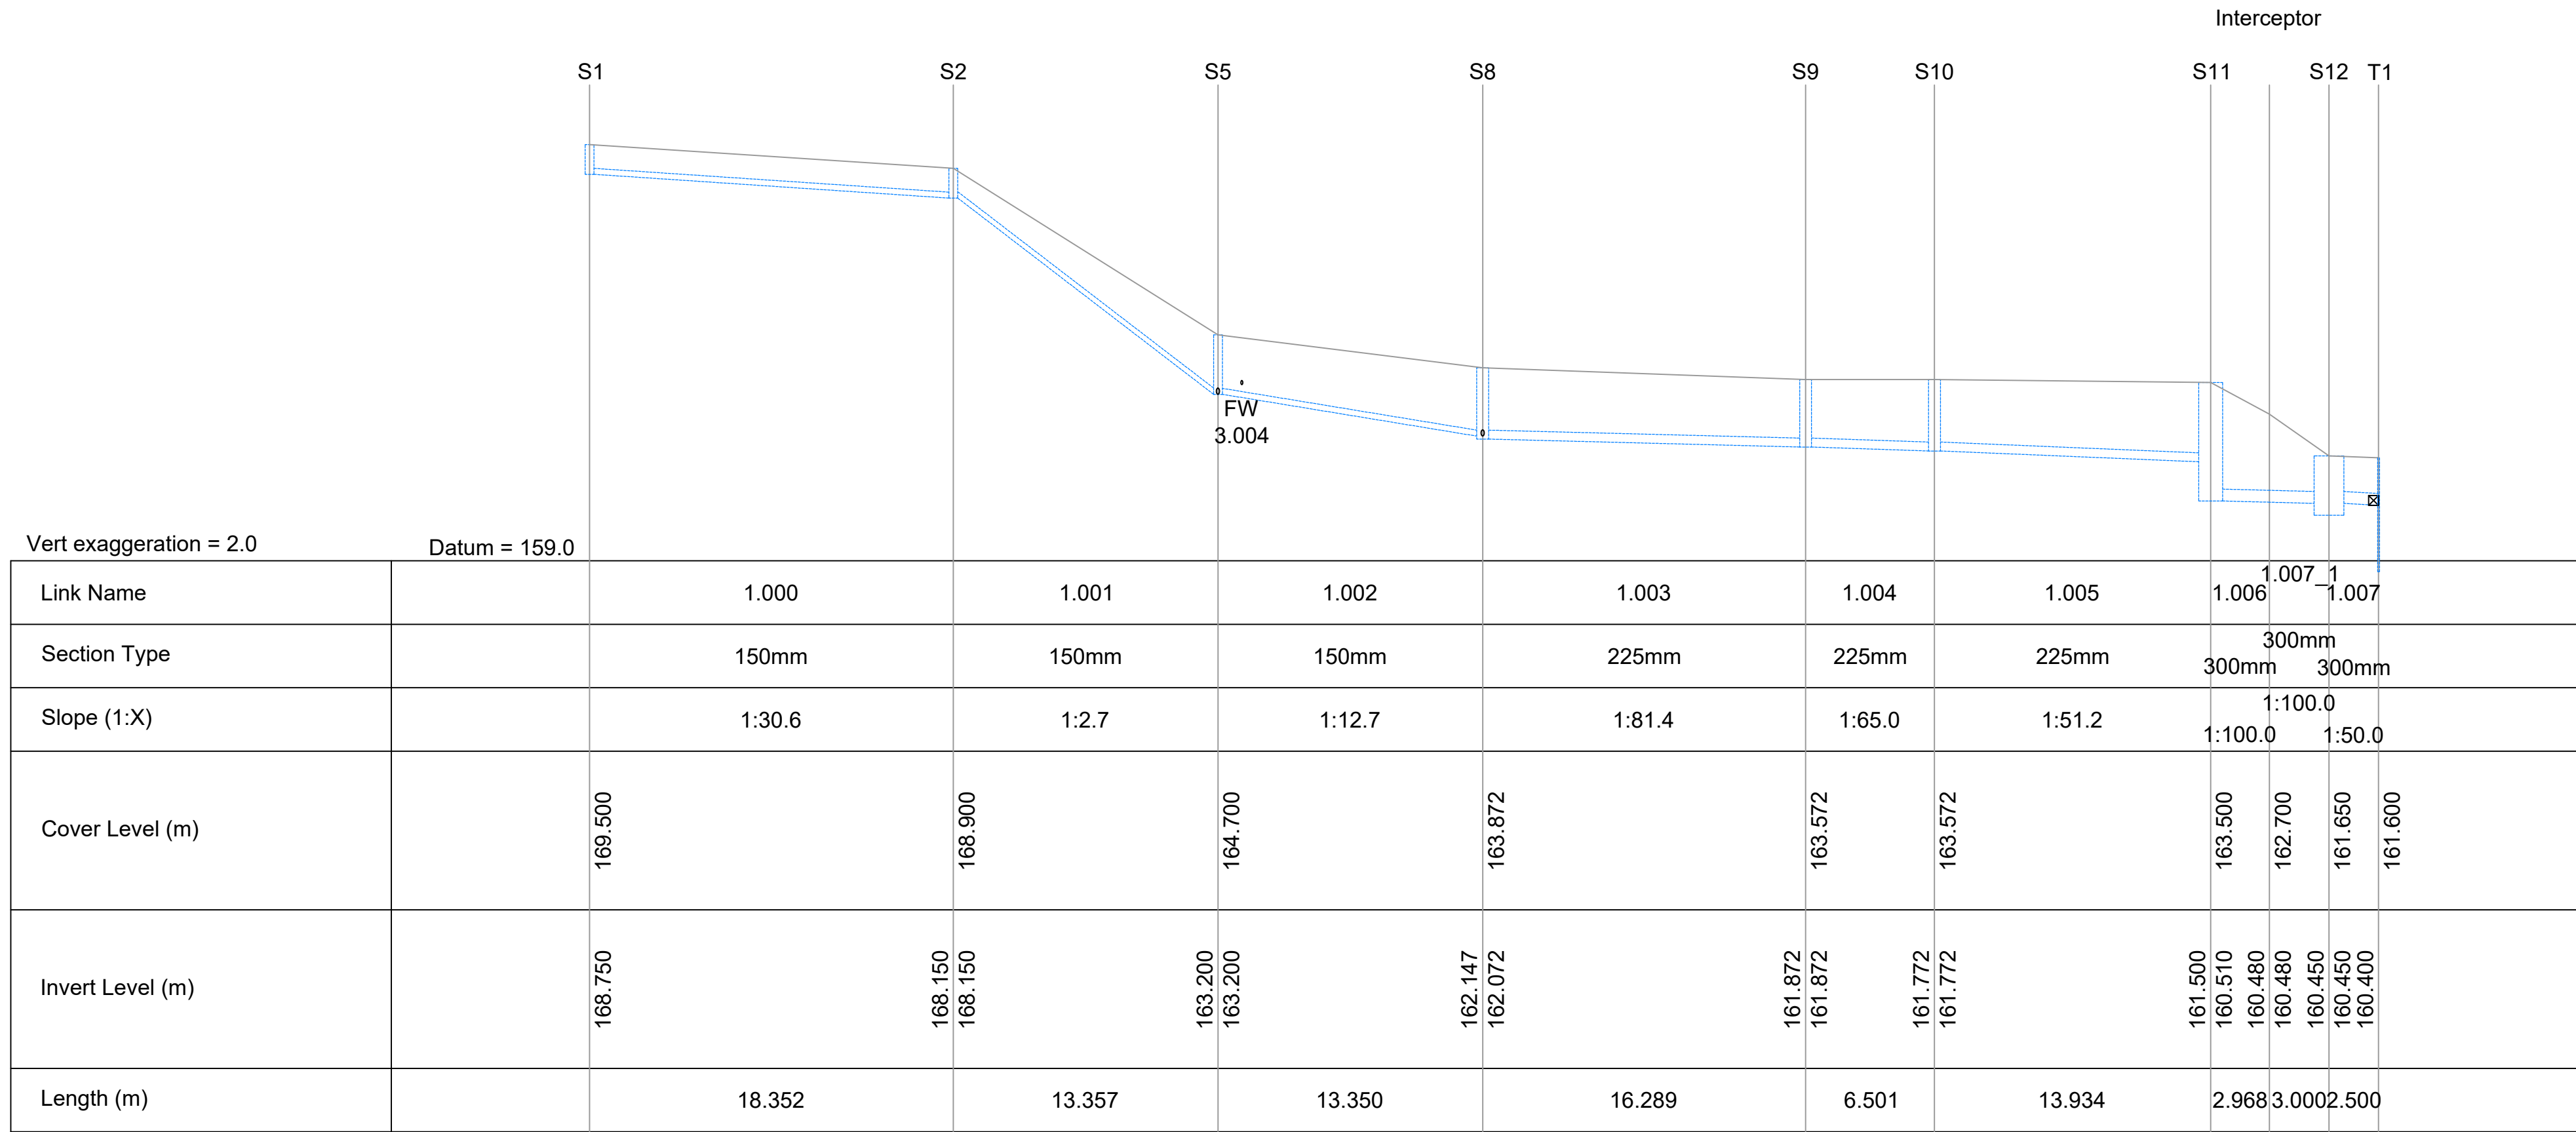

THIS DRAWING IS TO BE READ IN CONJUNCTION WITH
ALL OTHER HBL DRAWINGS ISSUED FOR THIS PROJECT

P04	JUL'23	ES	REVISED IN LINE WITH HYDRAULIC MODEL P07	ES	LM
P03	JULY'23	ES	REVISED IN LINE WITH HYDRAULIC MODEL P06	AP	
P02	MAY'23	ES	REVISED TO MATCH HYDRAULIC MODEL P05		
P01	JUL'22	ES	FIRST ISSUE	AP	LM
REV.	DATE	DRAWN	DESCRIPTION	CHKD	APPRD
STATUS DESCRIPTION				STATUS	
FOR INFORMATION				S2	

HBL

Brook House

Weybrook Road,

Manchester M19 2QD

+44 (0)161 432 9977 | www.hbl.ltd

Consulting Civil & Structural Engineers

PROJECT				SAW MILLS NEW MILLS	
DRAWING TITLE				SW NETWORK LONG SECTIONS	
CLIENT				TREVILLE PROPERTIES LIMITED	
HBL REF.	8492	DATE	JULY'22	SCALE(S)	1:200
DRAWN	ES	CHECKED	AP	APPROVED	LM
DRAWING No.				REV.	
8492-HBL-XX-XX-DR-D-0408				P04	