


REV	NOTES	DATE
SIMON COLEY ARCHITECT & PLANNER		
ARCHITECT		
2 Miller's Edge Lane, High Park, Sutton Coldfield, Tel No. 01298 818355 E Mail: simon@simoncoley.co.uk		
SITE 40 Netherfield Rd, Chapel-en-le-Frith		
TITLE SITE LAYOUT PLAN - EXISTING		
SCALE 1:100	DATE AUG 2023	BY: SMC
DRAWING NO. 230-LP01		

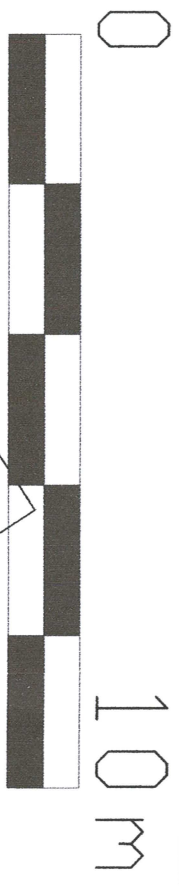

Braeside

40

44

NETHERFIELD RD

