



| REV   | NOTES         | DATE    |
|---|---------------|---------|
| SIMON COLEY ARCHITECT   |               |         |
| ARCHITECT   |               |         |
| 2, Water's Edge Lane,<br>Chapel-en-le-Frith,<br>Derbyshire<br>S23 9JP<br>Tel: 01298 818315<br>Fax: 01298 818316<br>E-Mail: <a href="mailto:info@simoncoley.co.uk">info@simoncoley.co.uk</a> |               |         |
| SITE 40 Netherfield Rd, Chapel-en-le-Frith   |               |         |
| TITLE SITE LAYOUT PLAN - PROPOSED   |               |         |
| SCALE 1:100   | DATE AUG 2023 | BY: SMC |
| DRAWING NO. 230-LP11   |               |         |

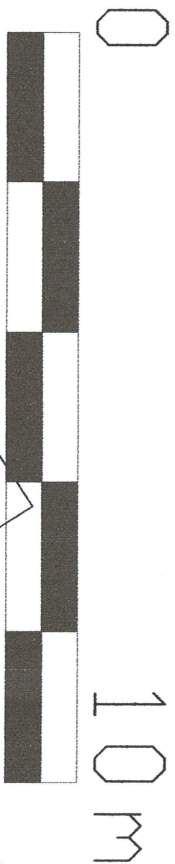

Braeside

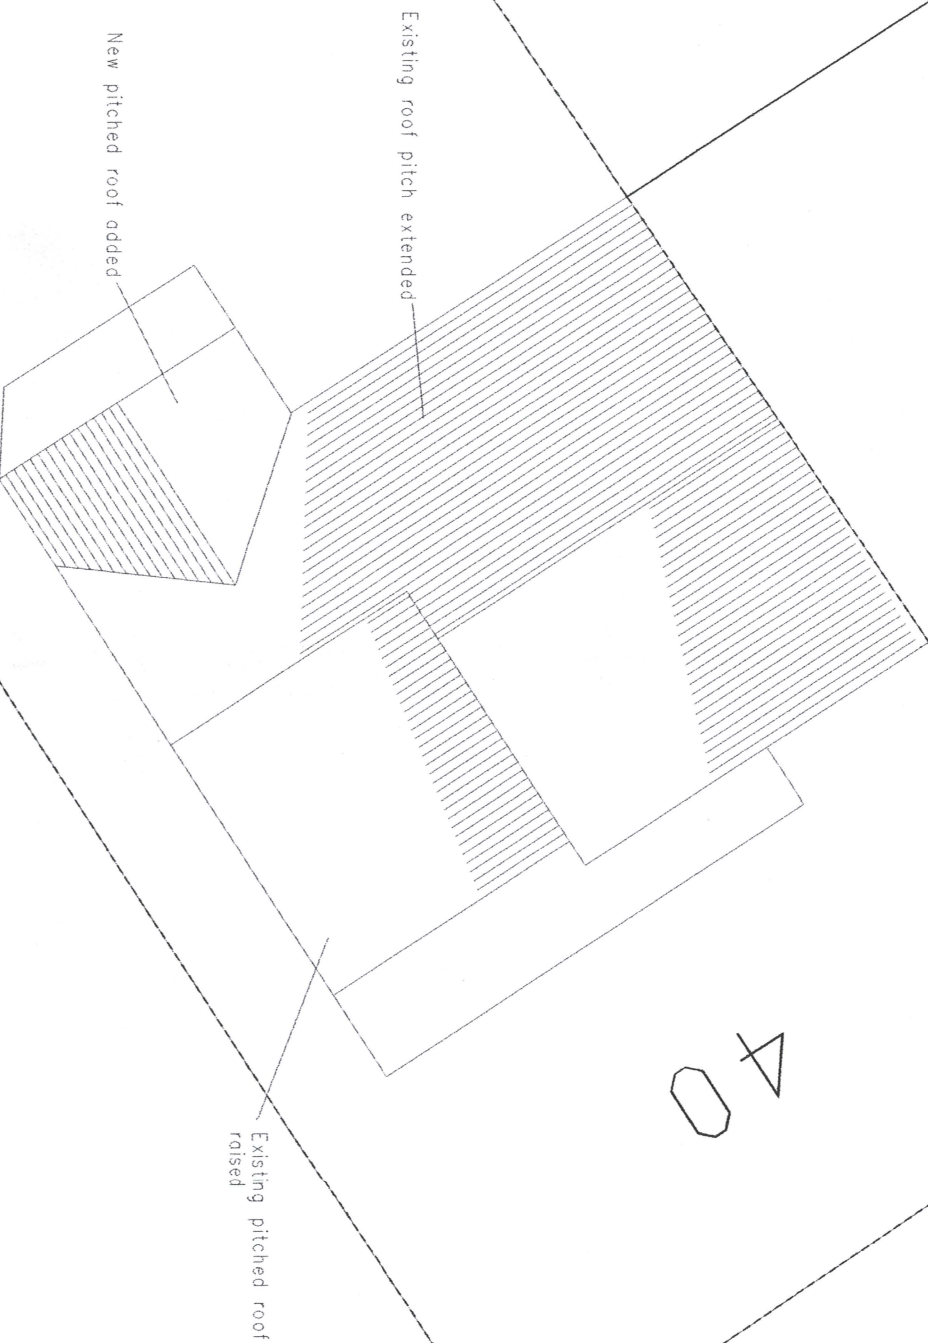

NETHERFIELD RD

