



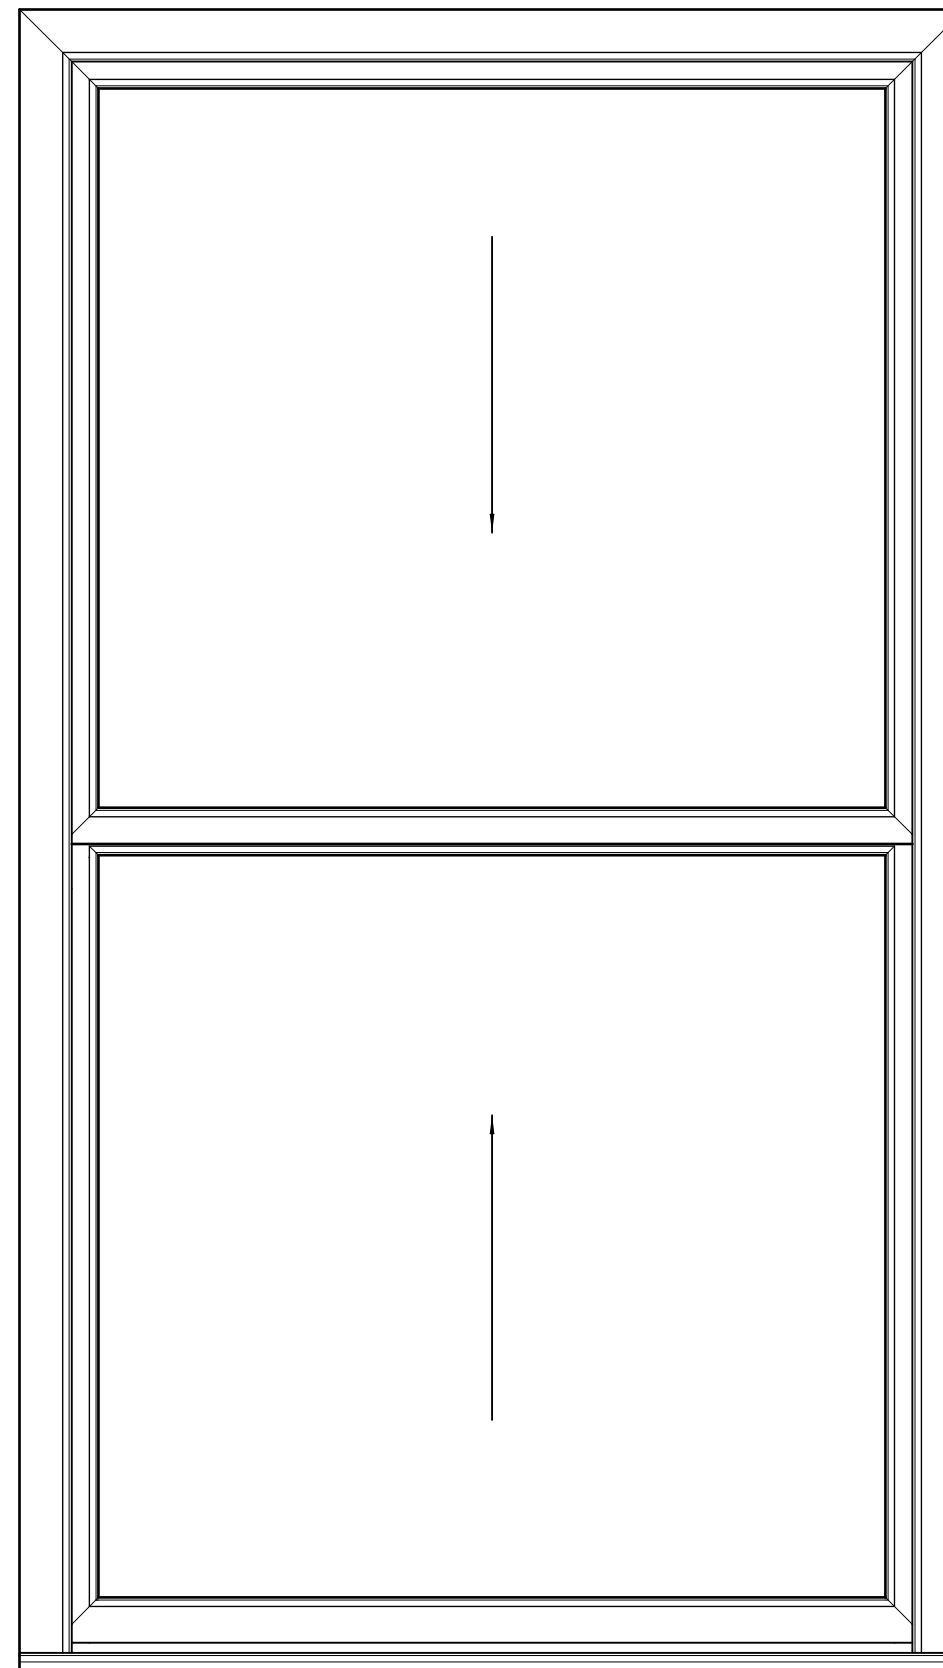

Spectus

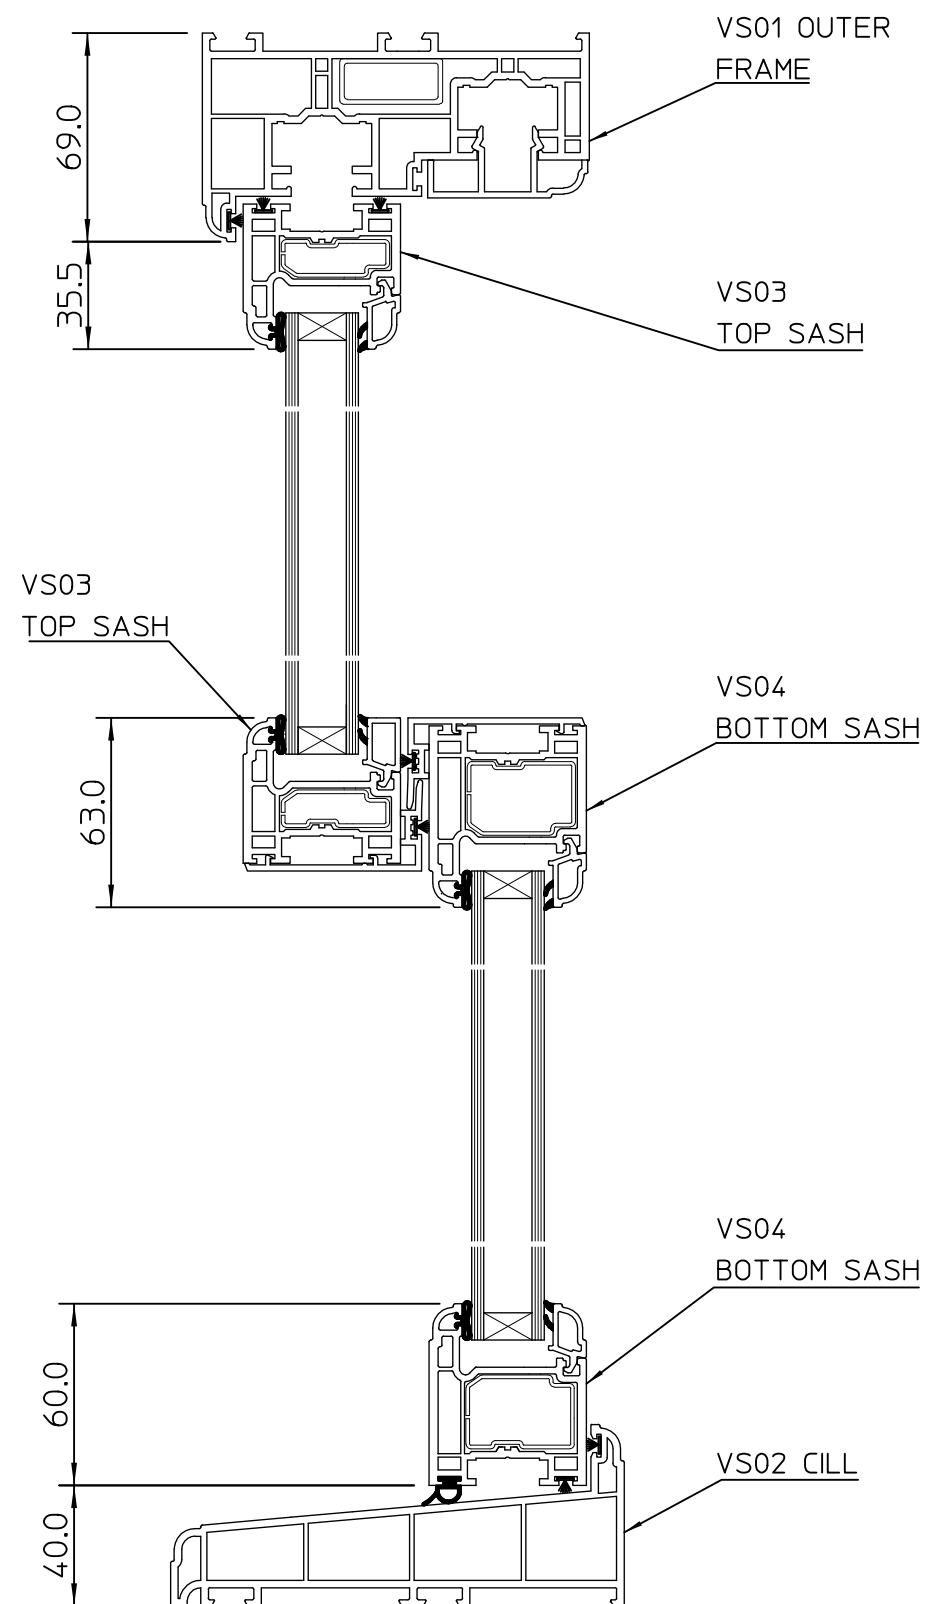

WINDOW SYSTEMS

Snap Road, Hurdsfield Industrial Estate
Macclesfield, Cheshire. SK10 2NZ
Tel: 01625 420400 Fax: 01625 413869

A	ORIGINAL ISSUE					
Title: VERTICAL SLIDER ELEVATION AND CROSS SECTION						
Drawn By:	Date:	Checked:	Scale:	at A3	Drawing No:	Issue:
G.G.	13/4/2011		1:10		SK2591	A