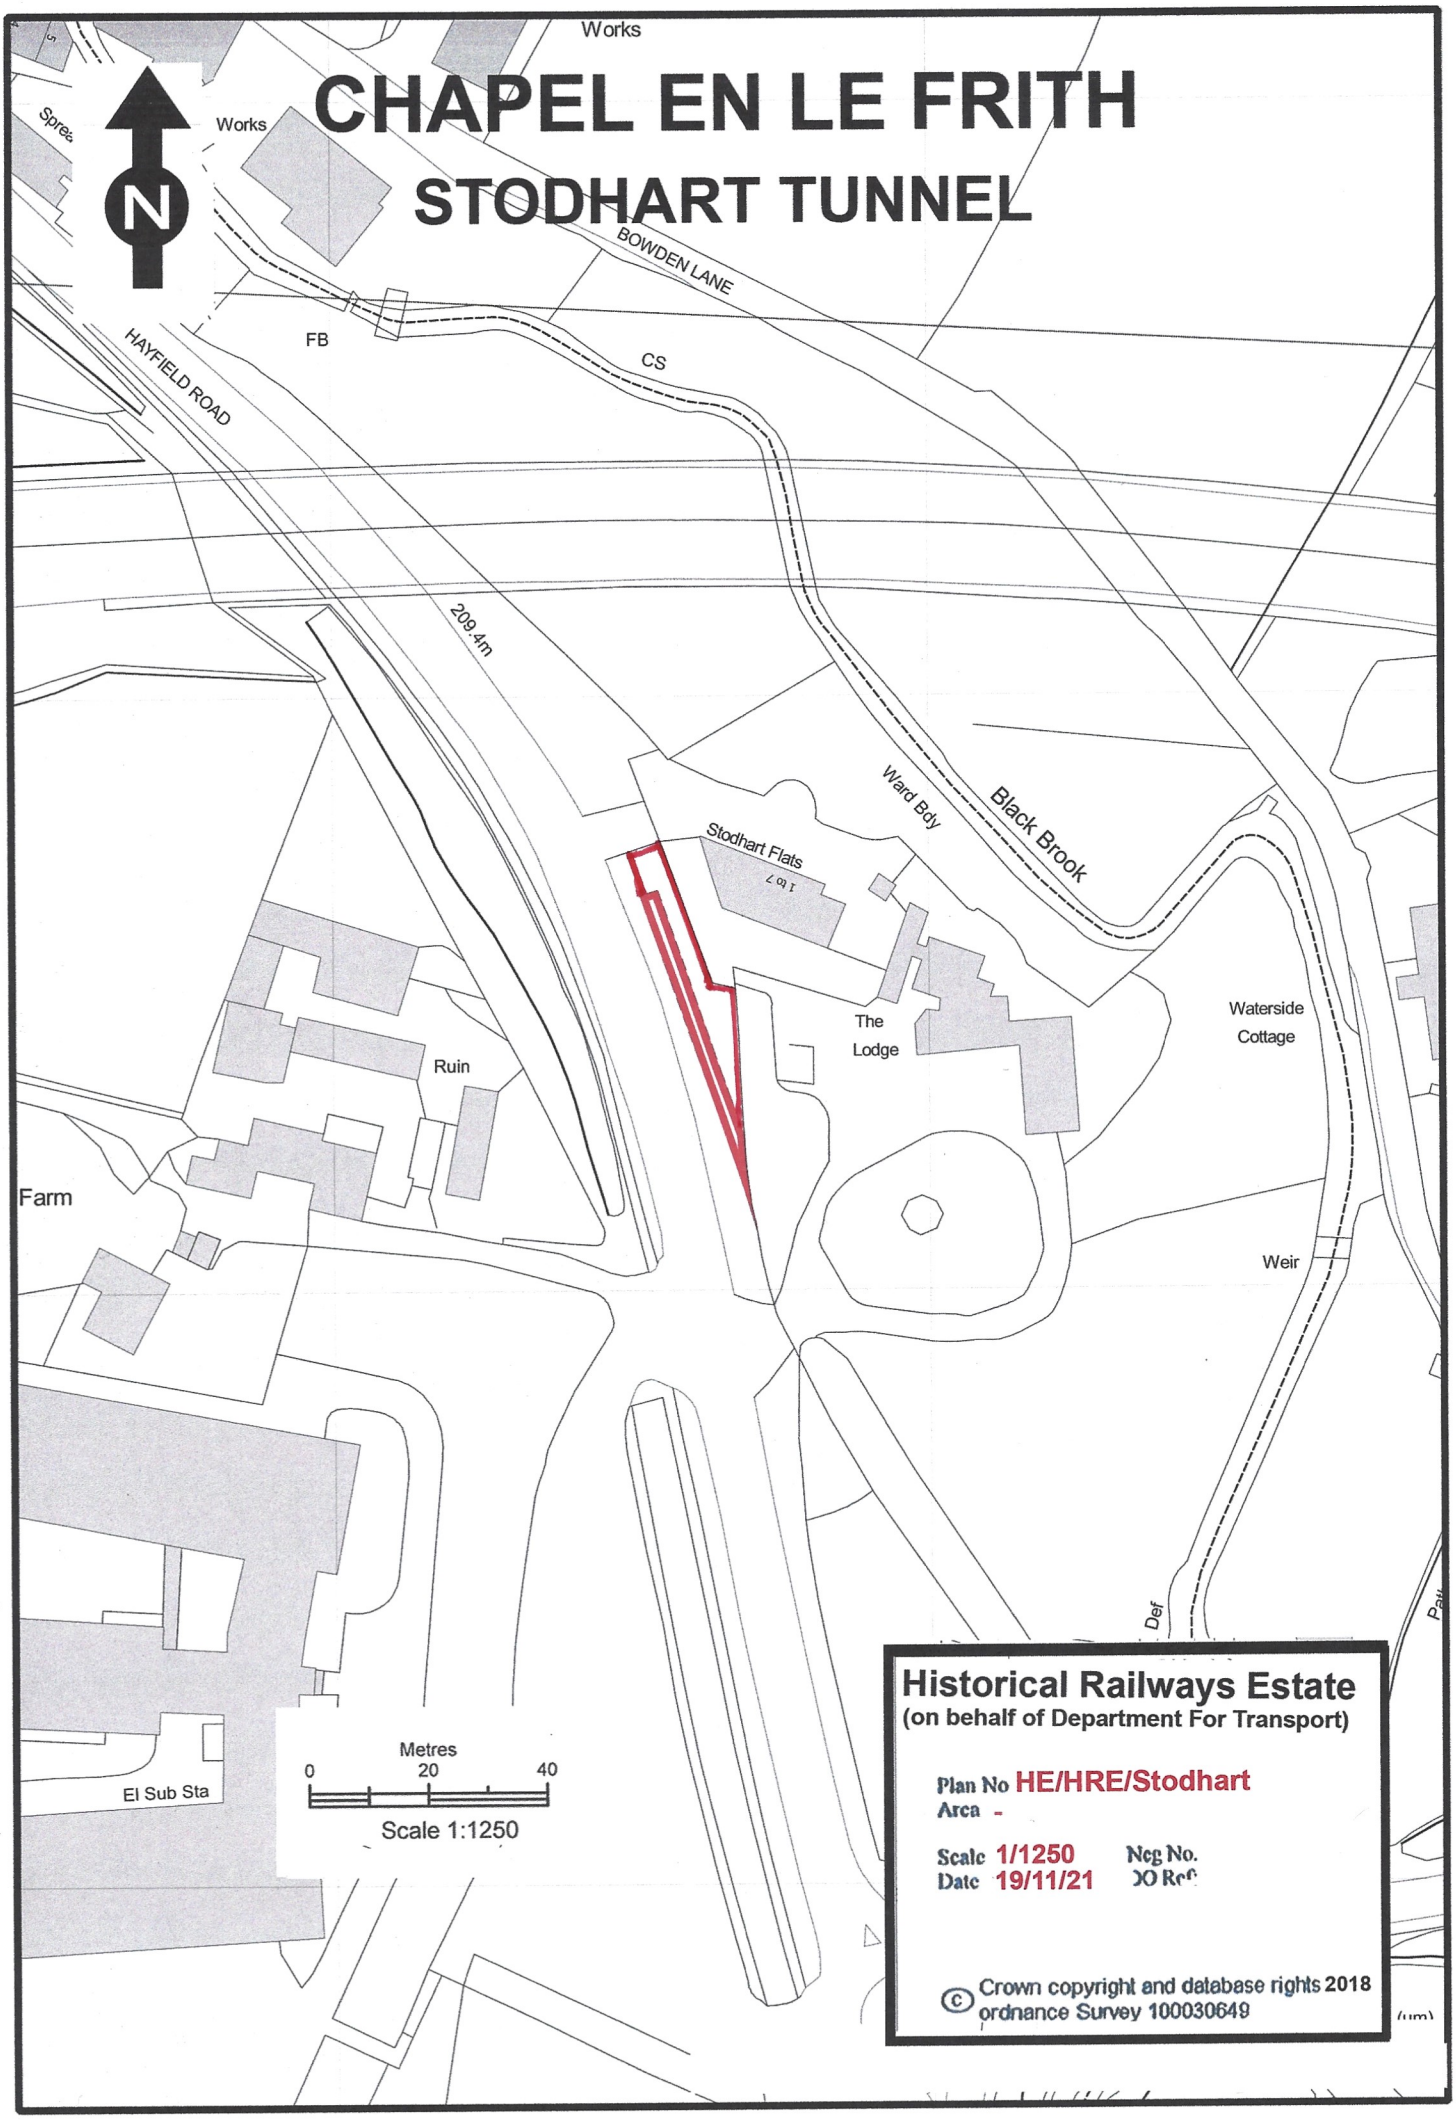

CHAPEL EN LE FRITH
STODHART TUNNEL
Works
Works
BOWDEN LANE
HAYFIELD ROAD
FB
CS
209.4m
Ward Bdy
Black Brook
Stodhart Flats
The Lodge
Waterside Cottage
Ruin
Farm
Weir
El Sub Sta
Def
Metres
0 20 40
Scale 1:1250
Historical Railways Estate
(on behalf of Department For Transport)
Plan No HE/HRE/Stodhart
Area -
Scale 1/1250
Date 19/11/21
Neg No.
OO Ref
© Crown copyright and database rights 2018 ordnance Survey 100030649