

Plans

Hadfield Crown Green Bowling Club

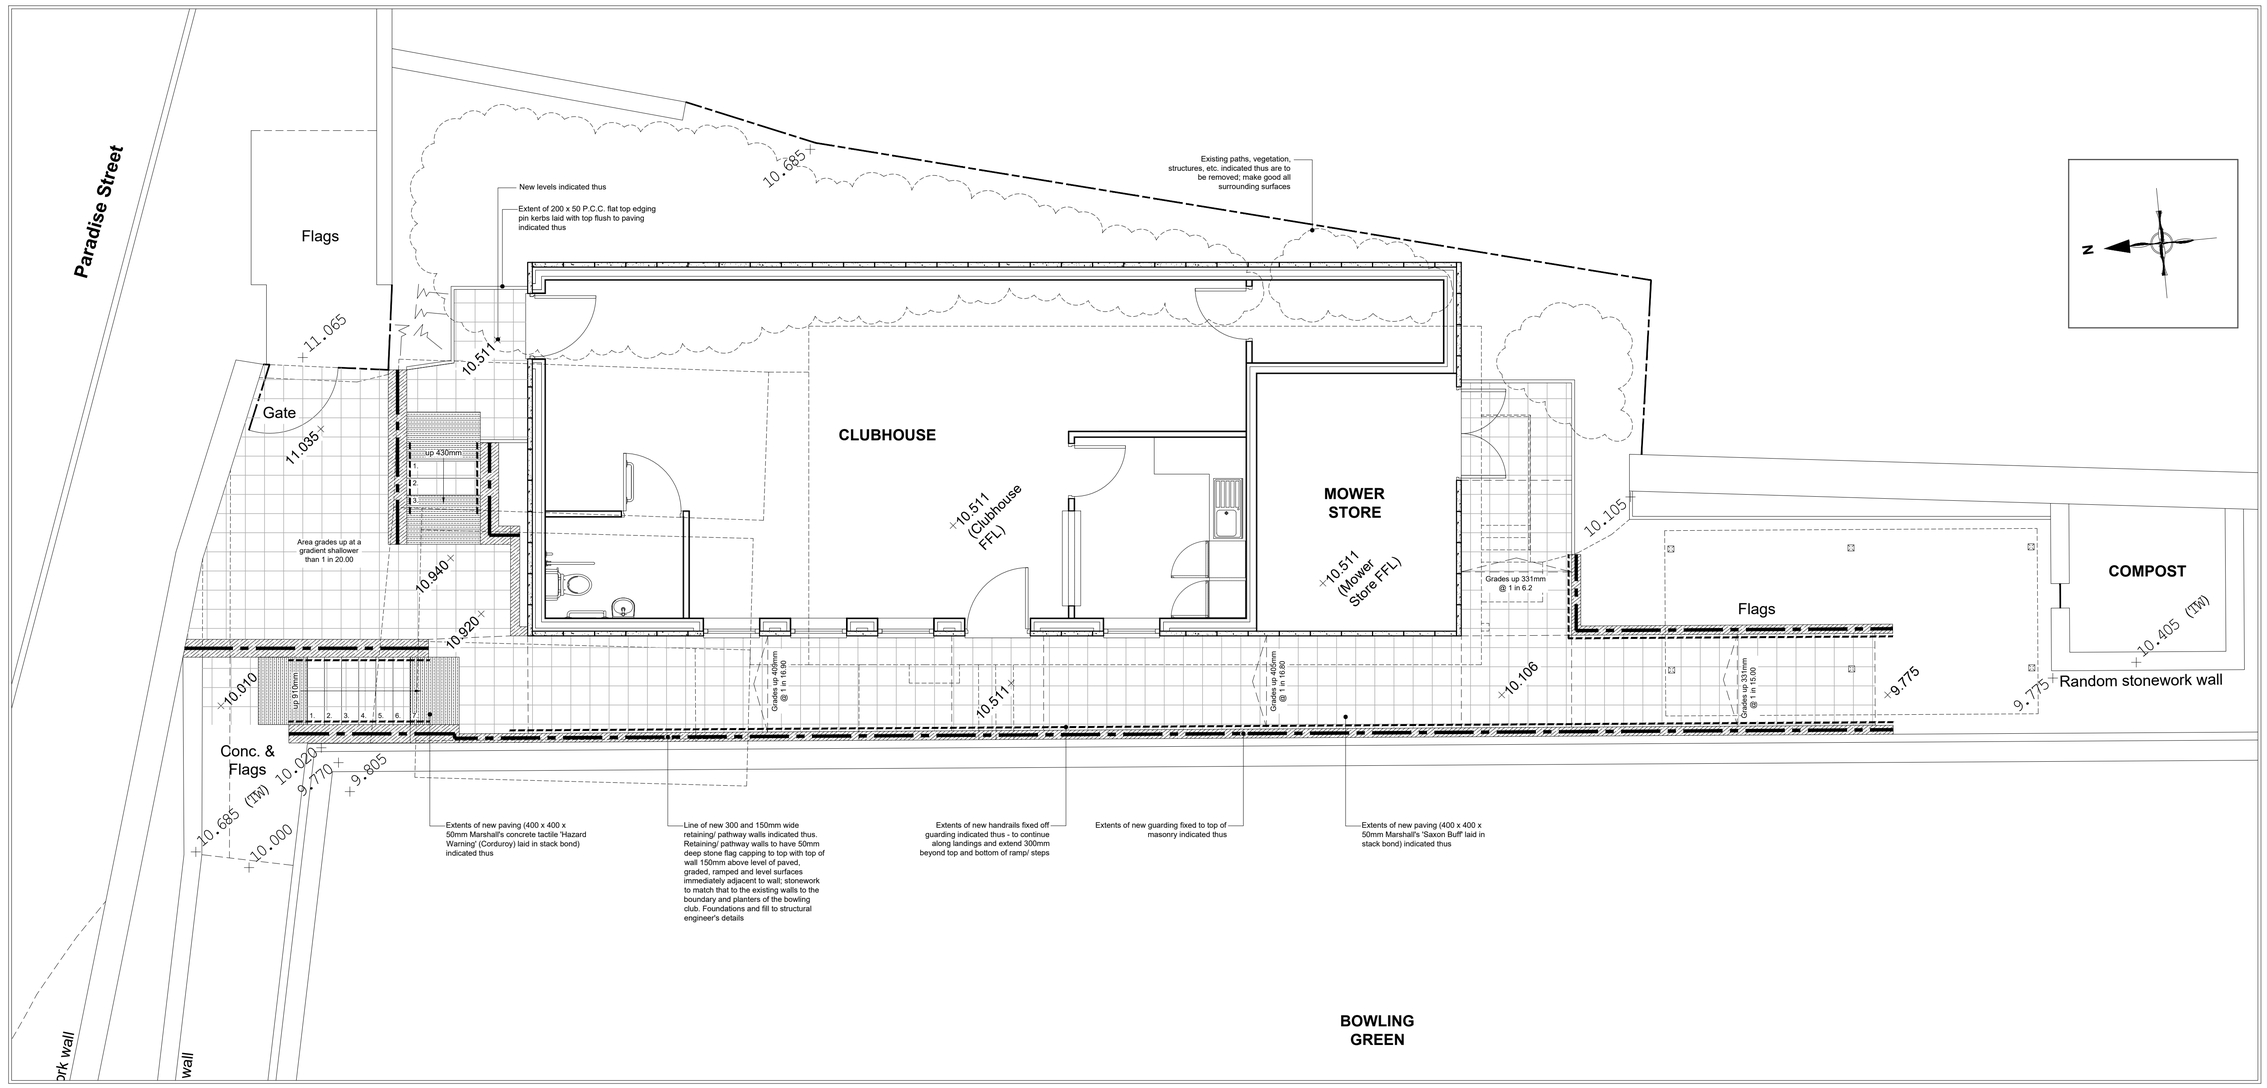

PROPOSED PART SITE PLAN

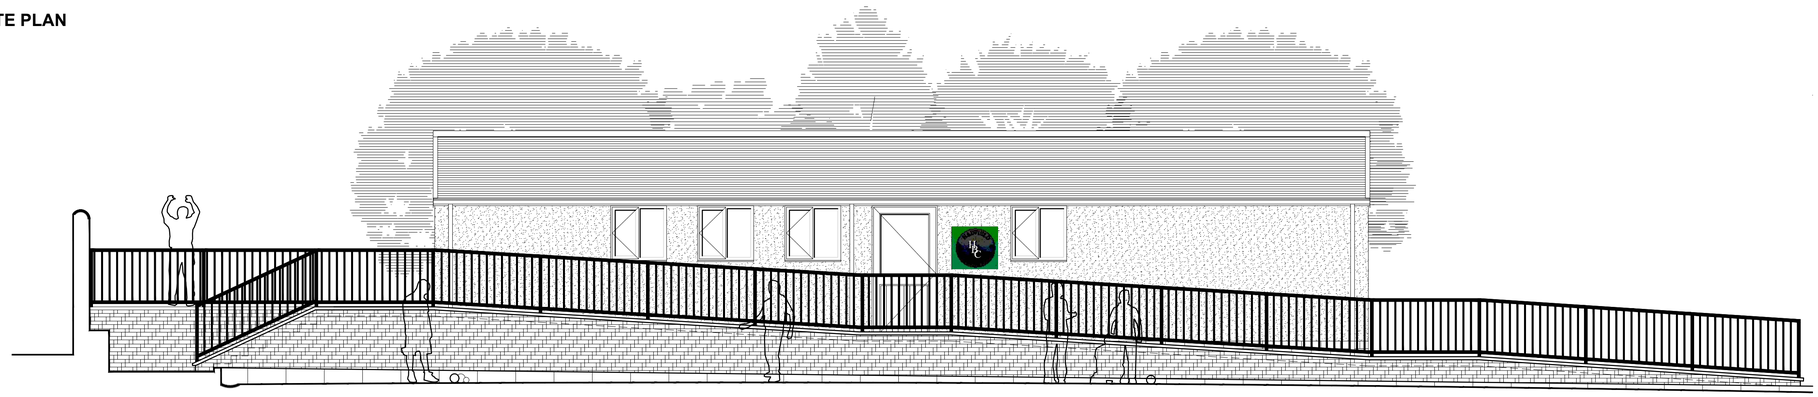

PROPOSED ELEVATION FROM BOWLING GREEN

0 1 2 3 4 5 6
metres (for 1:50 original)

NOTES
All dimensions are to be checked on site and any discrepancies referred to the designer prior to proceeding. All levels are to be confirmed on site prior to proceeding with the work. All discrepancies between information shown on the drawing and the information shown on the specification are to be referred to the designer prior to proceeding with the works. All component sizes and references to be checked prior to the ordering of materials. Positions of existing drain runs and associated installations to be confirmed prior to proceeding and drains checked as necessary. All relevant boundary positions to be checked prior to proceeding. Any on site design changes must be reported to the designer and agreed with the relevant authority prior to proceeding. **Levels shown are related to an arbitrary datum and therefore not related to ordnance datum.**

Revision	Date	Details
A	10.11.23	Amended following client review

GRUNDY ARCHITECTURE BY DESIGN
R.A.GRUNDY ARCHITECTURAL SERVICES LIMITED
80 PARK ROAD, HADFIELD, GLOSSOP, DERBYSHIRE, SK13 2AH
TEL.: 07714 508 3862
E-MAIL: GRUNDYGLOSSOP@OUTLOOK.COM

Project:	Proposed Clubhouse at: Hadfield Crown Green Bowling Club 1 Paradise Street Hadfield, Glossop SK13 1BA
Client:	Hadfield Crown Green Bowling Club
Drawing Title:	PROPOSED PART SITE PLAN
Drawn by: R.G.	Date: 1st August 2022
Drawing No.: 2223.03 Revision: A	Scale: 1:50 @ A1