


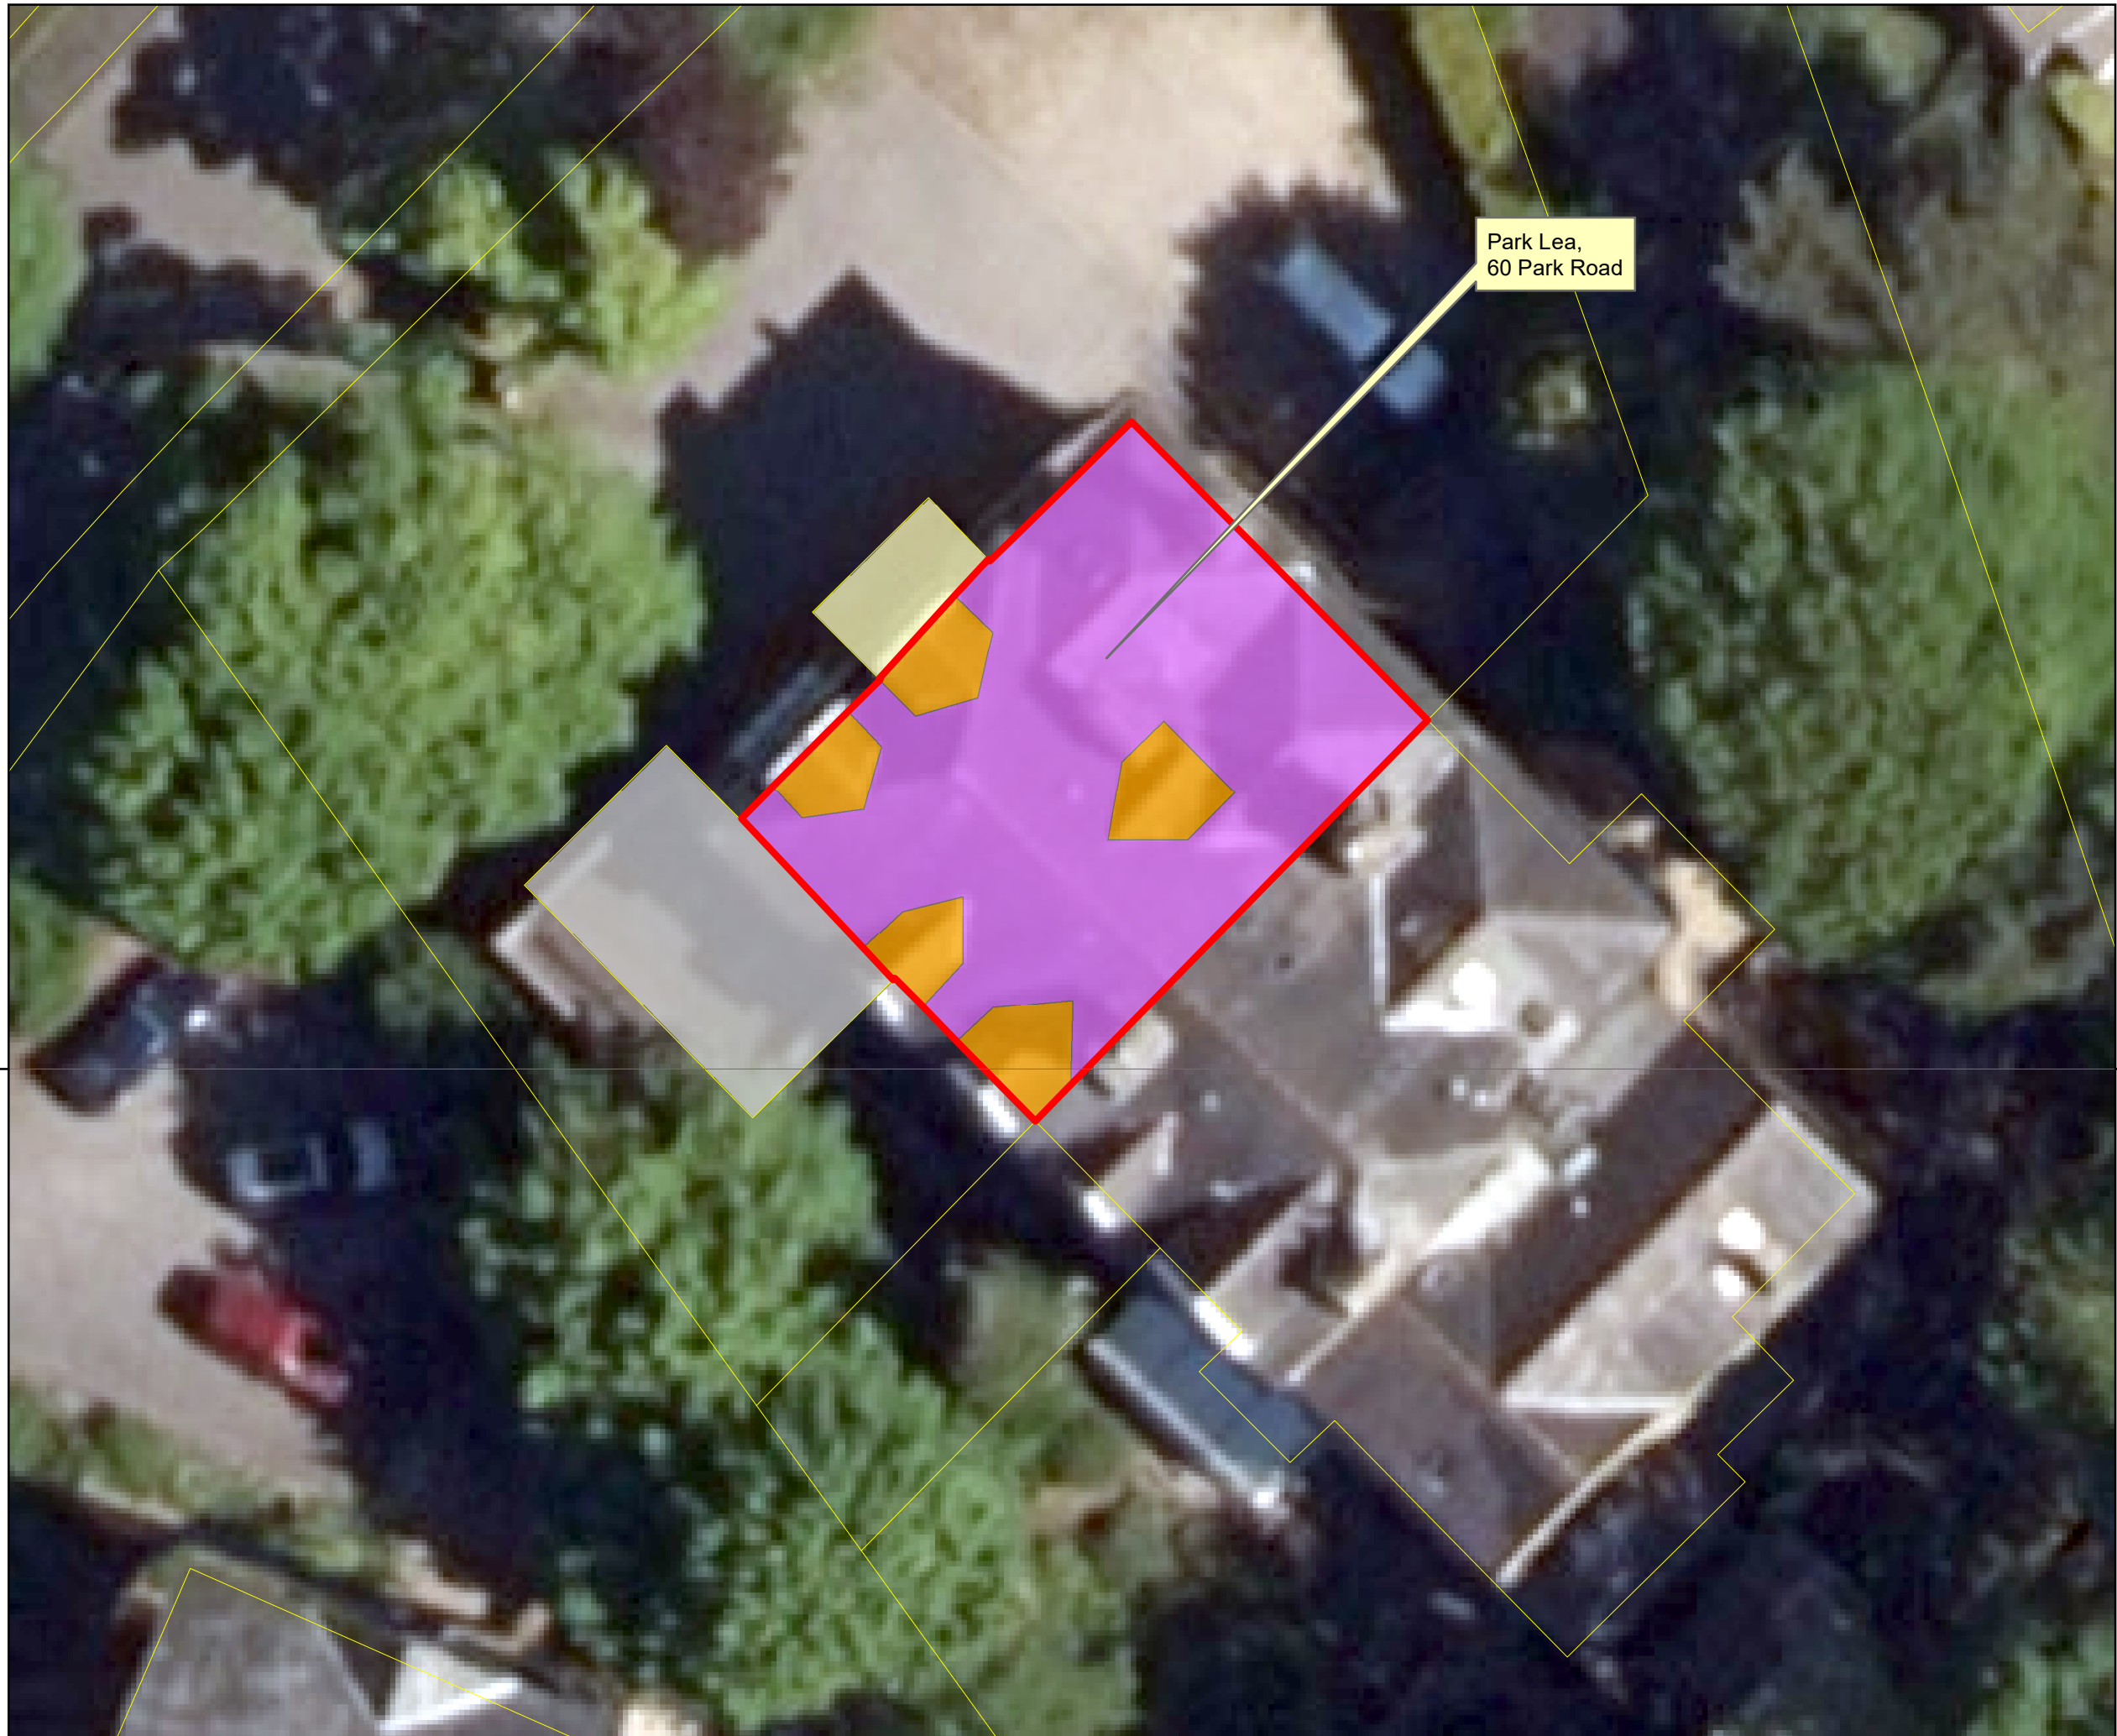

Legend

 App Boundary

WORKS

 Dormer slate roof to be replaced like for like with bitumin felt to preserve access to bat roosts

 Existing flat porch roof to be retained


 Existing tiled meeting room roof to be retained

 Multi-pitch slate roof to be replaced like for like with modern breathable mebrane



British National Grid
Projection: Transverse Mercator
False Easting: 400000.000000
False Northing: 100000.000000
Central Meridian: -2.000000
Scale Factor: 0.9996011
Latitude Of Origin: 49.0000000

ISO A3

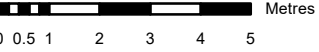

Project Name

Client:

Title:

**PROPOSED ROOFING WORKS
AT PENNY ANDERSON
ASSOCIATED LTD, PARK LEA
60 PARK ROAD**

Scale 1:150 Drawing No. Figure 1.2

Drawn By GCH Originator GCH Date 17/07/2023

PAA Ref. Revision A