



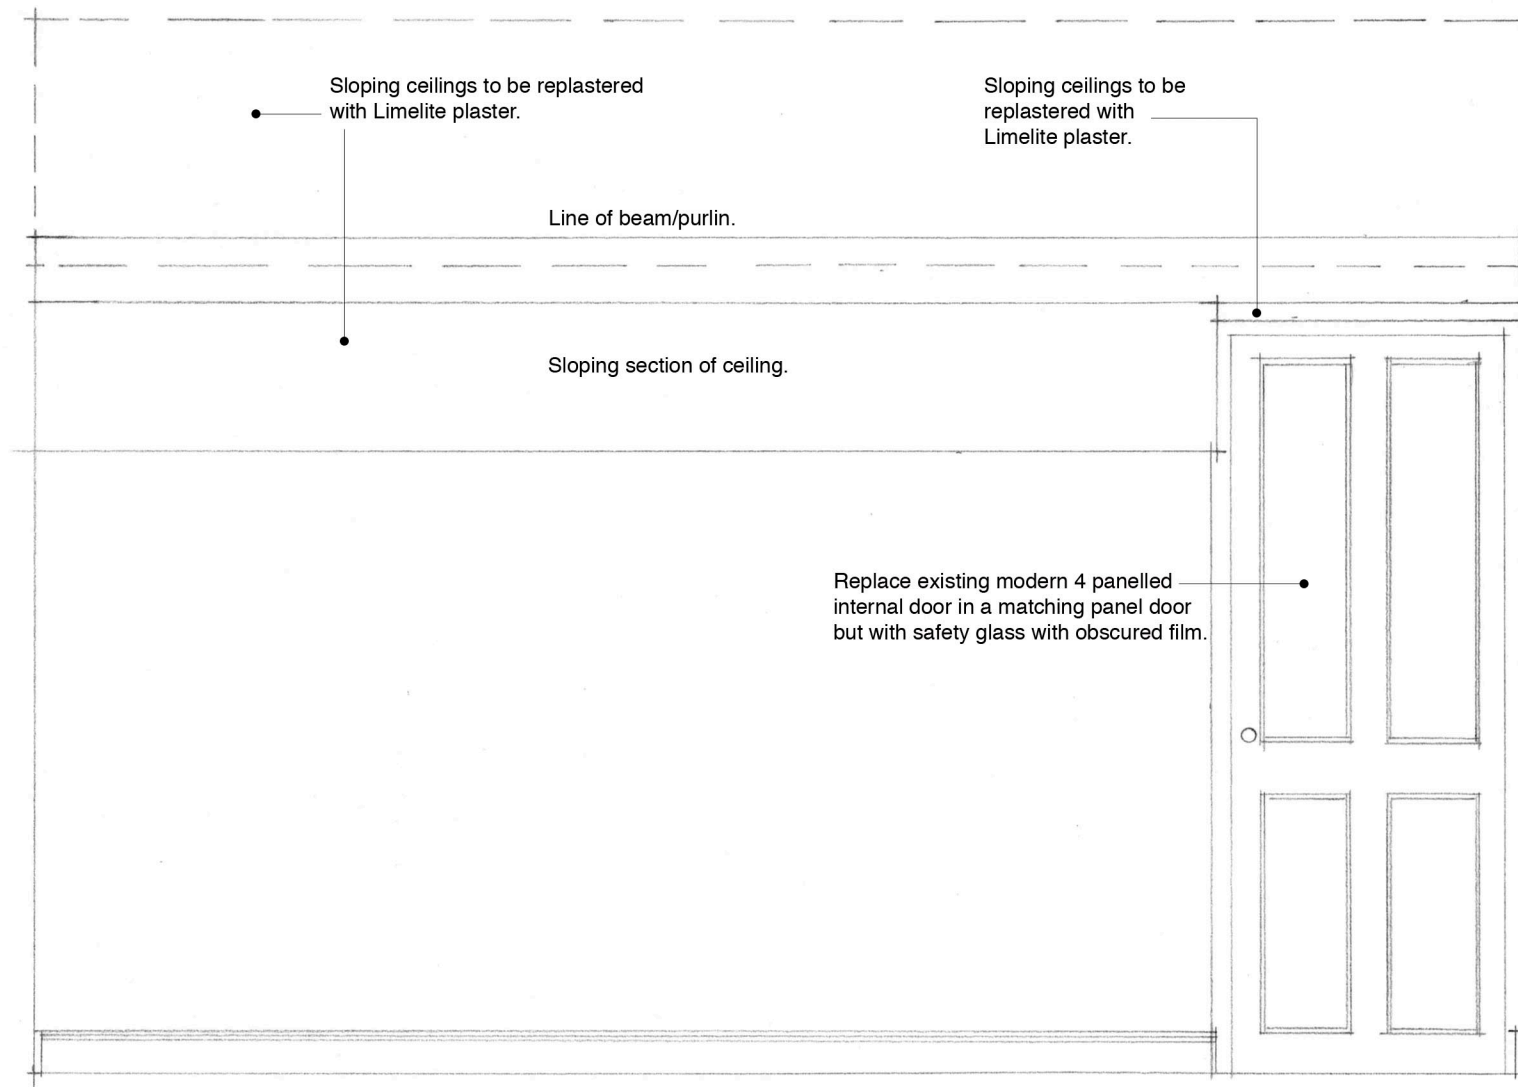

Elevation 25

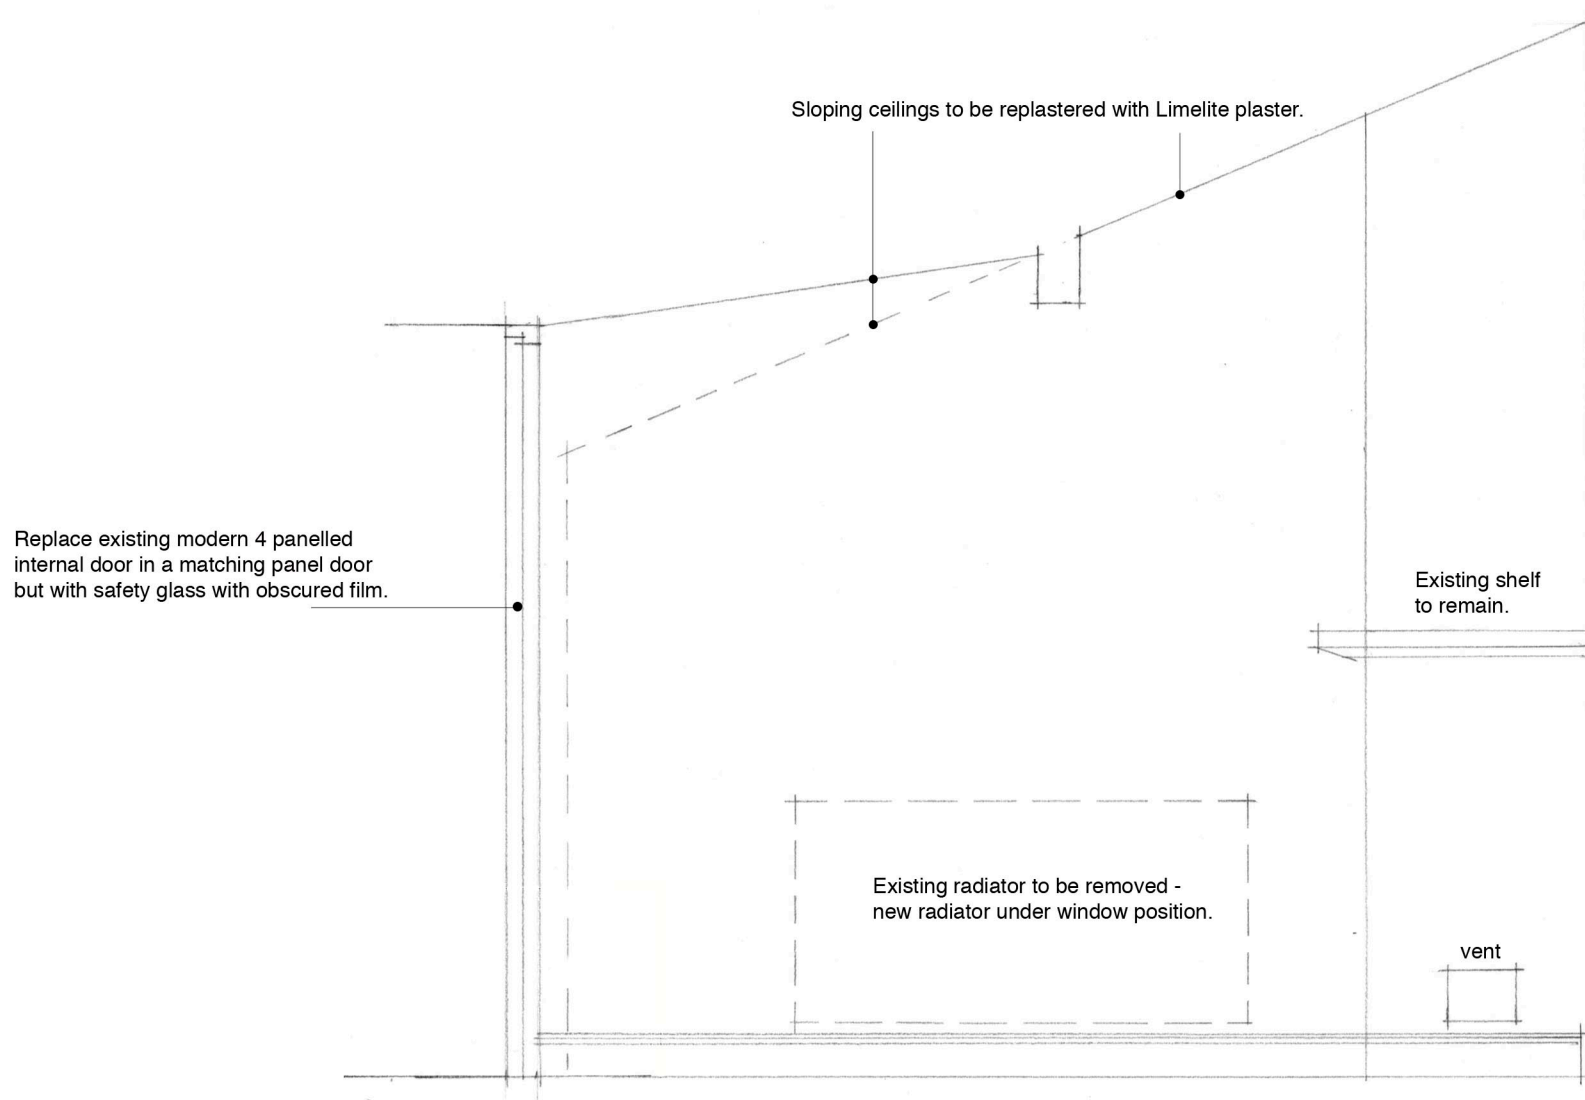

Elevation 26

Notes:

1. This drawing is to be read in conjunction with proposed layout drawing no's 1906A.11 & 18, and existing layout drawing no's 1906B.01, 08 & 09.
2. All electrical fittings and wiring to be renewed to current IEE regulations, including consumer unit. Make good any disturbed plaster finishes with Limelite breathable plaster.
3. Bedroom to be redecorated. Prior to decoration work remove all surface mould to wall and ceiling finishes. Remove existing wallpaper to walls and ceiling and repair any damaged plaster with Limelite as necessary. Hang new lining paper to receive painted finishes.
4. Existing skirtings, architraves, frames and door linings to remain.
5. Resident to provide: window blinds/curtains and carpets.

Rev A - Plaster notes updated to reflect Planning discussions. Nov23.

Purpose of issue - Listed Building Consent Issue.

All dimensions to be confirmed on site prior to construction.

Project
No 2. Ingham's Almshouses, St James' Square, New Mills.

Drawing Title
Bedroom Elevations 25 & 26 - Proposed.

R. S. Harrington Architect Ltd
m. 07375 399826
e. rob@rsharrington.co.uk

Dwg No.
1906B.19A

Scale
1:20 @ A3

Date
June 23.