SITE PLAN AND SIGN POSITIONS

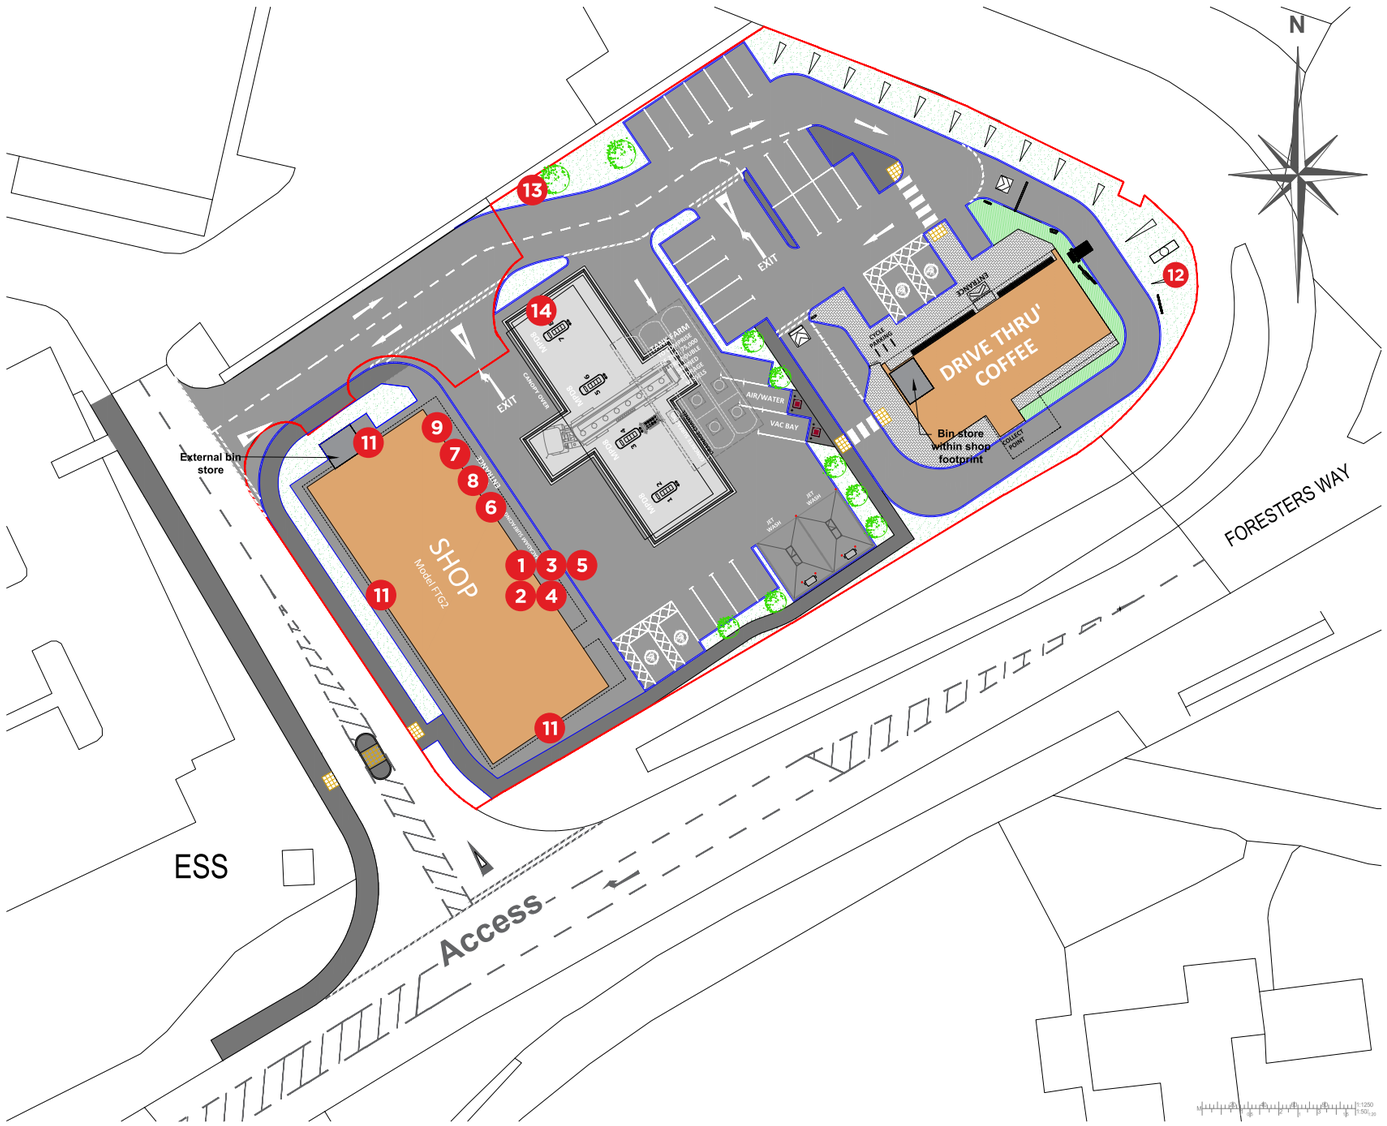

10 20

1:600

KEY

1 3 5
2 4
TOMBSTONE

Brand sign to be confirmed

6 MAIN FASCIA

7

8 GREEN ARCH

Welcome to Fickle Mermaid Services

9 HALO SITE NAME LETTERS

11 BRAND SIGNS



12 PRICE AND ID TOTEM
Sited next to Starbucks Drive Thru Pylon



13 DIRECTIONAL POST AND PANEL



14 CANOPY PANELS

IVC SIGNS

Steel Grade & Condition used S355JR or 235	
Weld size 6mm fillet	
Execution Class EXC 2	

E	BRANDS ADDED	24/10/2023	CJ
F	Totem Changed	31/10/2023	AAT
G	SCALE INFO ADDED / CORRECTED	20/11/2023	CJ

CUSTOMER/SITE: EG / FICKLE MERMAID
PROJECT/PRODUCT: PROPOSED SIGNAGE
JOB Nr: C-GS10216-01 | SCALE: AS SHOWN | PAGE SIZE: A3 | PAGE Nr: 2 / 19 | all dimensions are in mm unless otherwise stated

REV		DATE	DRAWN BY
	FIRST ISSUE	02/10/2023	CJ
A	CLIENT AMENDS	05/10/2023	CJ
B	PFS CANOPY ADDED	09/10/2023	CJ
C	PAGES ADDED	13/10/2023	CJ
D	SITE PLAN ADDED	24/10/2023	CJ

Copyright IVC Signs Ltd. No part of this drawing may be copied or reproduced without the express written permission of IVC Signs Ltd.