


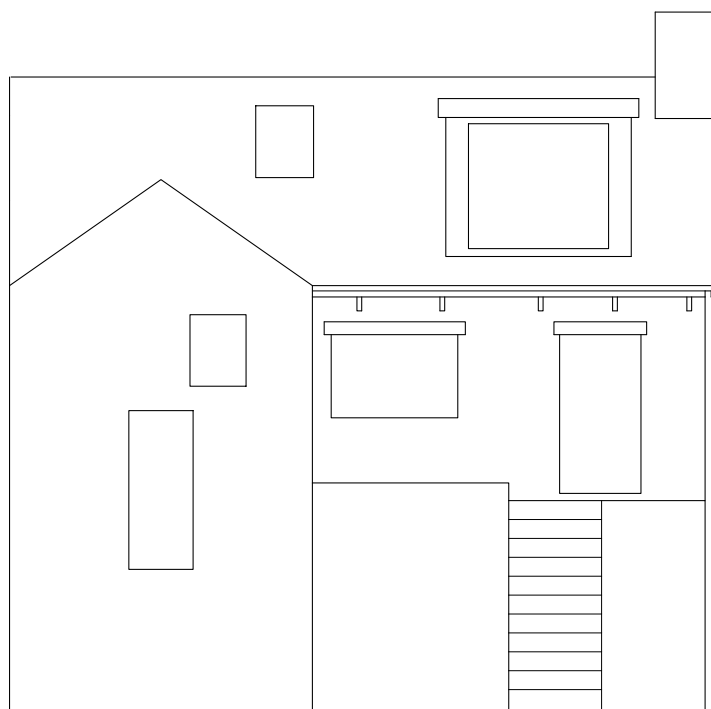


Existing Front Elevation




Existing & Proposed
Rear Elevation




Proposed Front Elevation

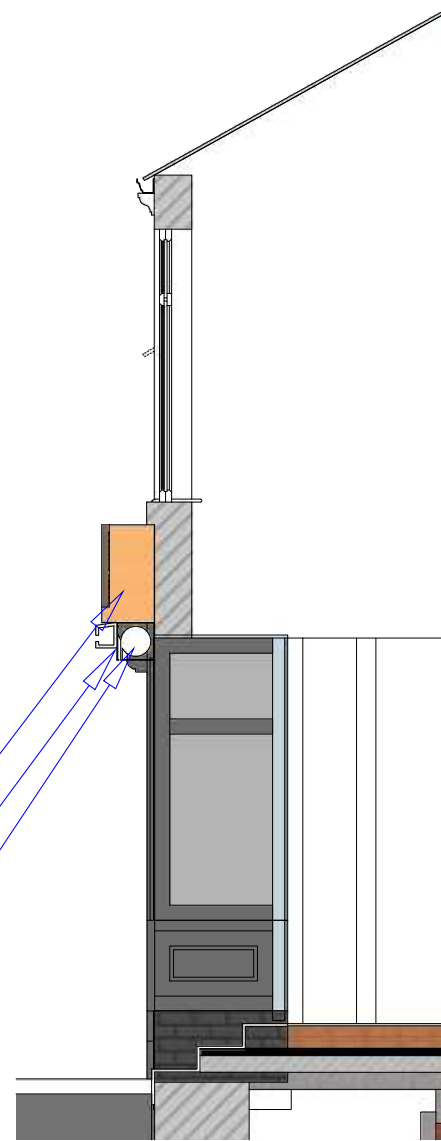

Section 1:50

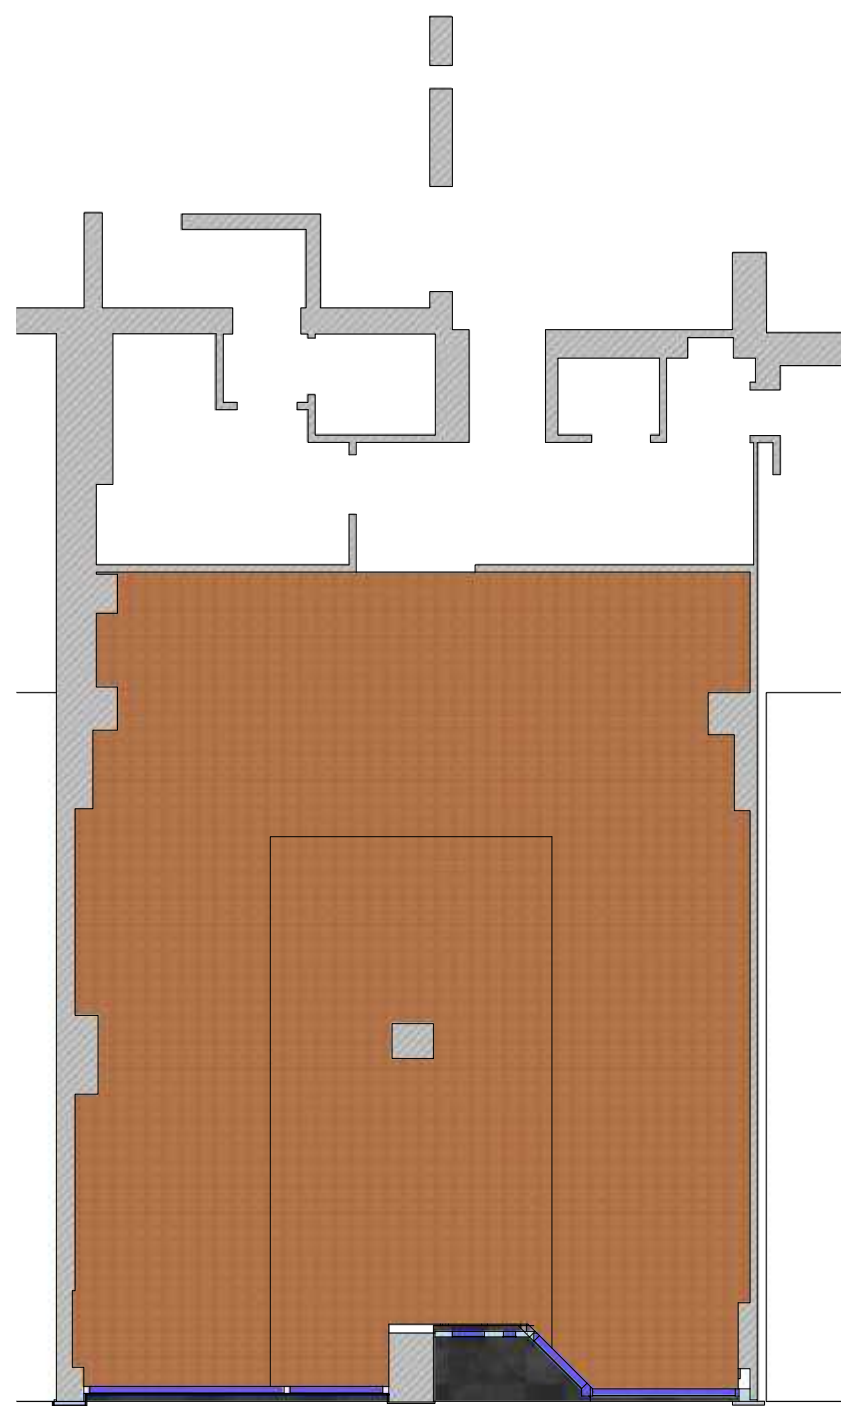


Existing Ground Floor Plan

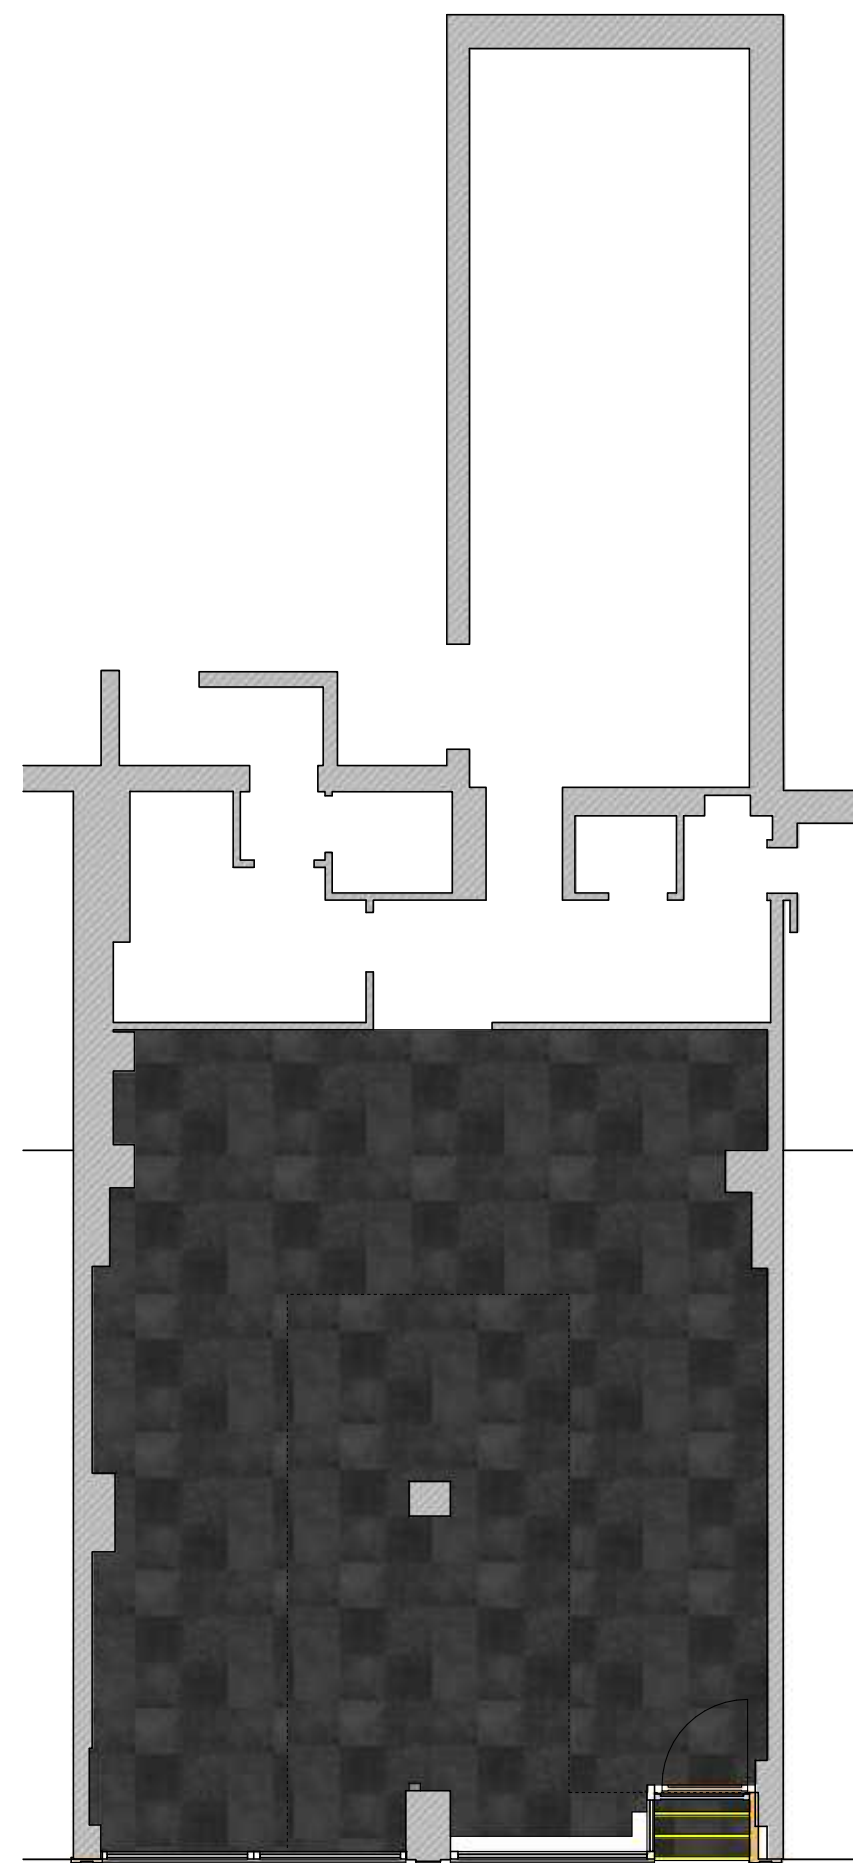


Proposed Ground Floor Plan



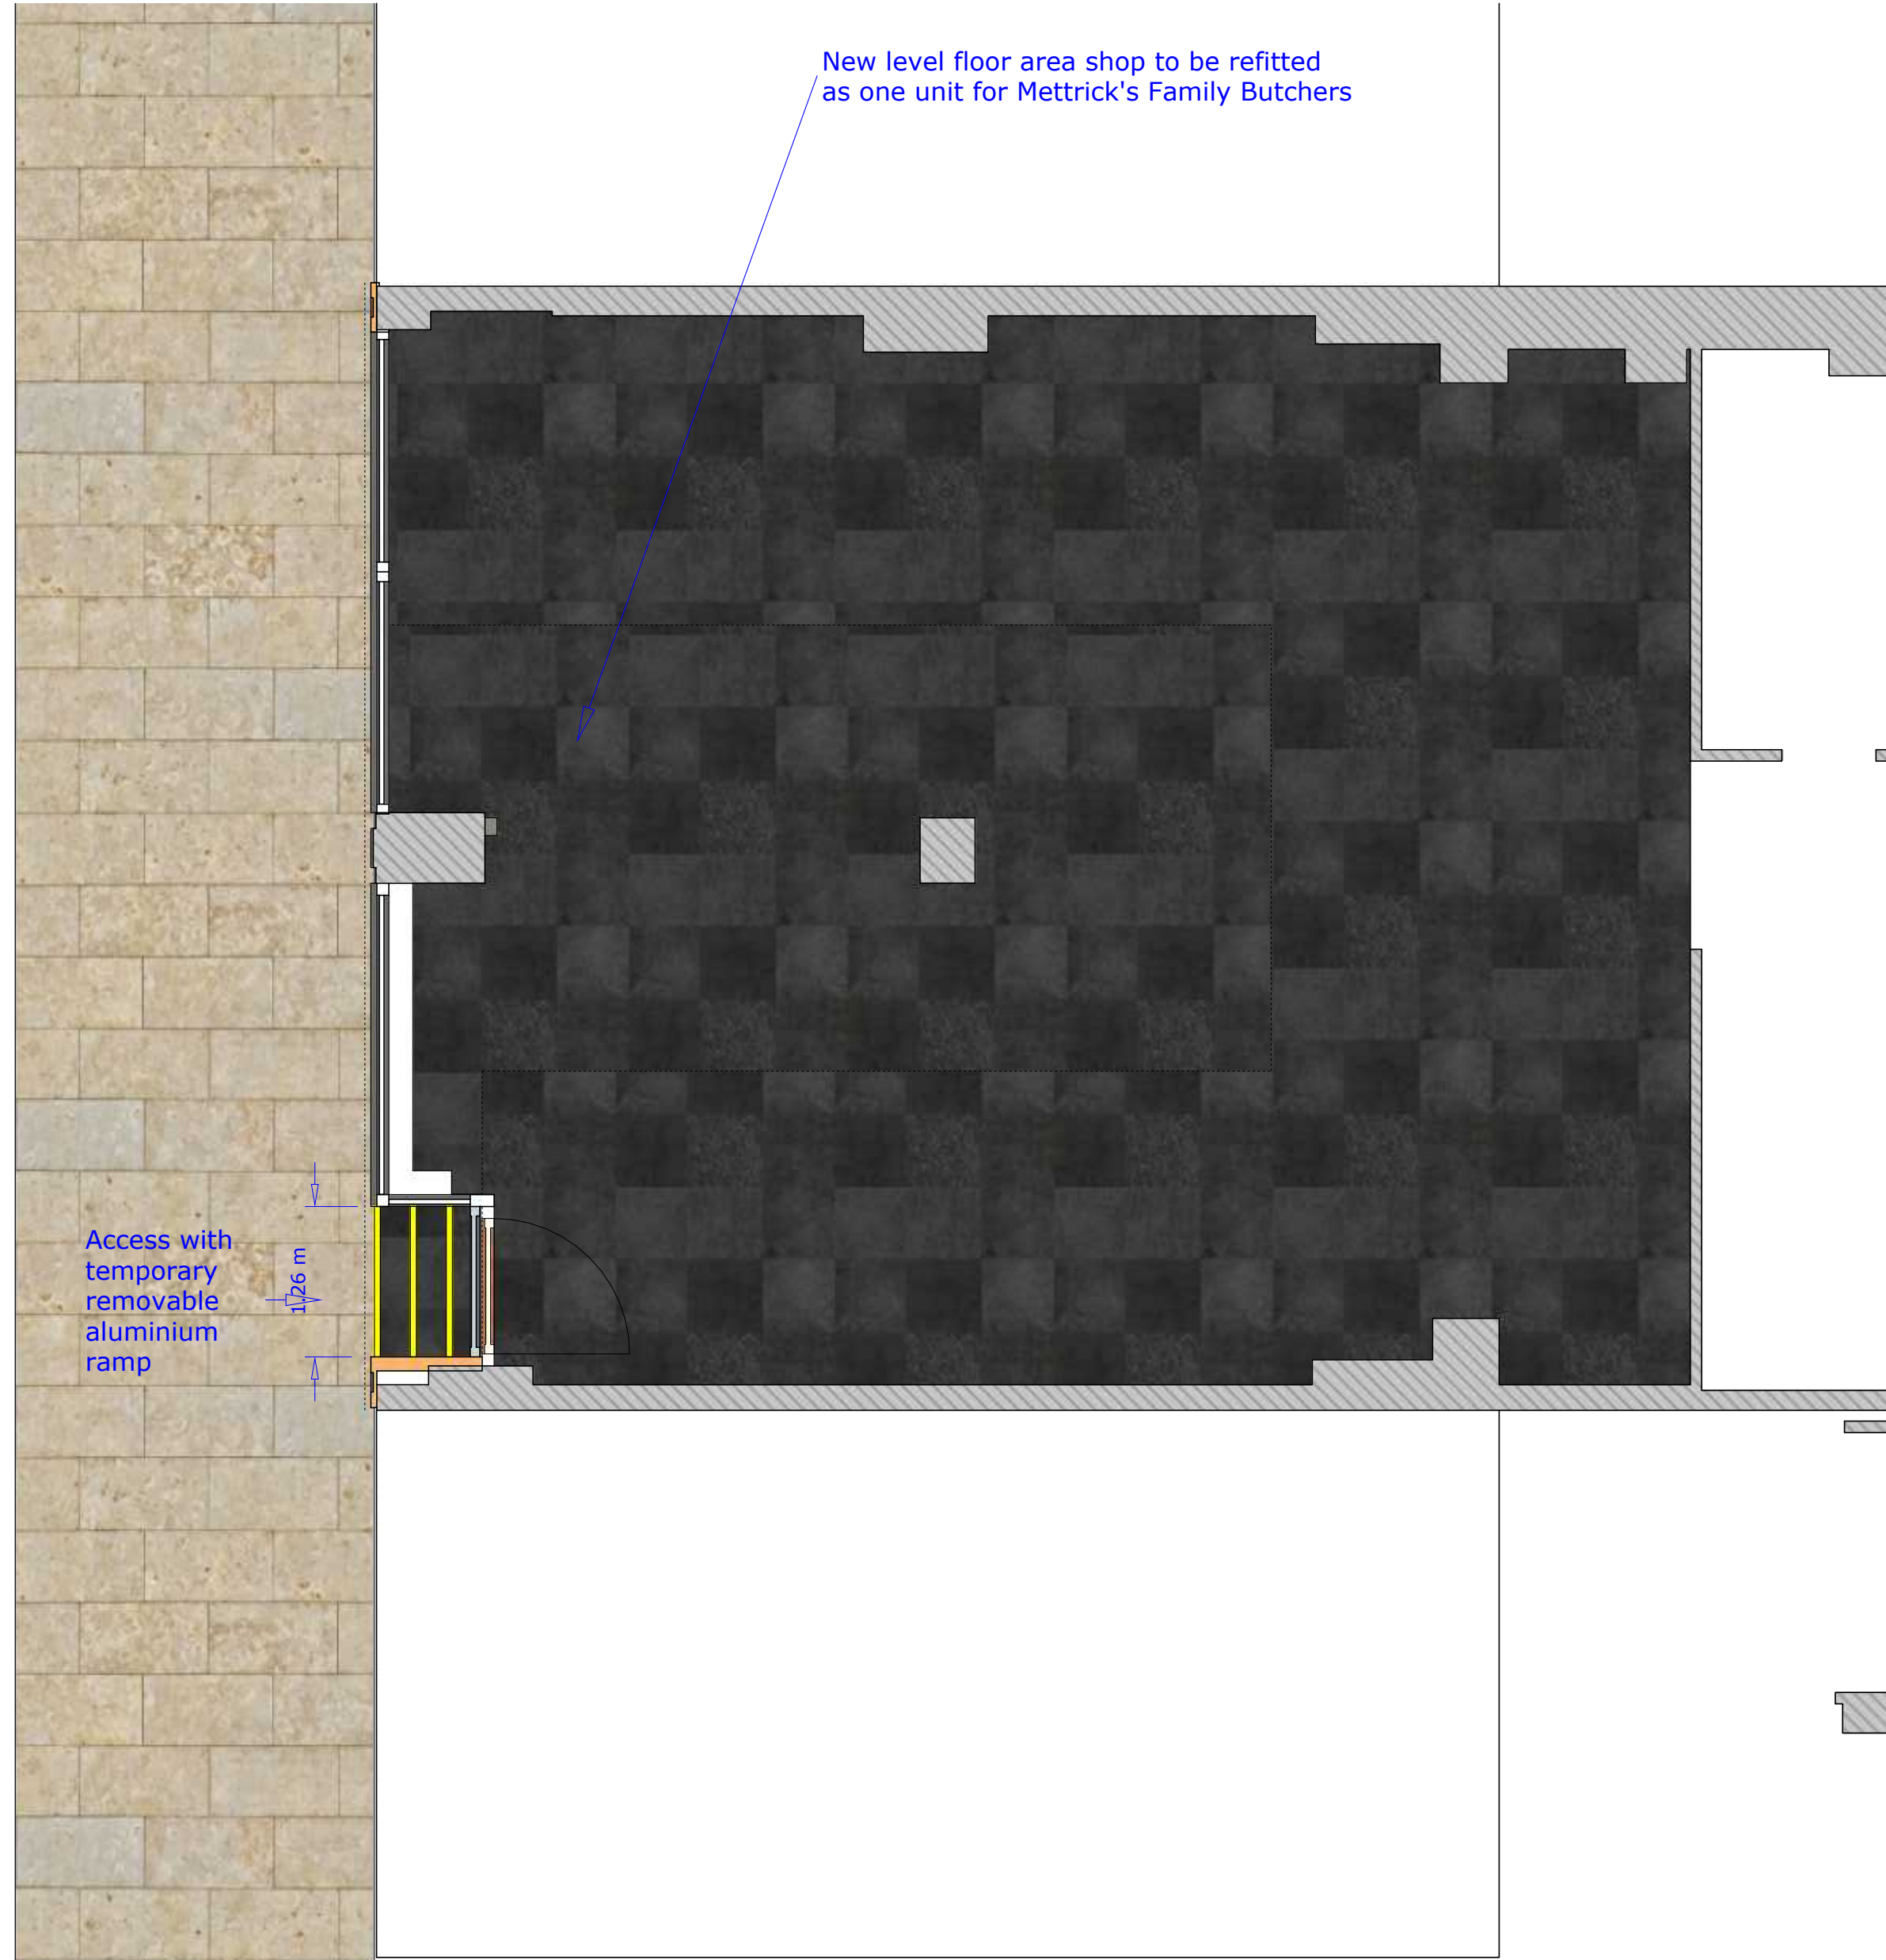

0 1 2 3 4 5 10



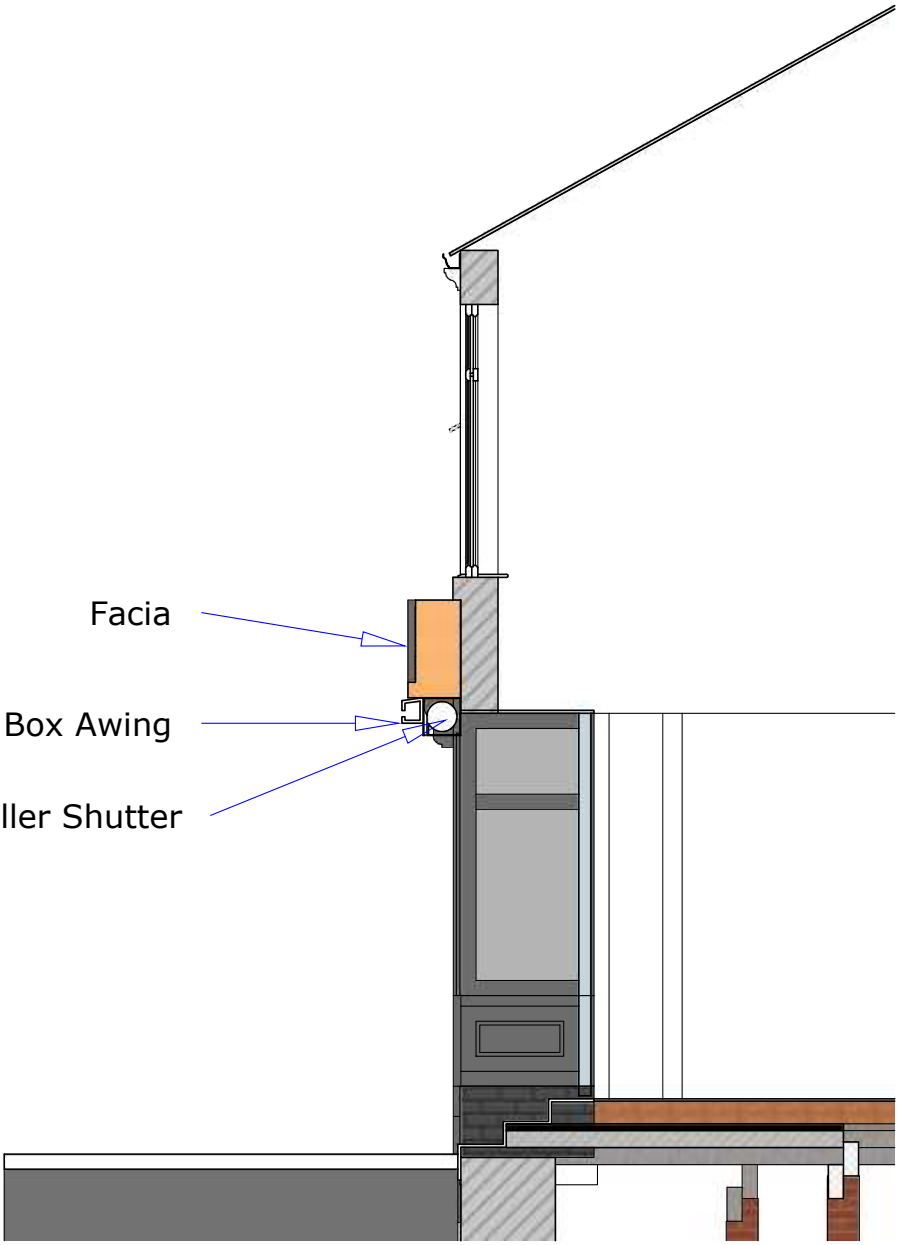



Location Plan 1:1250



Site Plan 1:200

Site Outlined in Red

Applicants use for Loading, Parking and waste facilities

Proposed Alterations Filled in Red

Existing On Street Car Parking

© Crown copyright and database rights 2023 Ordnance Survey 0100031673