

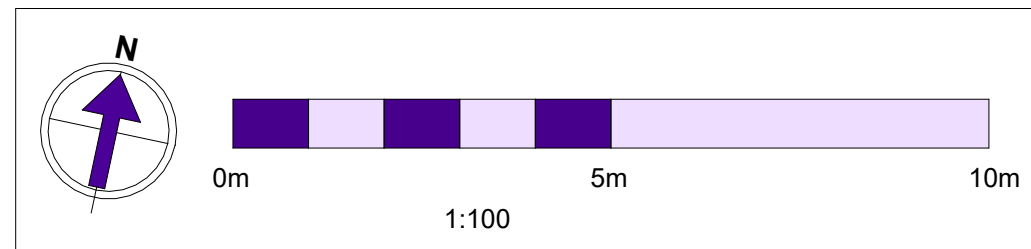


Bailey Flatt Farm, Redgap Lane,
Buxton. SK17 7JG

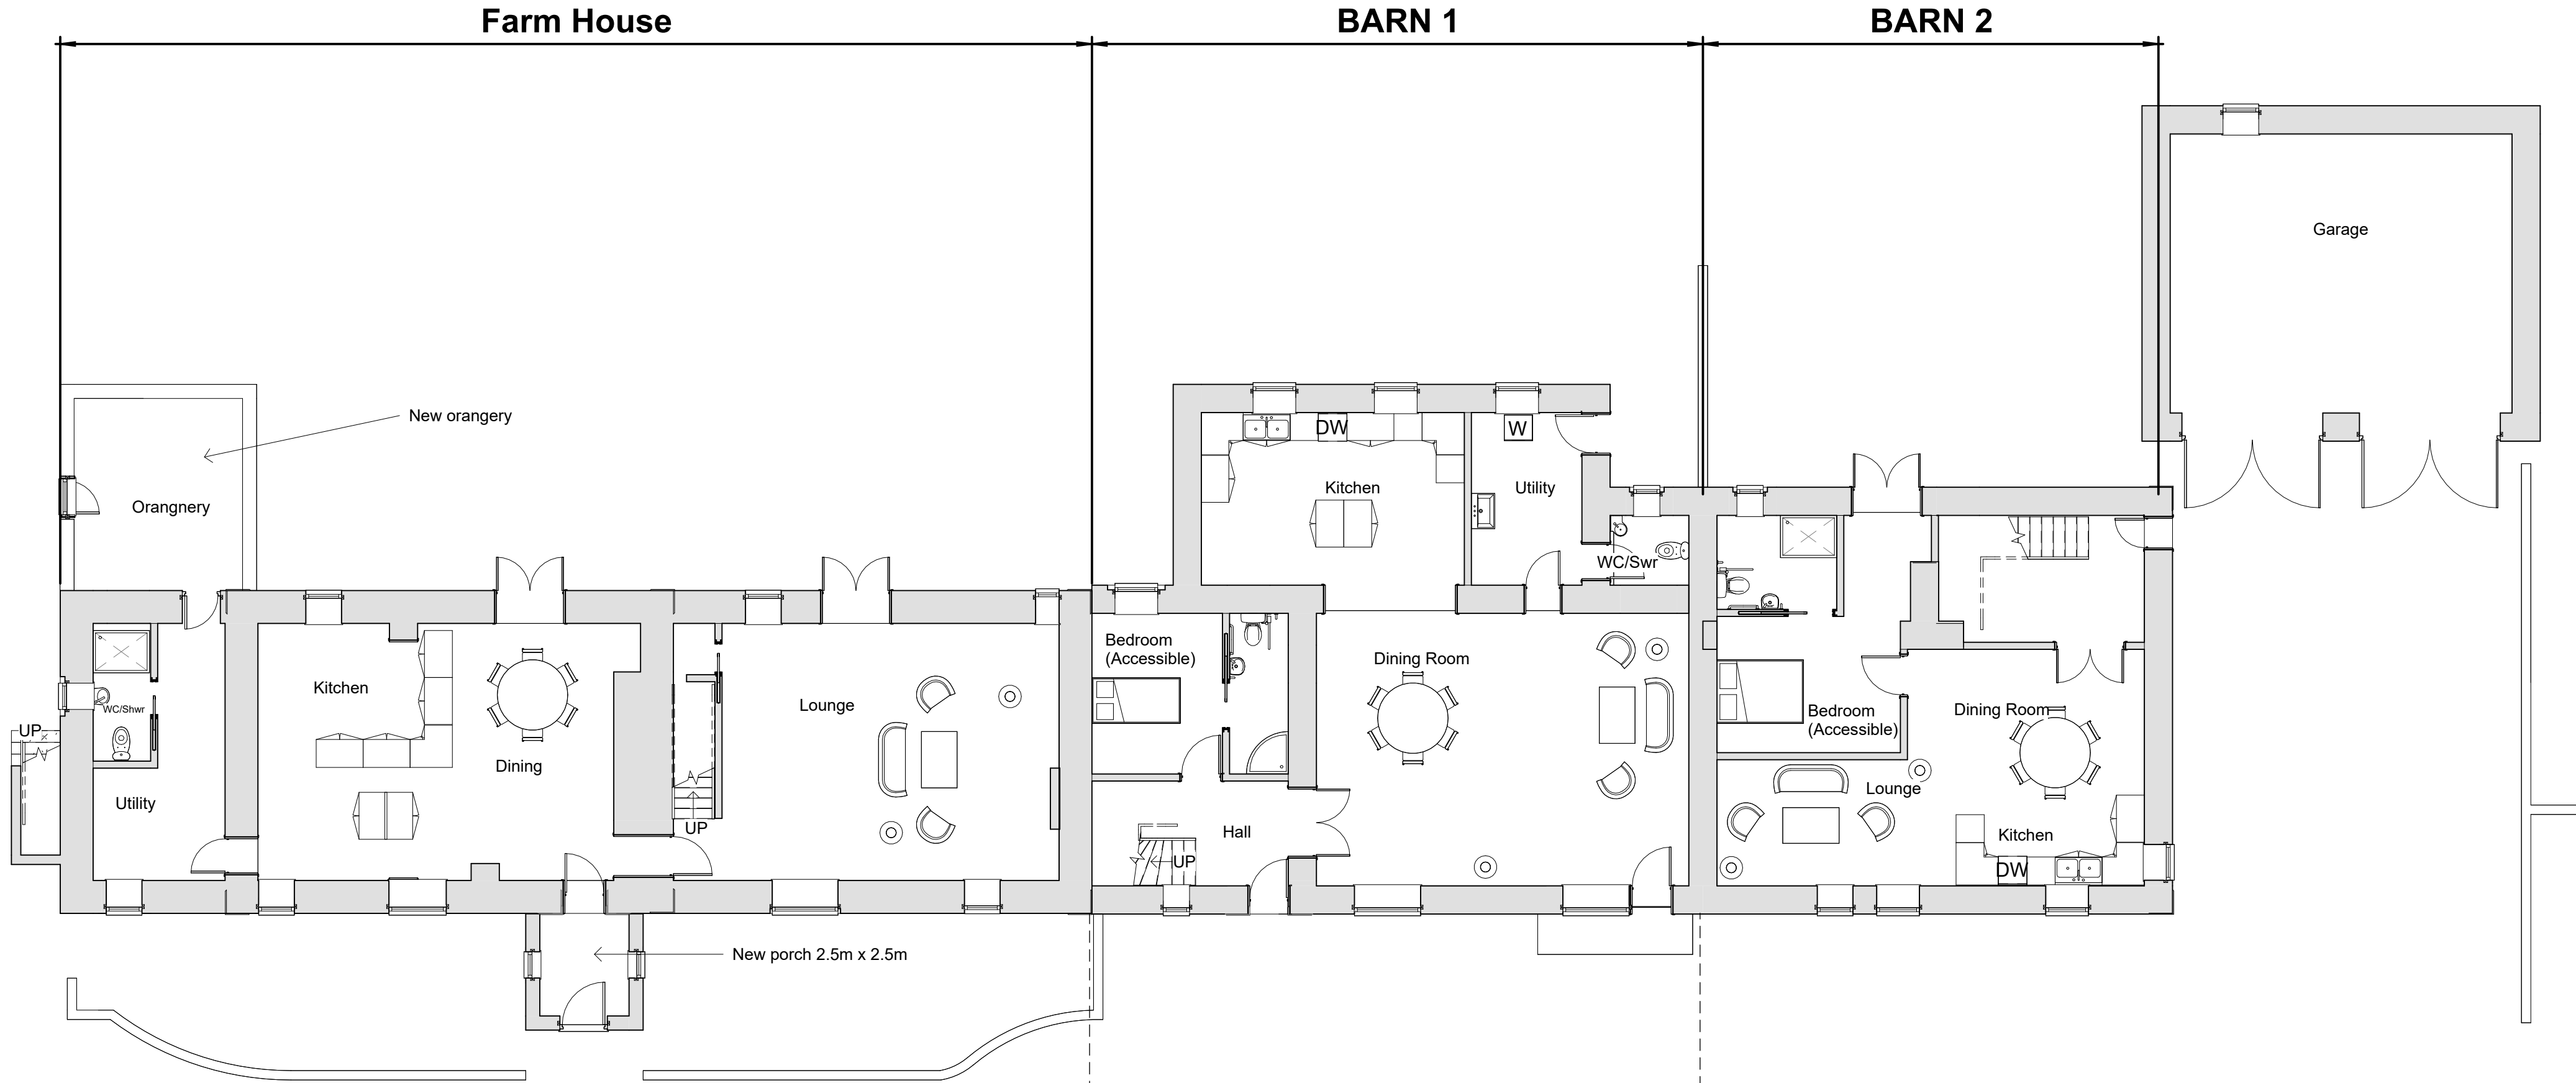

GROUND PROPOSED
1 : 100

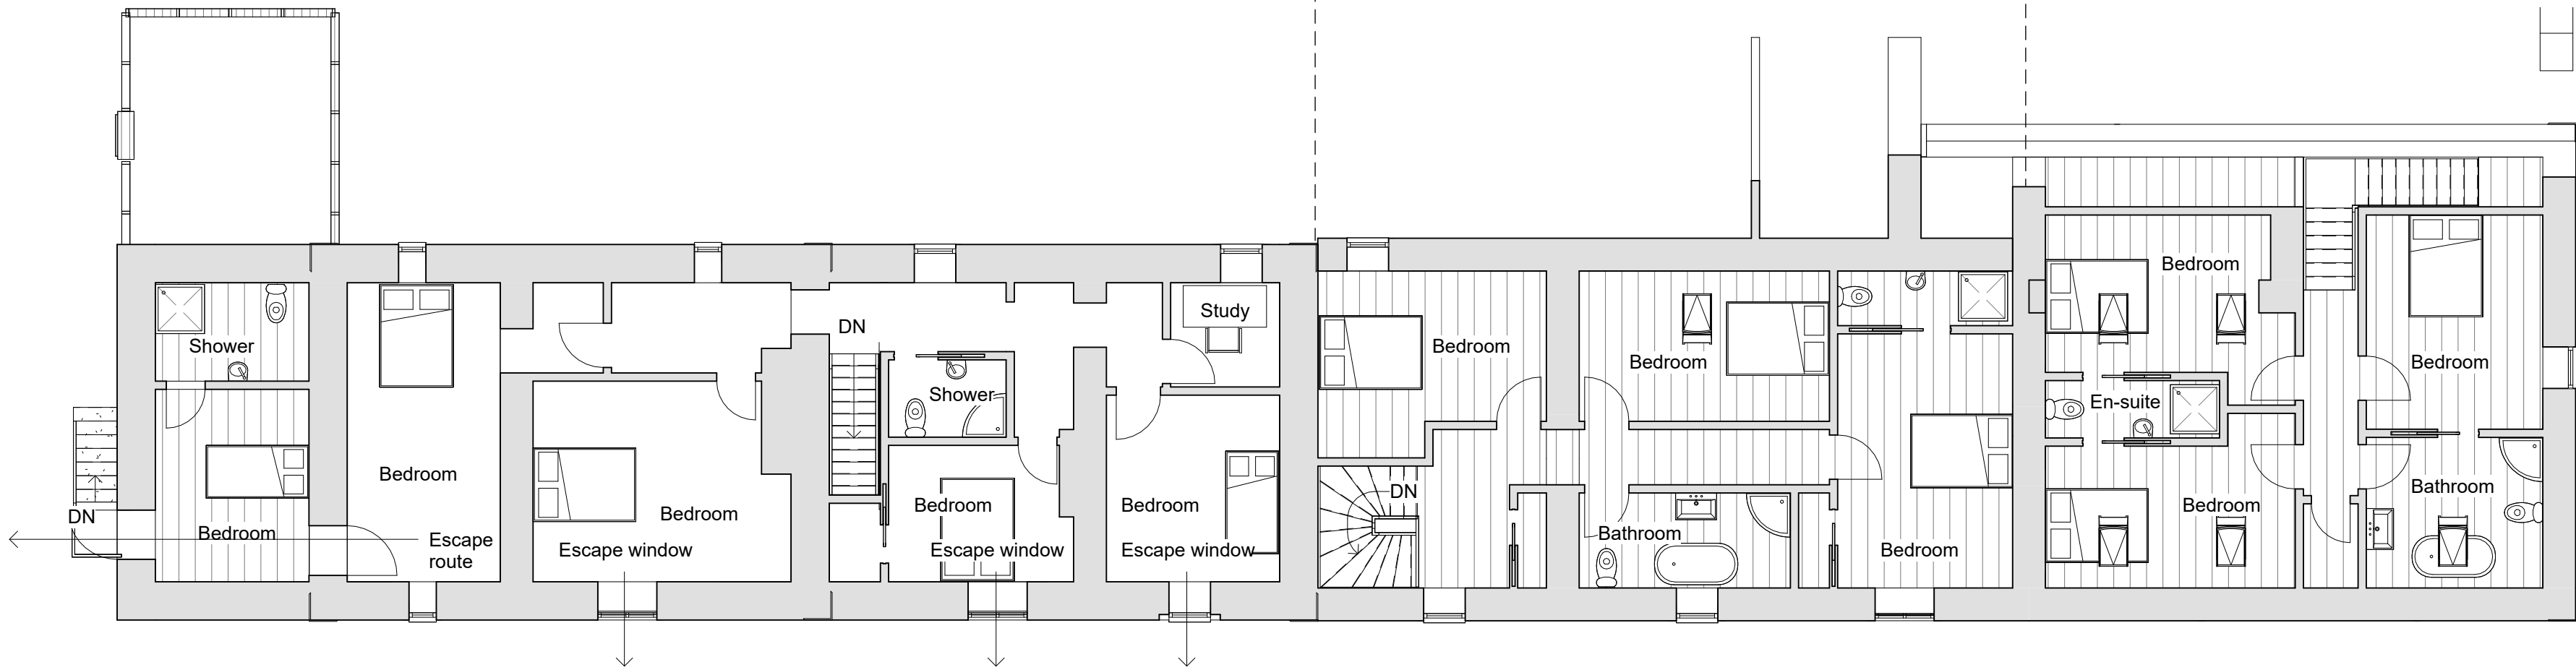

FIRST PROPOSED
1 : 100

Drawing Title
Proposed floorplans

Scale @ A1
1 : 100

Job Number
JVD54

Date/Time stamp
27/11/2023
15:59:43

Drafted by
GC

Client Name
Mr Lucas Frith

Sheet Number

B203