

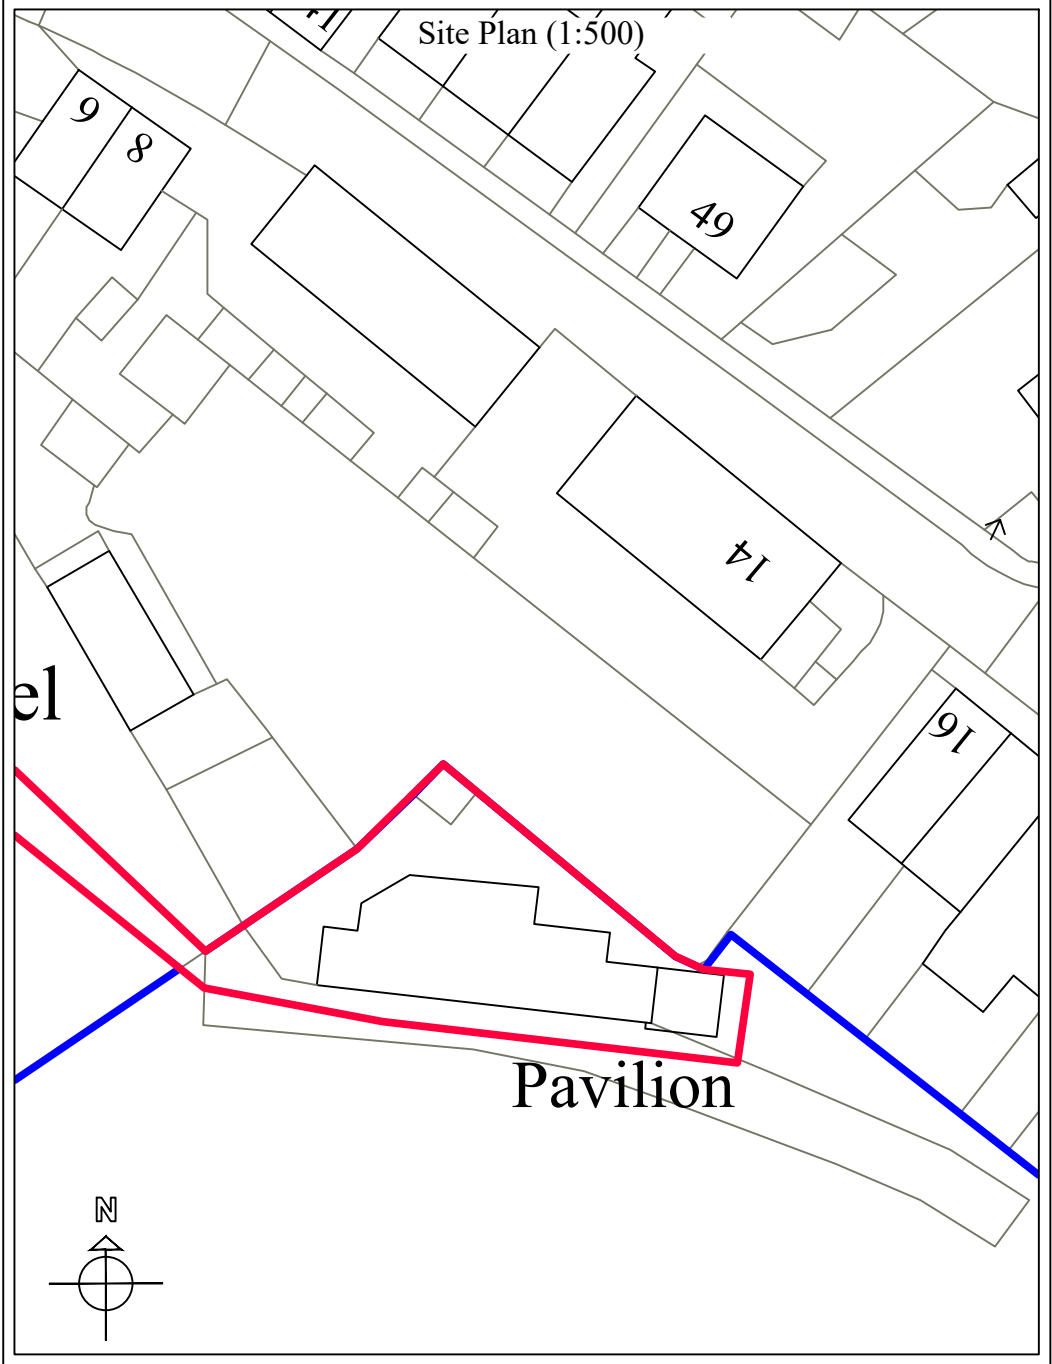
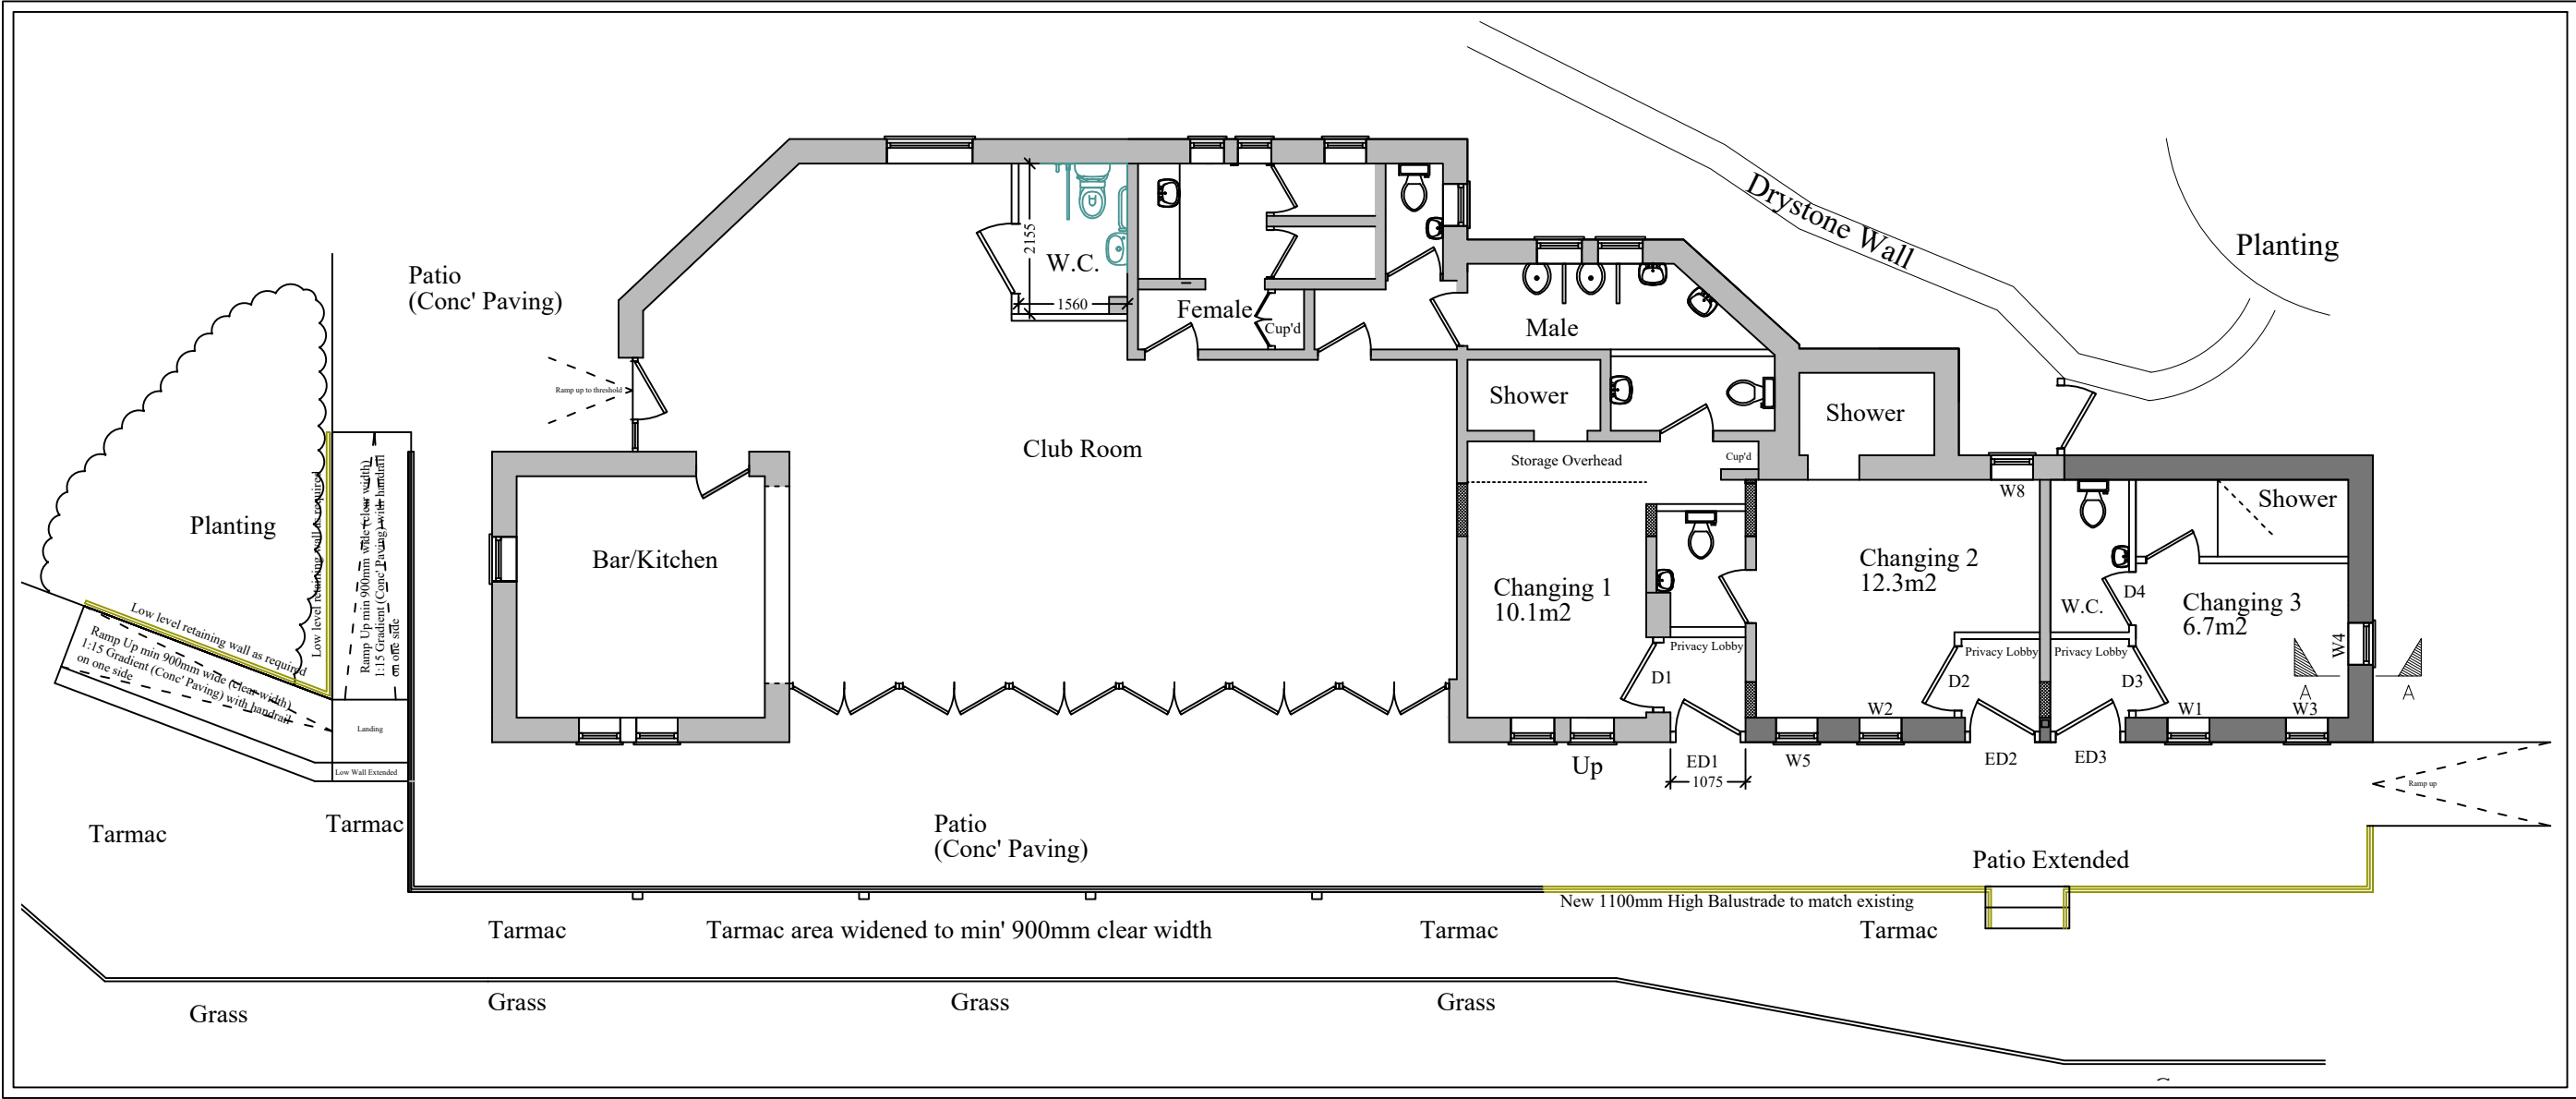


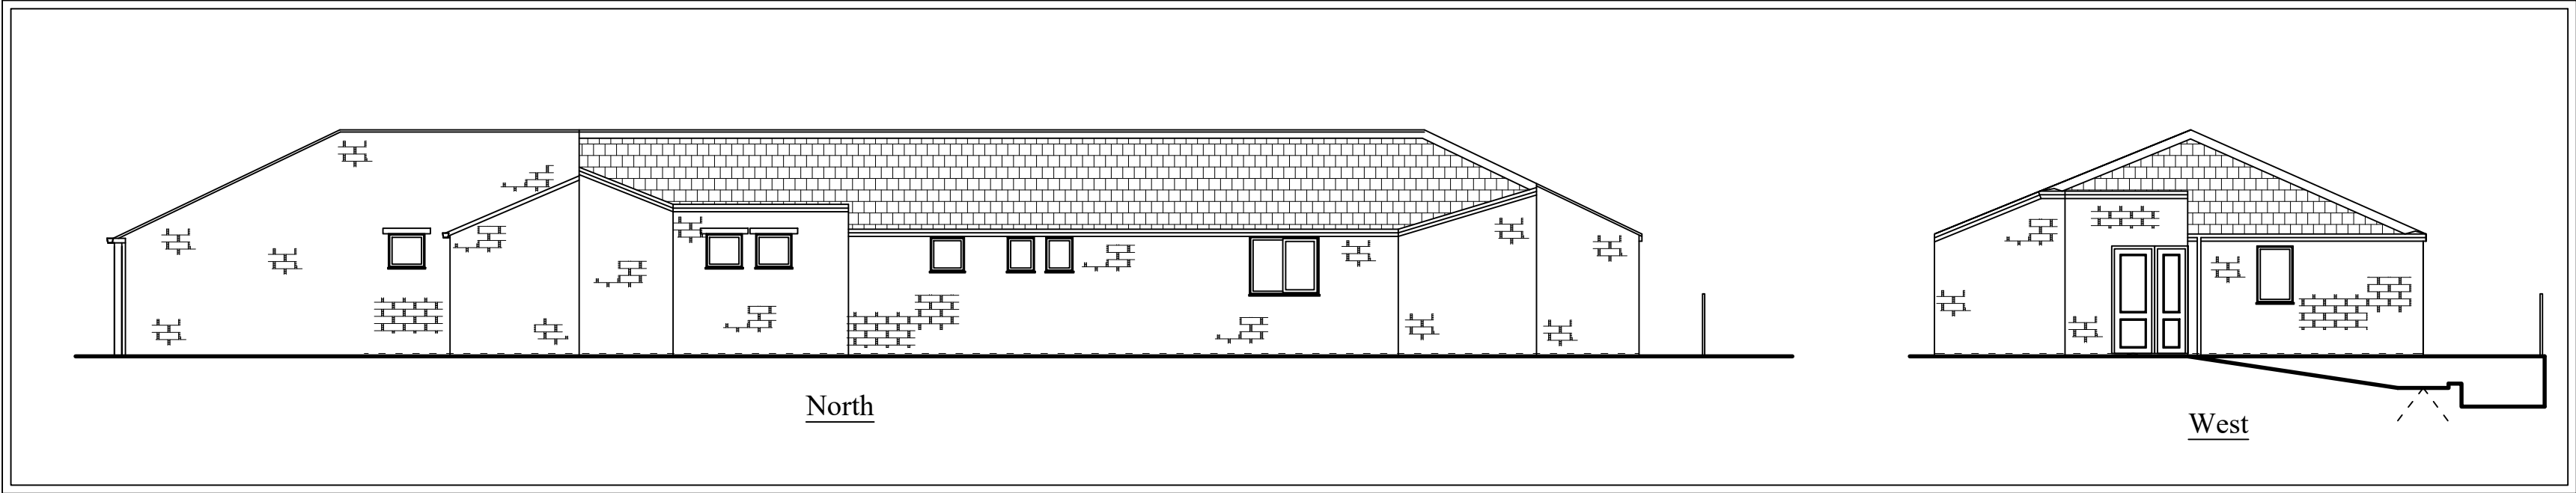

Planning

This drawing is the Copyright of SJ Design Limited.
All dimensions must be checked on site.
All materials and workmanship are to be in accordance with prevailing British Standards, Codes of Practice, Building Regulations, manufacturers and Federation recommendations and all to the complete satisfaction of SJ Design Limited.

A	13.01.23	Following LPA comments
B	26.06.23	General Revision
C	22.11.23	General Revision

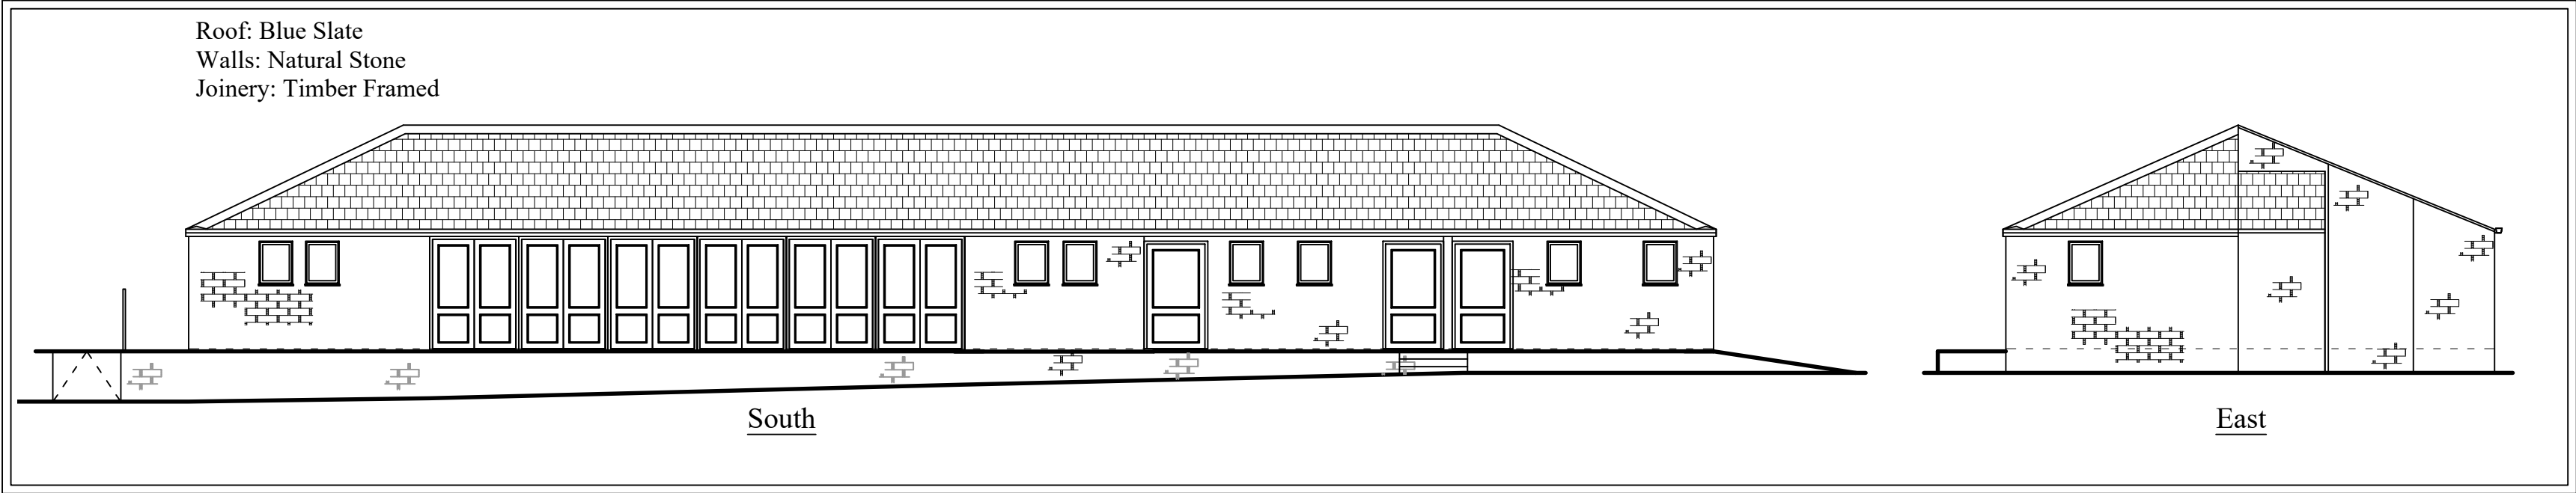

DESIGN LTD

Building Design & Surveying Consultants
The Old Co-Op Building, Church Street,
Hayfield, High Peak SK22 2JE
Tel:01663 742903 Fax:01663 751247
Mobile: 07984 007 087 Email: info@sjdesign.net
www.sjdesign.net

Client
Hayfield Cricket Club
Job Title
Proposed extension at
Hayfield Cricket Club
Market Street
Hayfield
High Peak
SK22 2EP

Drawing Title
Plans as Existing

Scale
1:100; @A2 or as marked
Date
December 2022
Drawn by
SJ

Drawing No. 200	Rev. C
--------------------	-----------