
NOTES ©

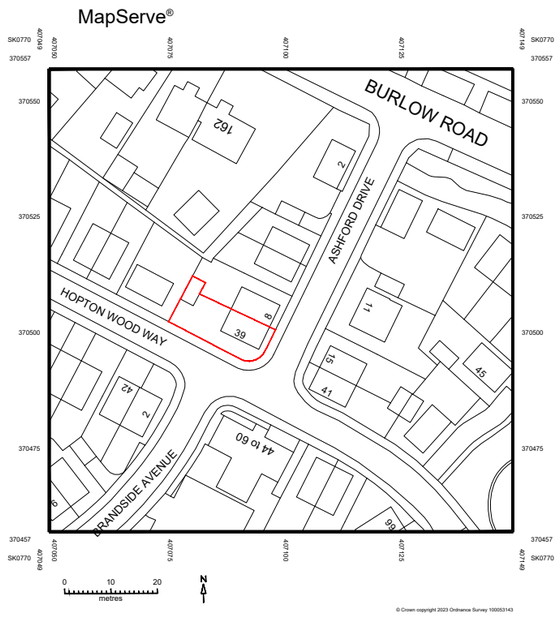


N

FOR PLANNING

Project

39 HOPTON WOOD WAY
BUXTON
DERBYSHIRE
SK17 9G


Title

SITE LOCATION PLAN

| Scale | Date |
|---|---|
| 1:1250 @ A3 | NOVEMBER 2023 |
| Drawn | Checked |
| MTN | SB |
| Drawing Number | Revision |
| 7024_PL01 | - |

SMASHBOX
97 Alderley Road | Wilmslow | Cheshire | SK9 1PT
ARCHITECTURE DESIGN PLANNING
T. 01625 466 557 E. hello@smashboxarchitecture.com
www.smashboxarchitecture.com

NOTES ©

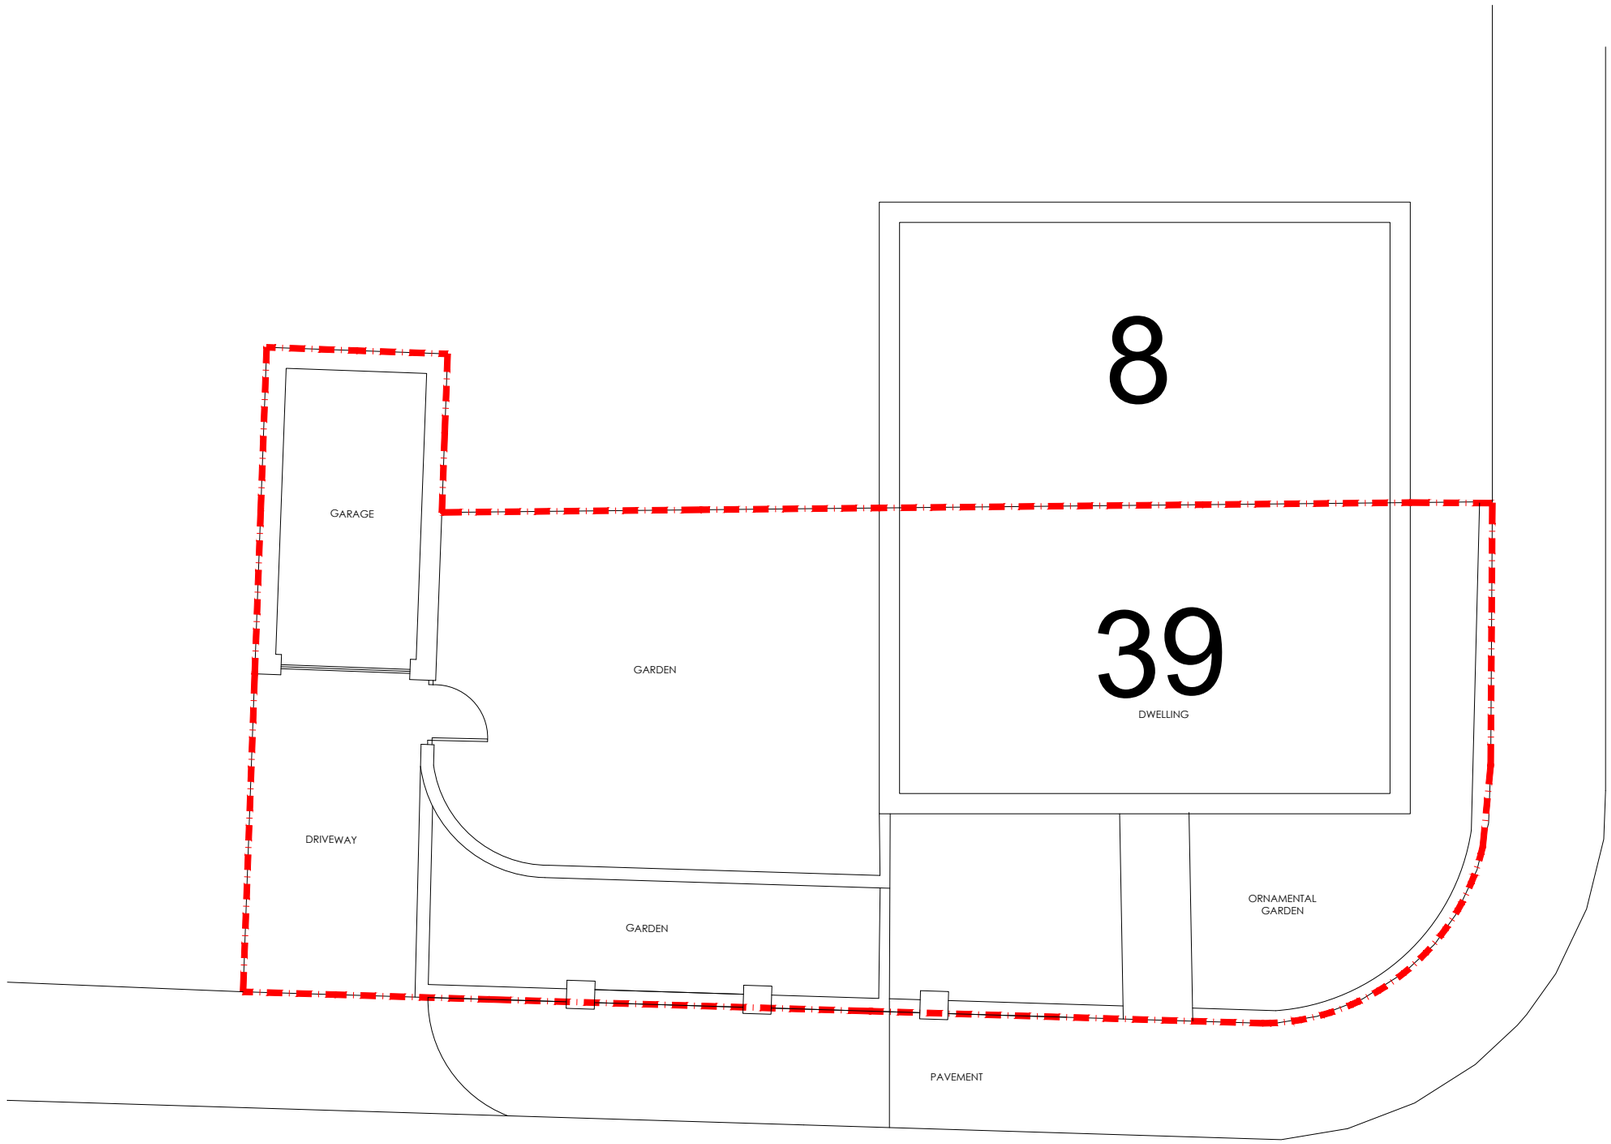


N

FOR PLANNING

Project

39 HOPTON WOOD WAY
BUXTON
DERBYSHIRE
SK17 9G


Title

EXISTING SITE LAYOUT PLAN

| Scale | Date |
|---|---|
| 1:100 @ A3 | NOVEMBER 2023 |
| Drawn | Checked |
| MTN | SB |
| Drawing Number | Revision |
| 7024_PL02 | - |

SMASHBOX
97 Alderley Road I Wilmslow I Cheshire I SK9 1PT
ARCHITECTURE DESIGN PLANNING
T. 01625 466 557 E. hello@smashboxarchitecture.com
www.smashboxarchitecture.com

NOTES

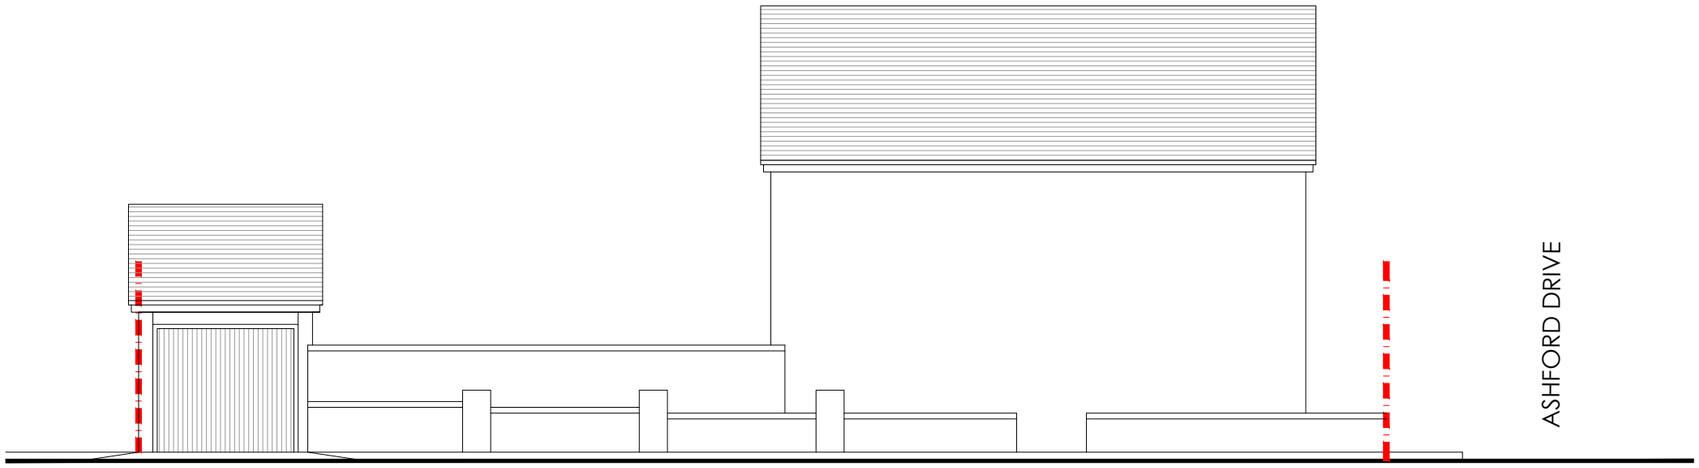


FOR PLANNING

Project

39 HOPTON WOOD WAY
BUXTON
DERBYSHIRE
SK17 9G


Title

EXISTING FRONT ELEVATION

| Scale | Date |
|---|---|
| 1:100 @ A3 | NOVEMBER 2023 |
| Drawn | Checked |
| MTN | SB |
| Drawing Number | Revision |
| 7024_PL03 | - |

SMASHBOX
97 Alderley Road I Wilmslow I Cheshire I SK9 1PT
ARCHITECTURE DESIGN PLANNING
T. 01625 466 557 E. hello@smashboxarchitecture.com
www.smashboxarchitecture.com

NOTES ©

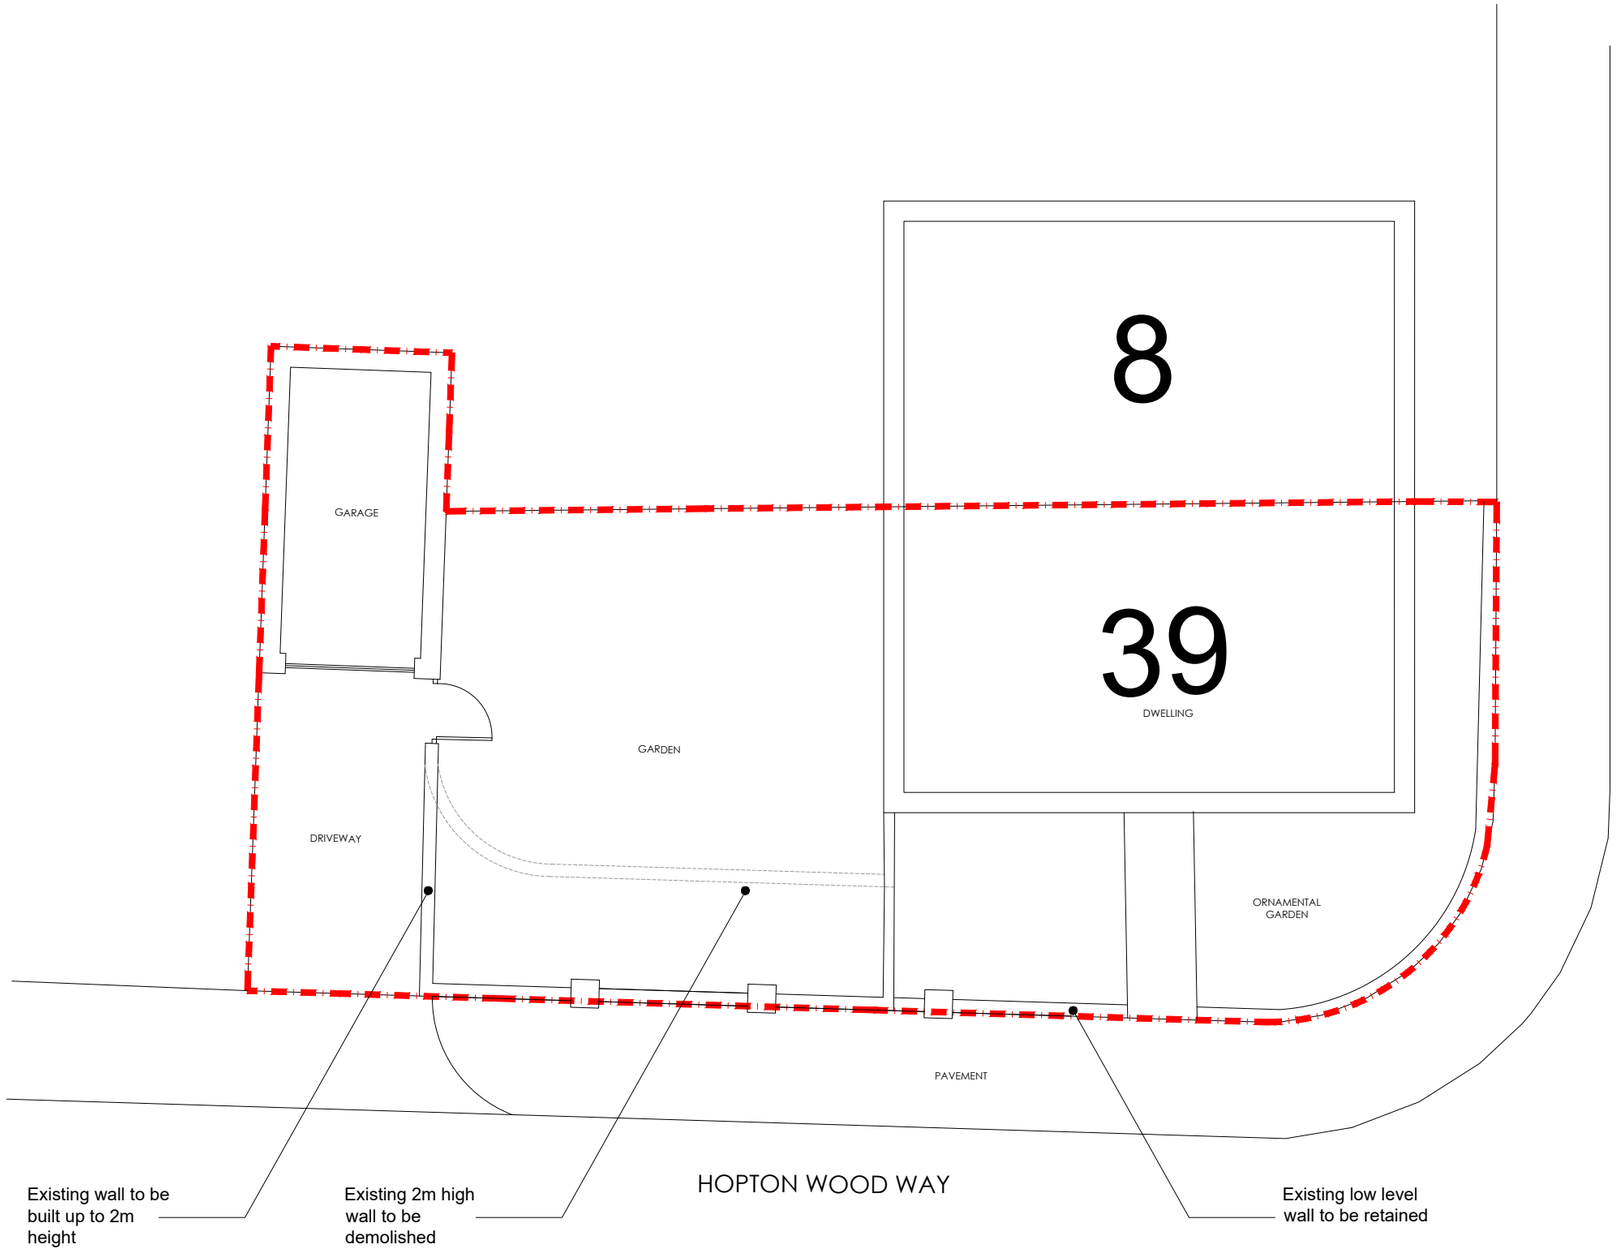


N

## FOR PLANNING

Project

39 HOPTON WOOD WAY
BUXTON
DERBYSHIRE
SK17 9G


Title

PROPOSED SITE LAYOUT PLAN

| | |
|---|---|
| Scale<br>1:100 @ A3 | Date<br>NOVEMBER 2023 |
| Drawn<br>MTN | Checked<br>SB |
| Drawing Number<br>7024_PL04 | Revision<br>- |

SMASHBOX
97 Alderley Road | Wilmslow | Cheshire | SK9 1PT
ARCHITECTURE DESIGN PLANNING
T. 01625 466 557 E. hello@smashboxarchitecture.com
www.smashboxarchitecture.com

NOTES

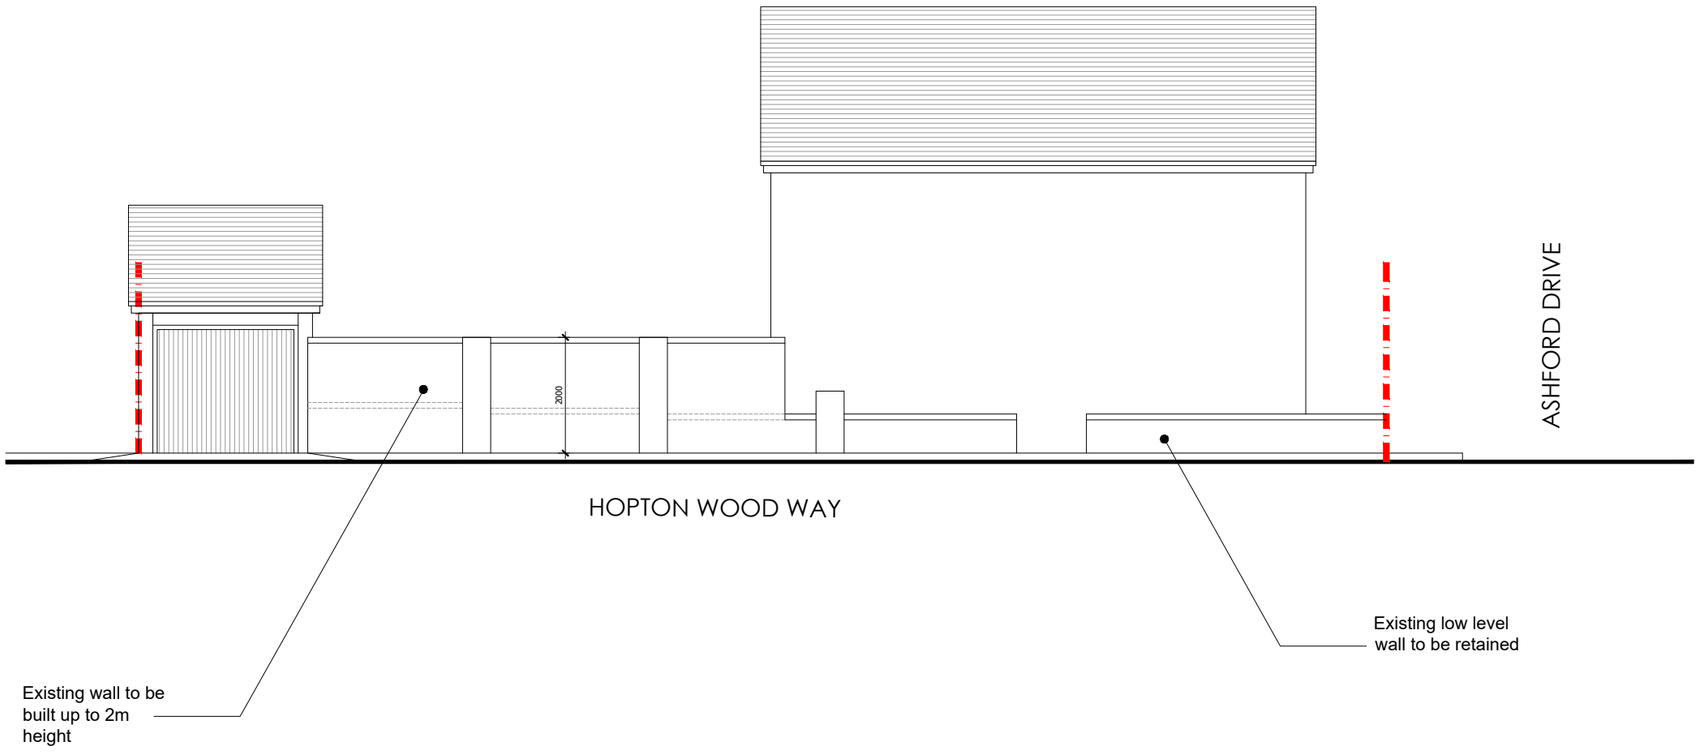


FOR PLANNING

Project

39 HOPTON WOOD WAY
BUXTON
DERBYSHIRE
SK17 9G

Title

PROPOSED FRONT ELEVATION

| Scale | Date |
|---|---|
| 1:100 @ A3 | NOVEMBER 2023 |
| Drawn | Checked |
| MTN | SB |
| Drawing Number | Revision |
| 7024_PL05 | - |

SMASHBOX
97 Alderley Road | Wilmslow | Cheshire | SK9 1PT
ARCHITECTURE DESIGN PLANNING
T. 01625 466 557 E. hello@smashboxarchitecture.com
www.smashboxarchitecture.com