

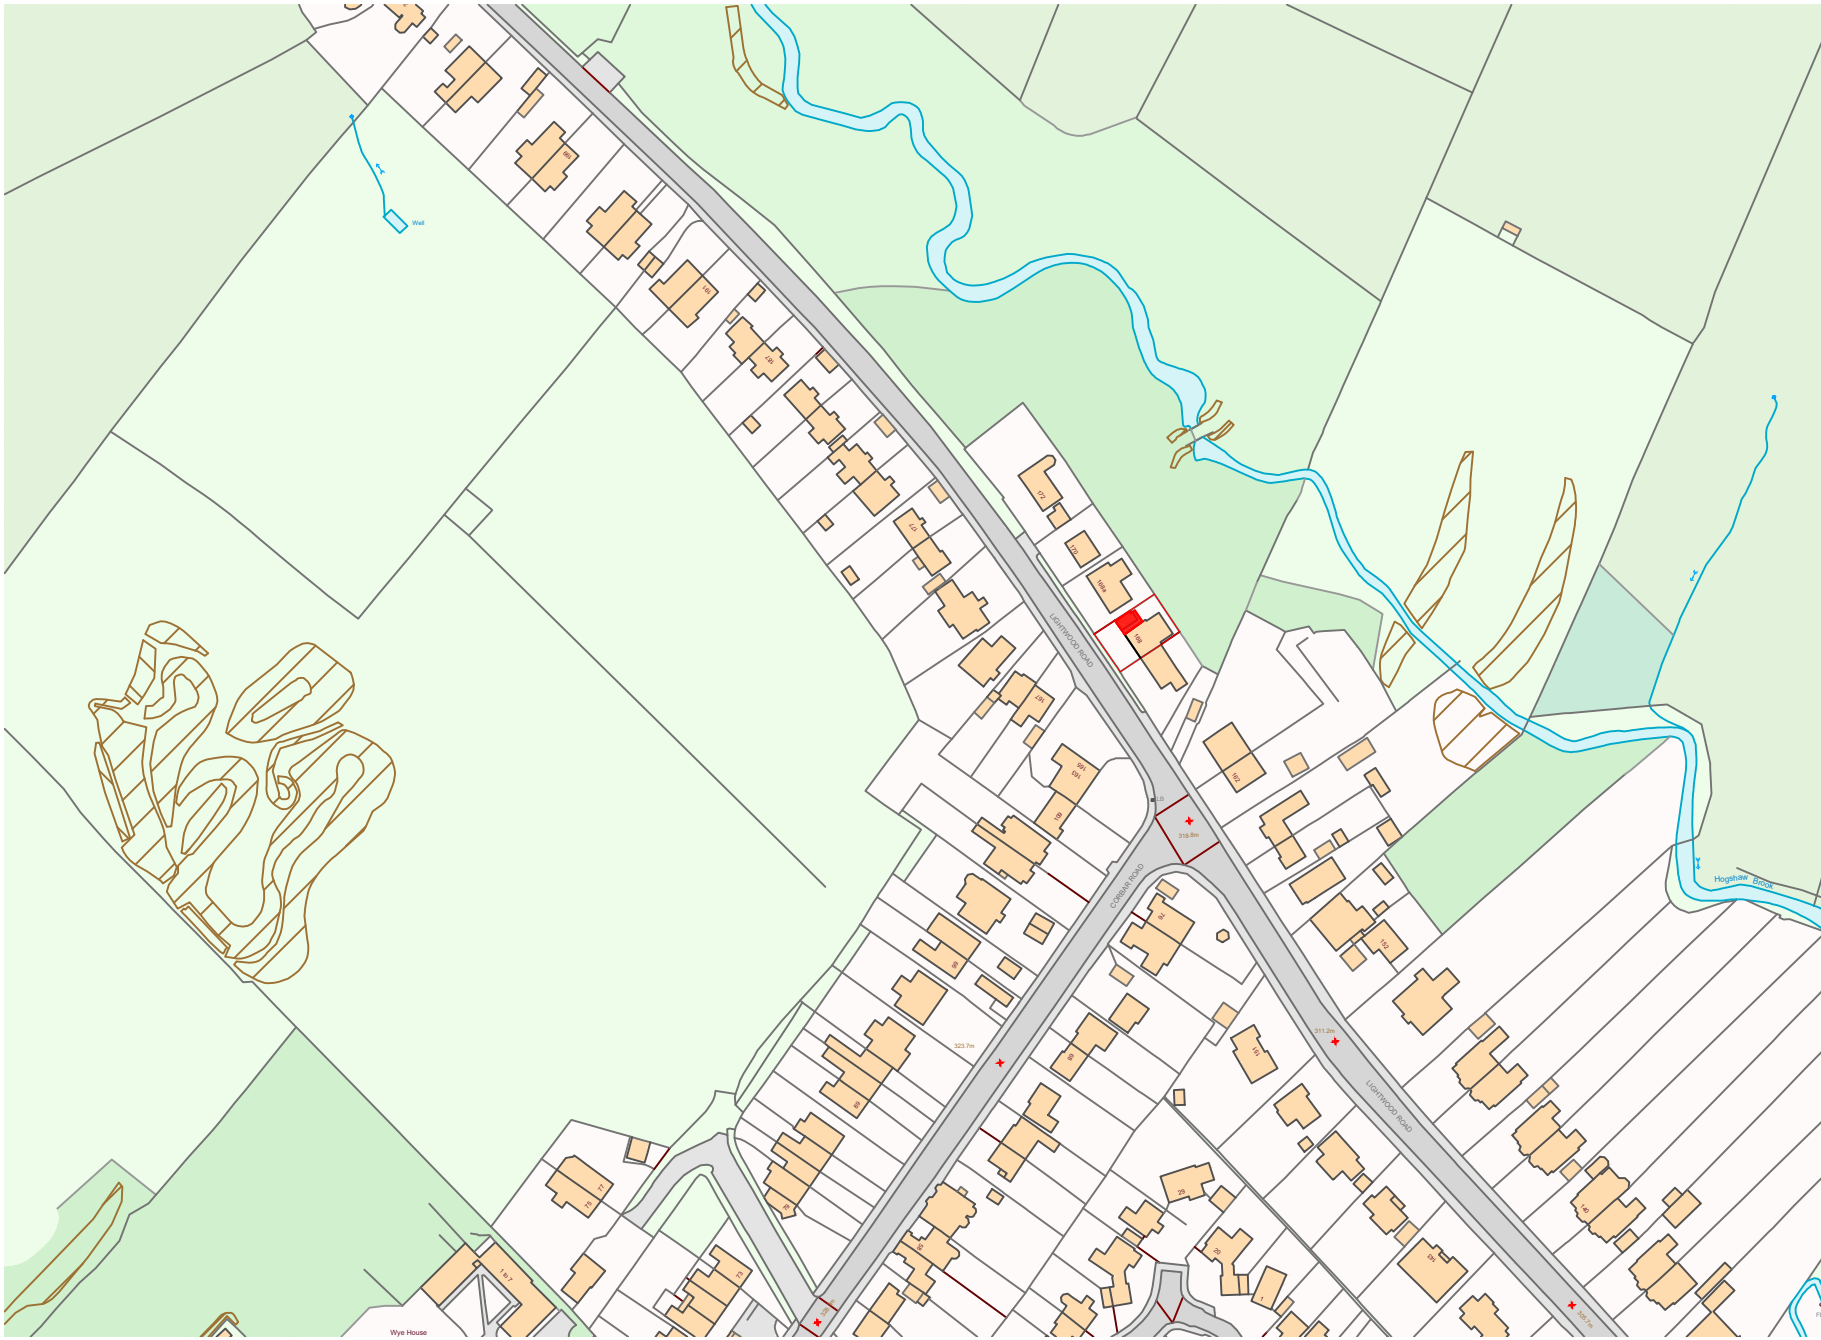


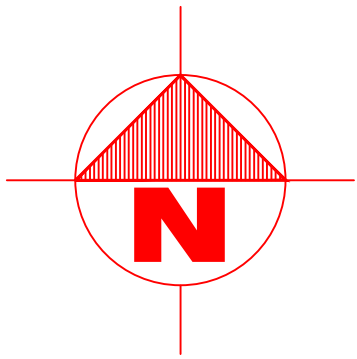

1:1250 Location Plan @A2

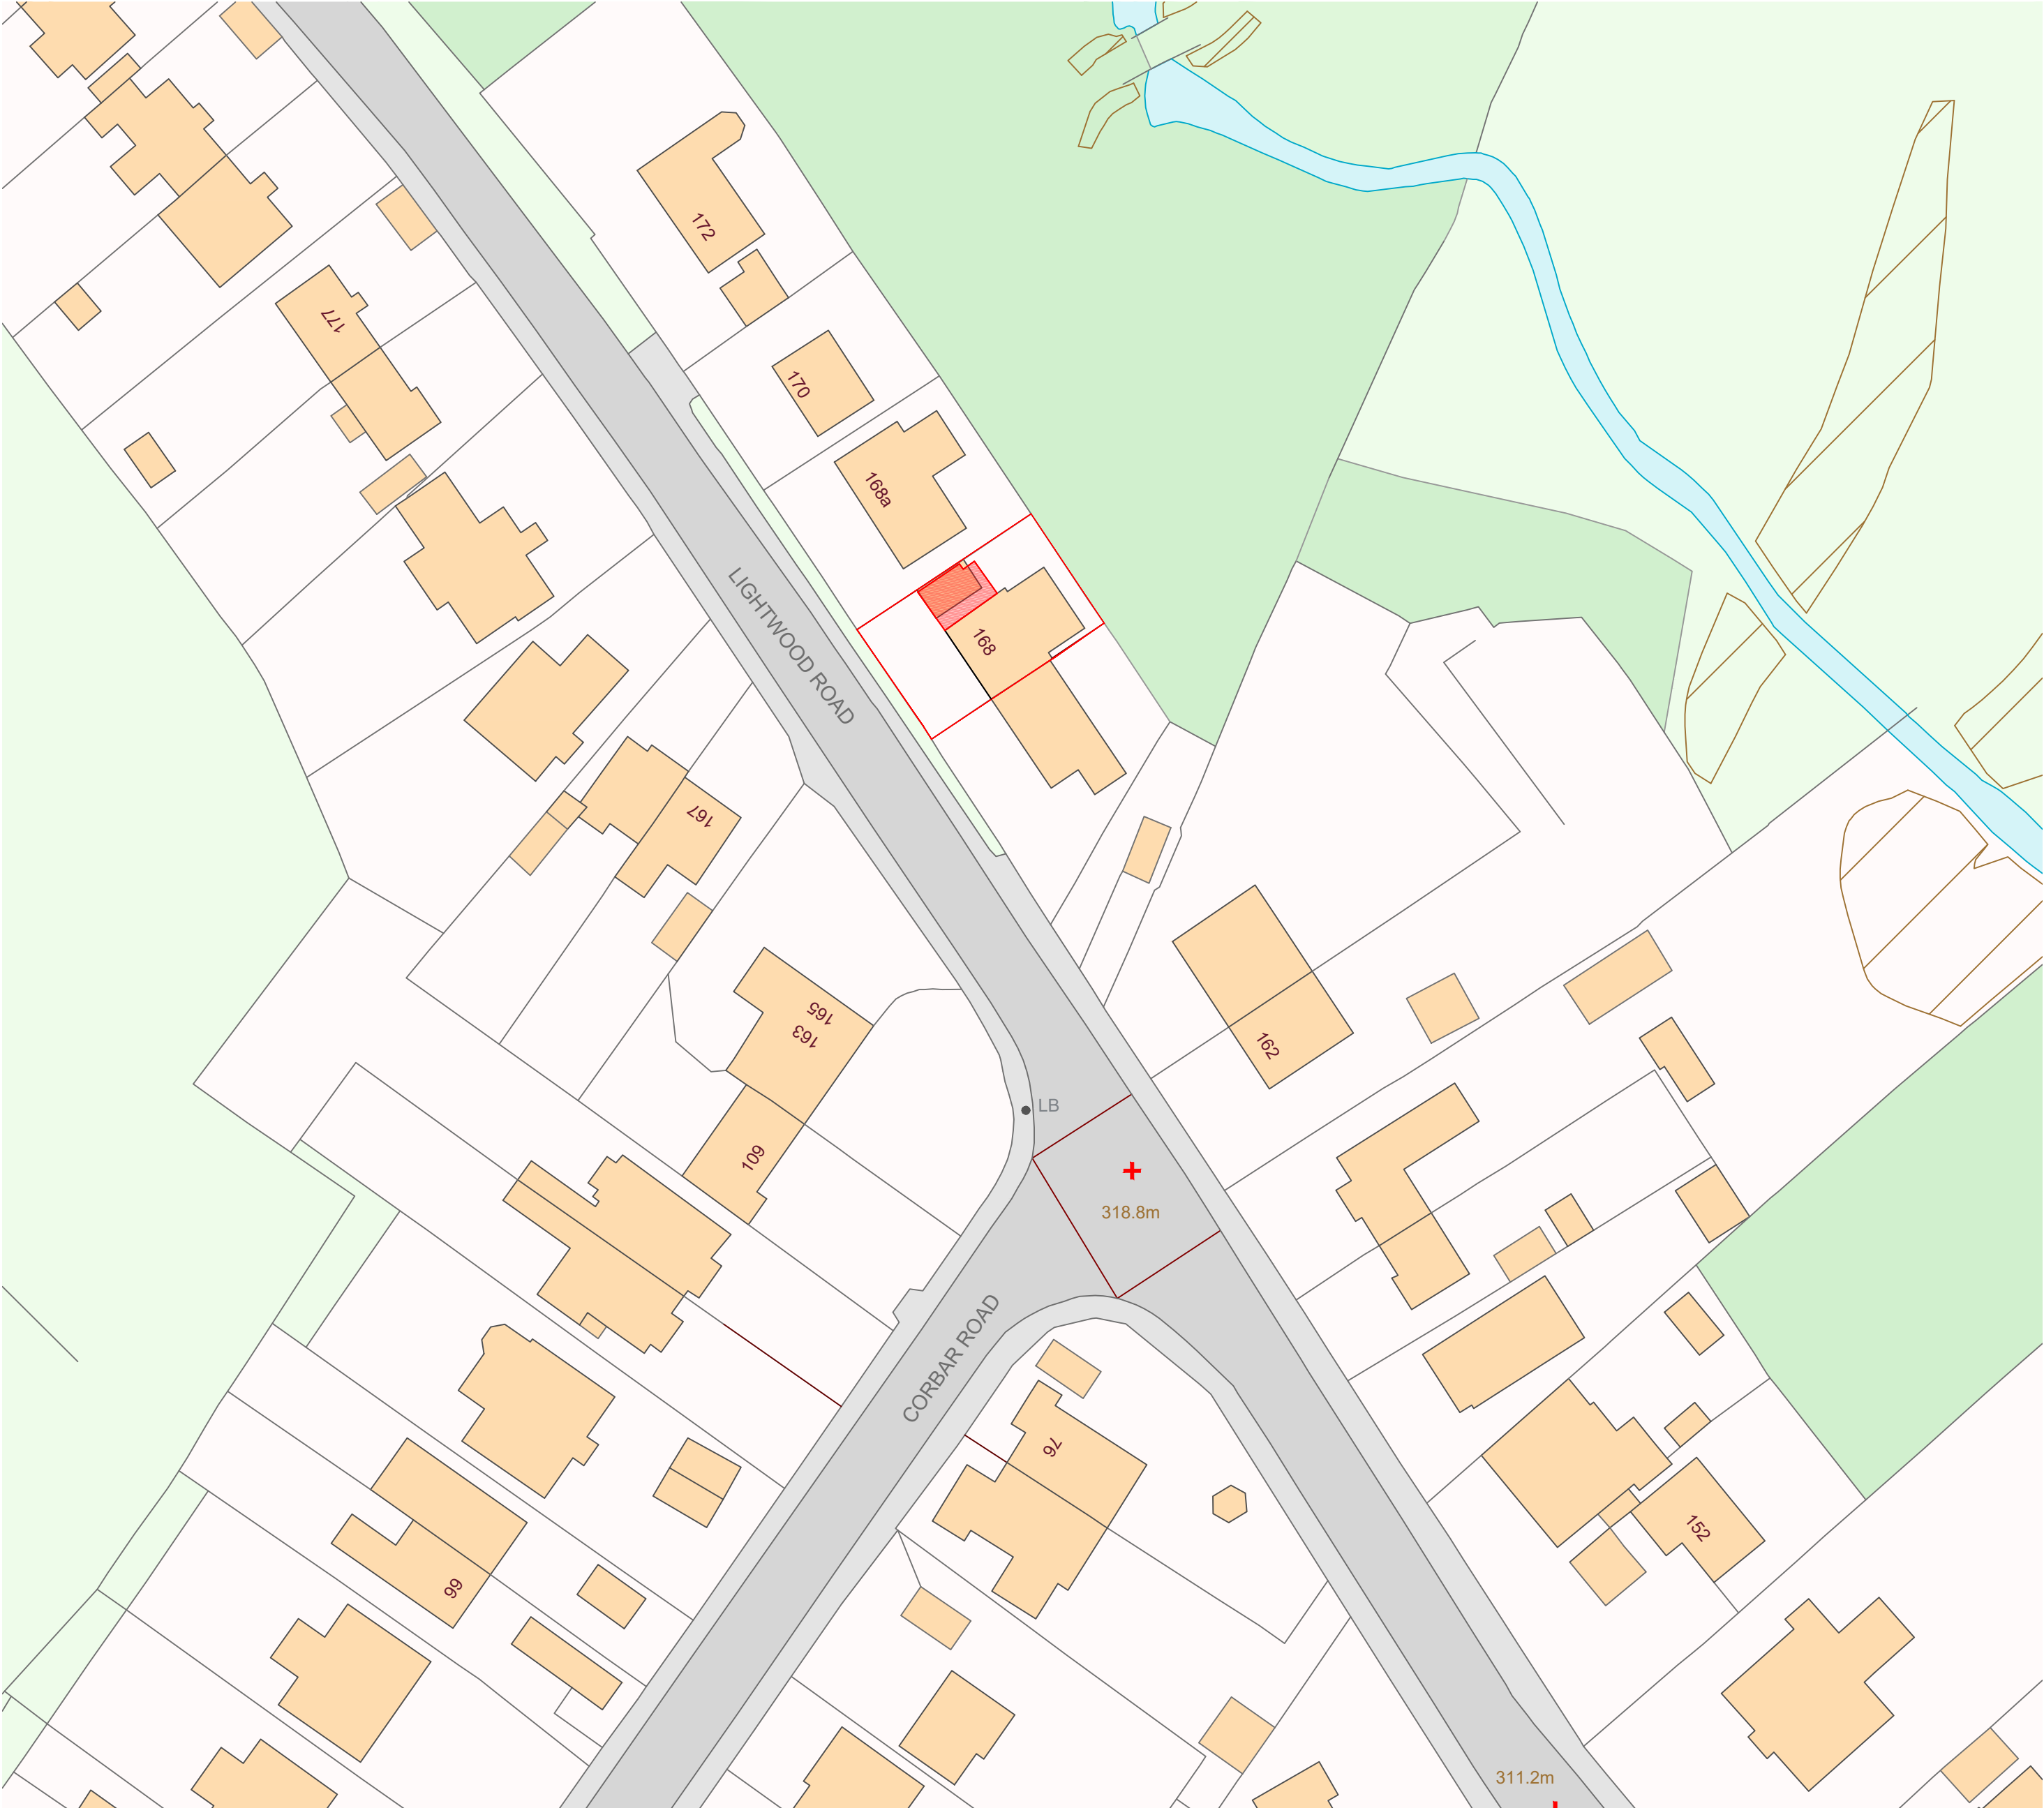

1:200 existing site plan @ A2