




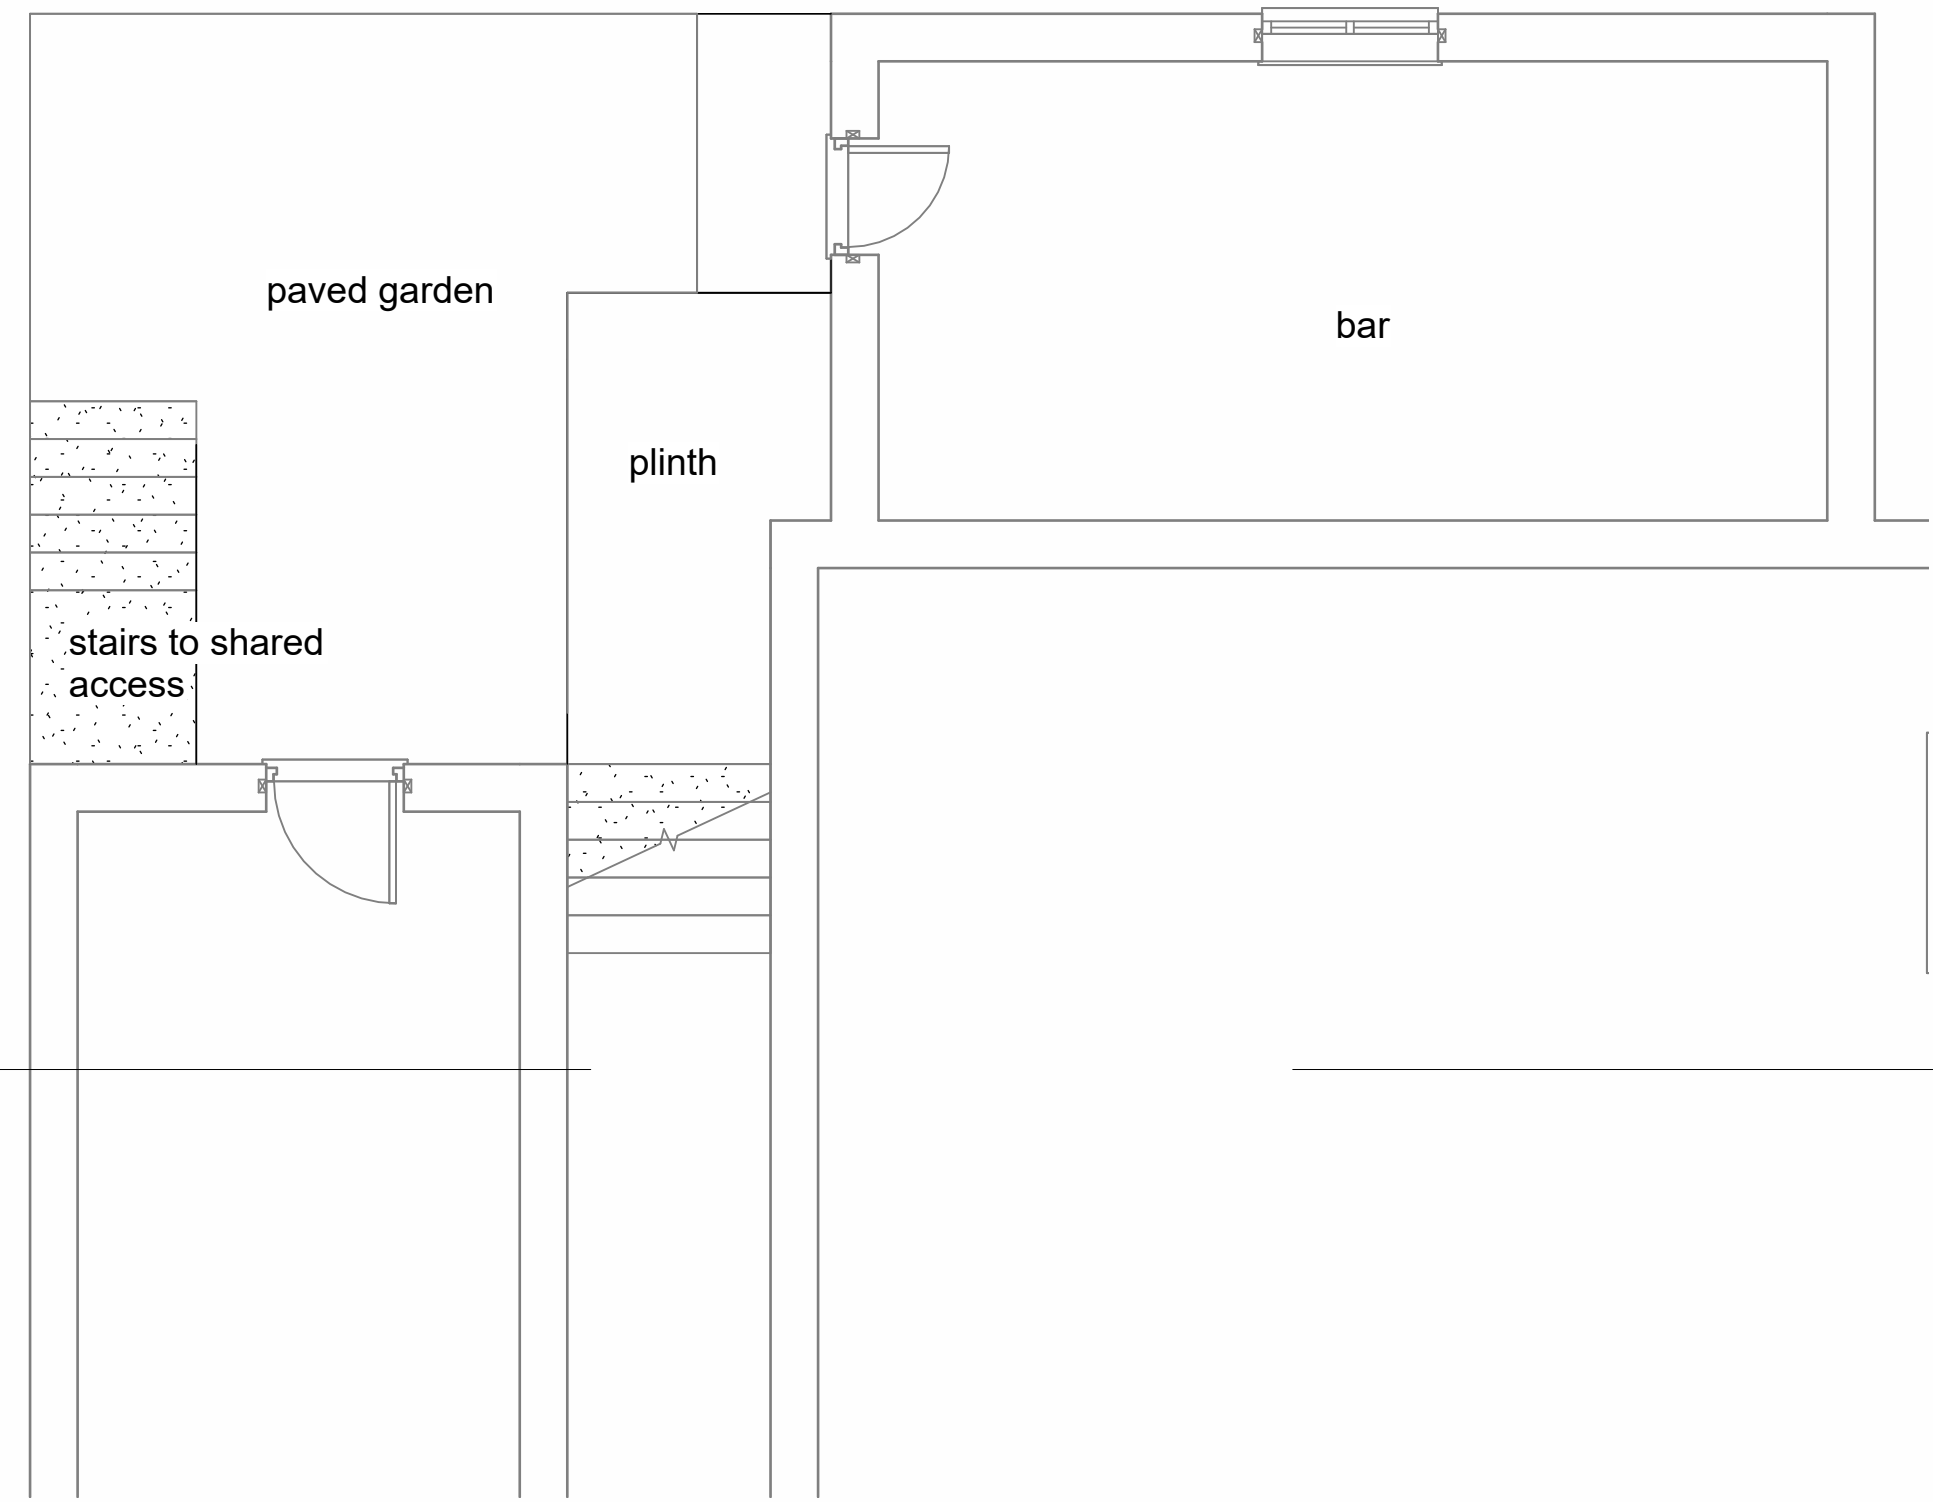


Lower Ground Floor
1 : 50

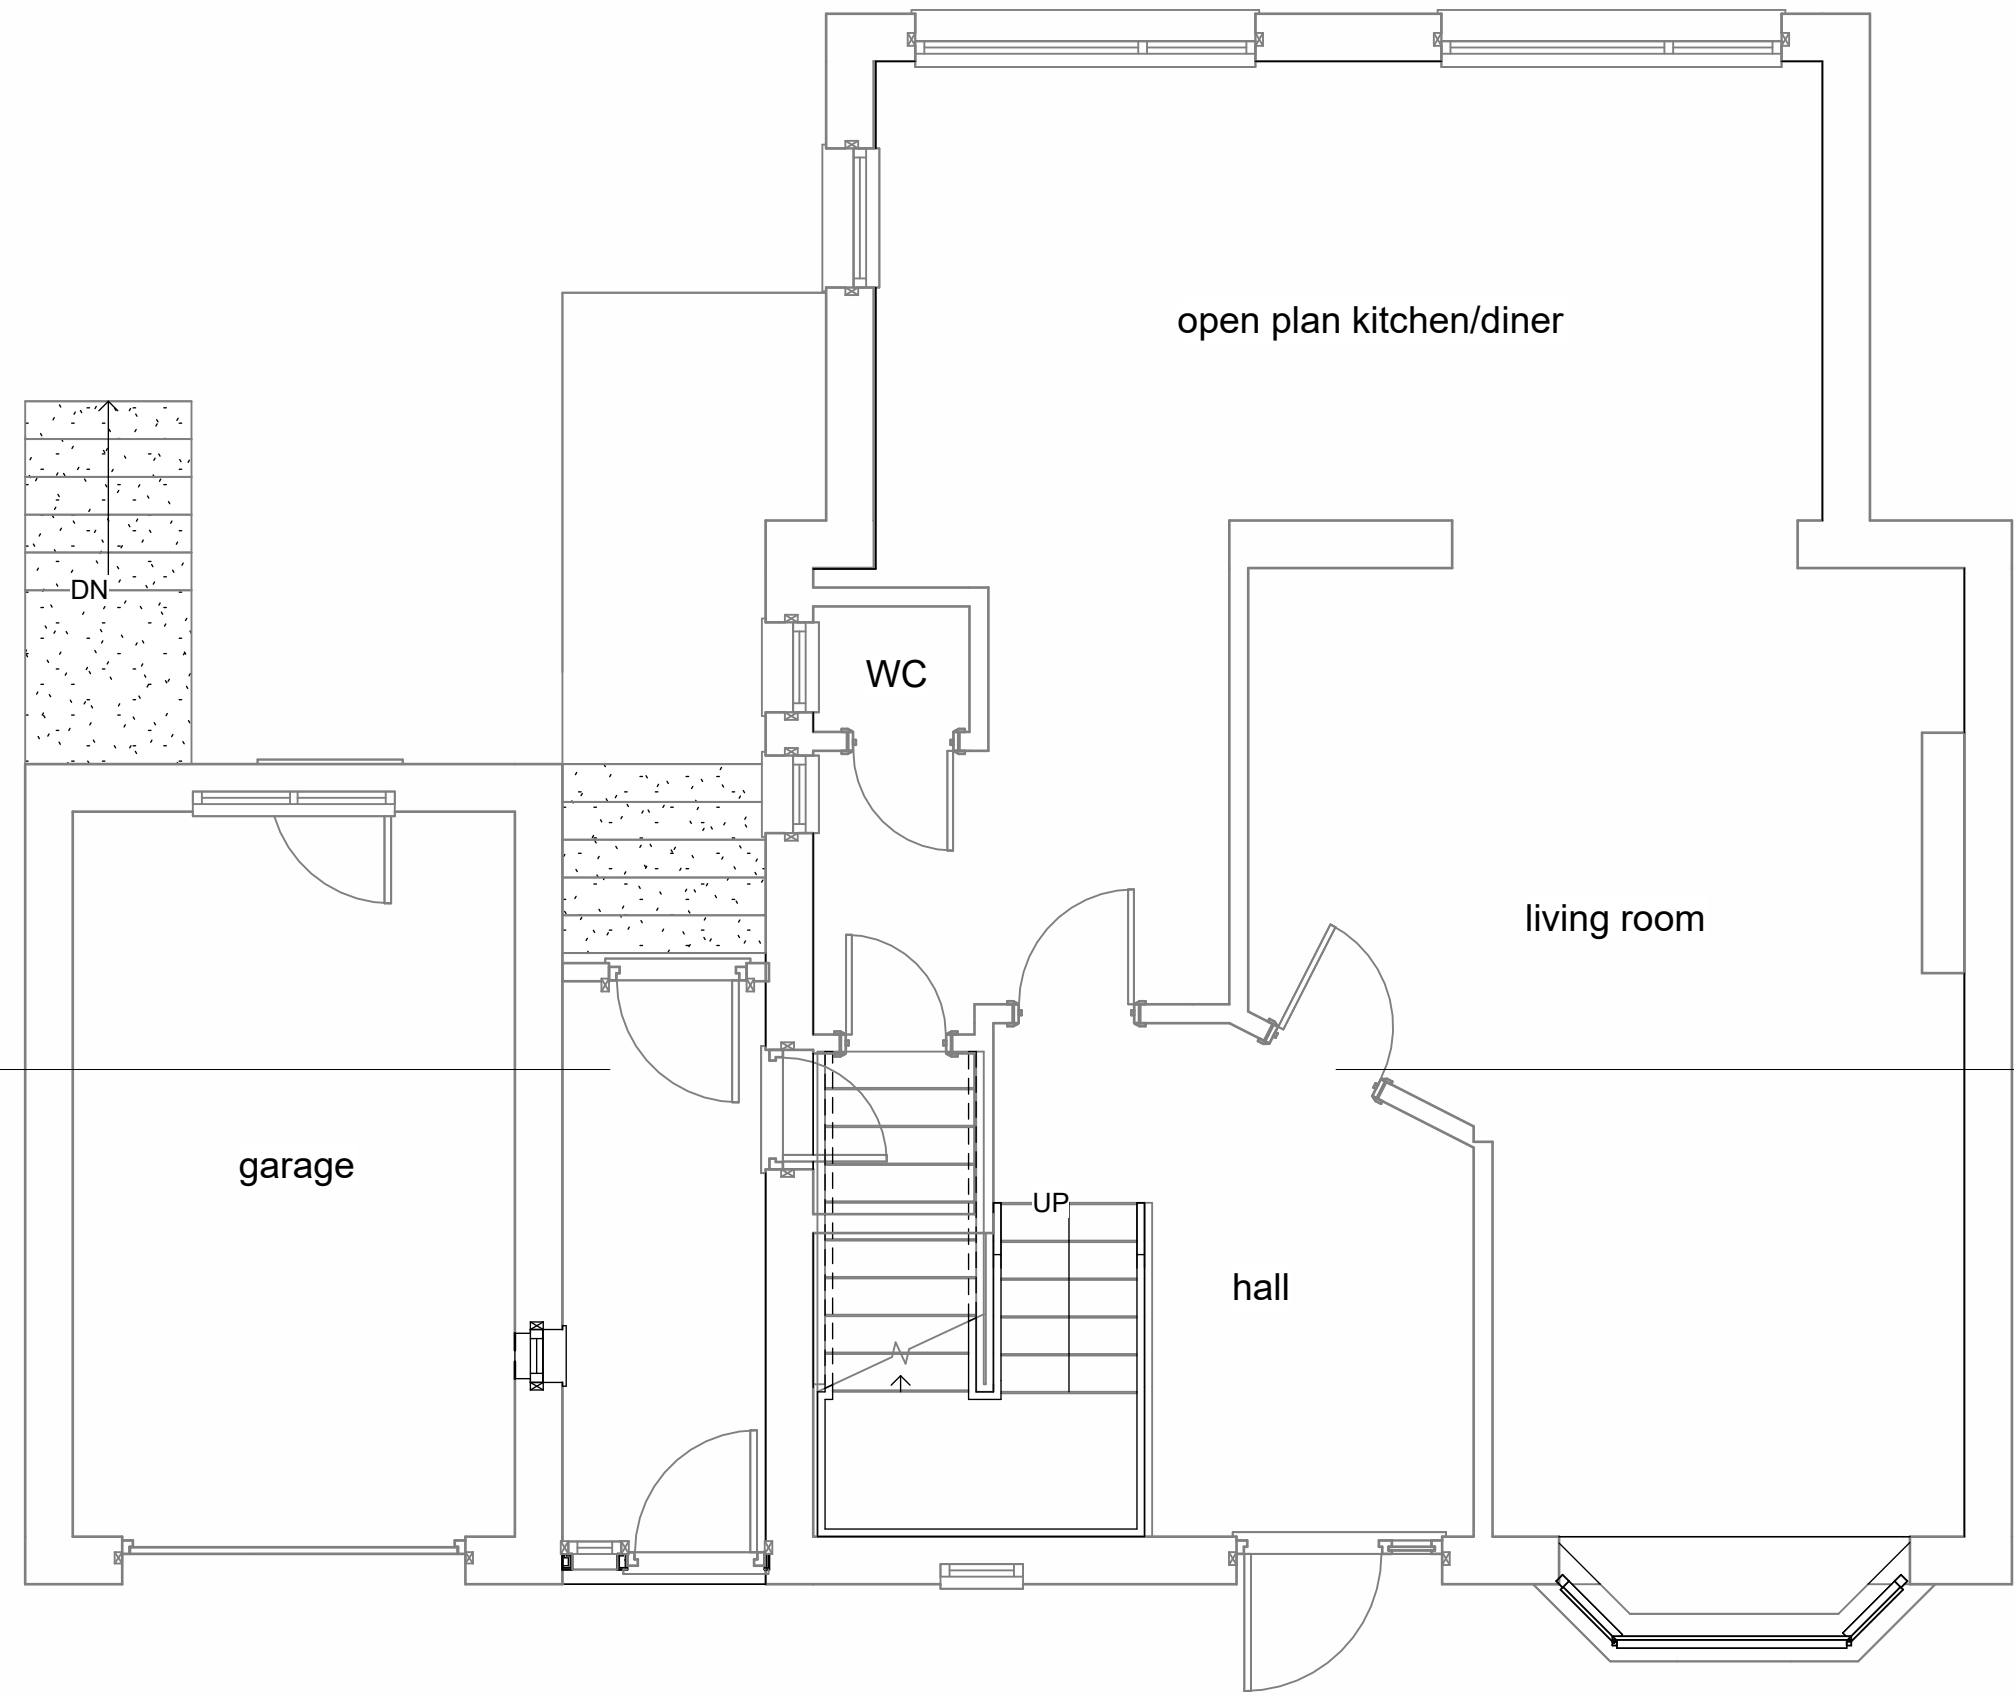

Ground FFL
1 : 50

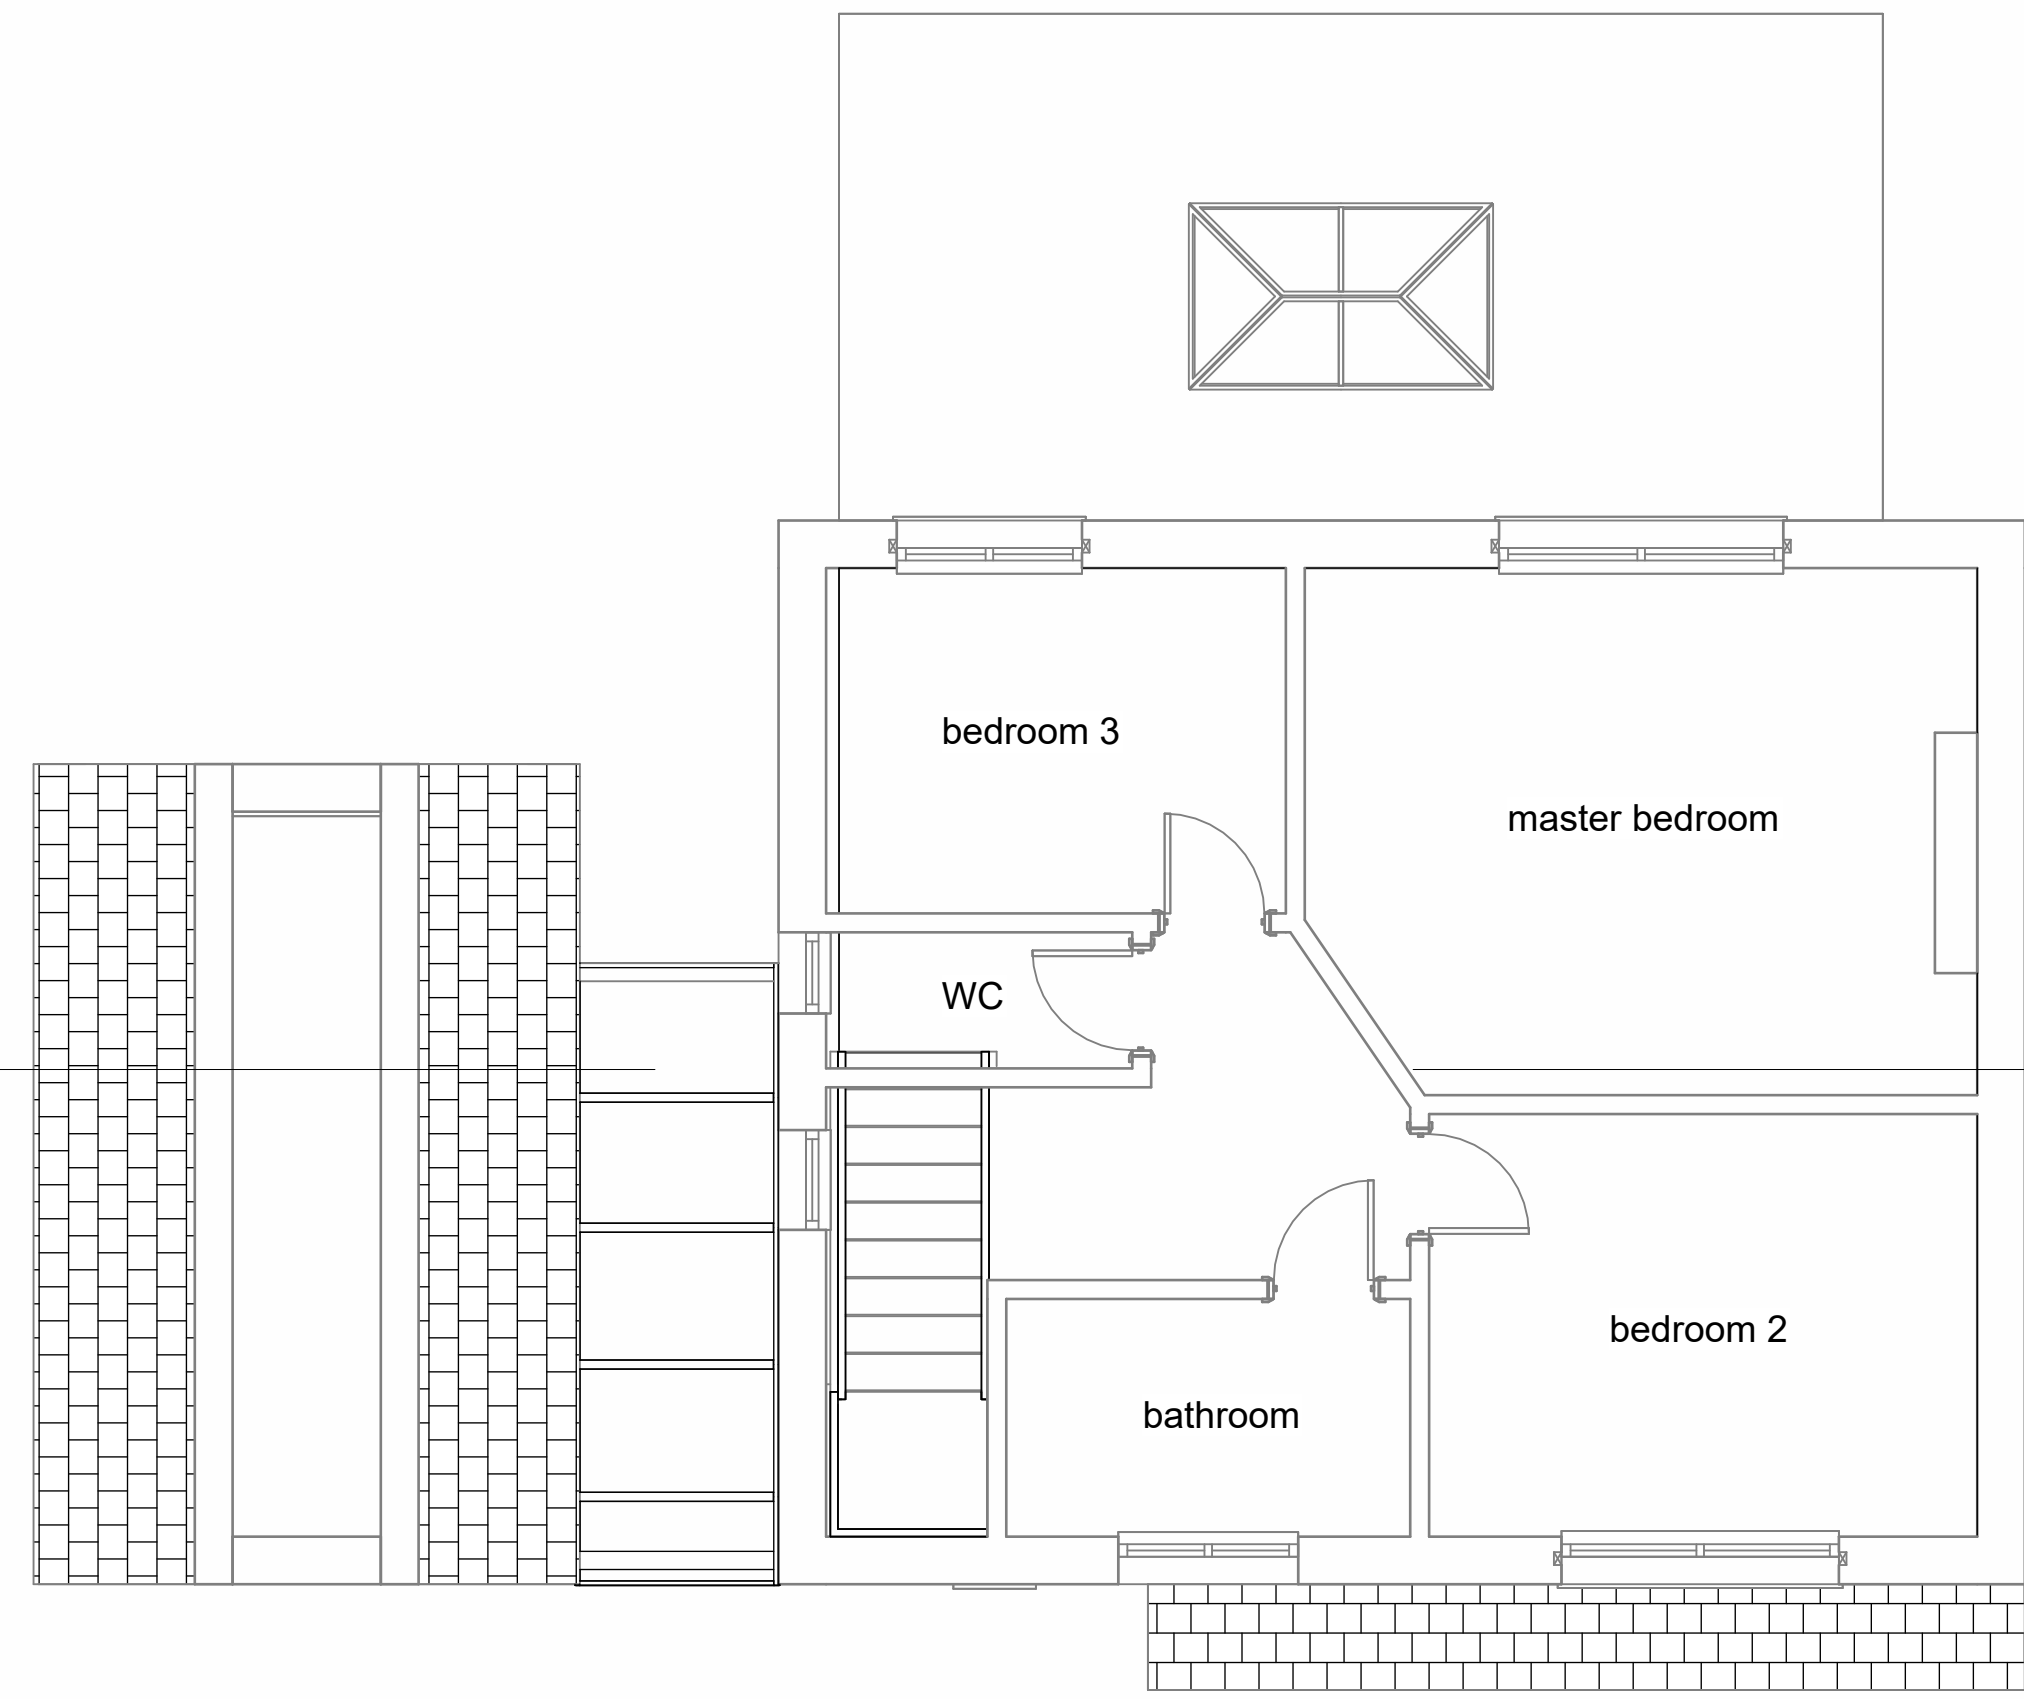


First Floor
1 : 50

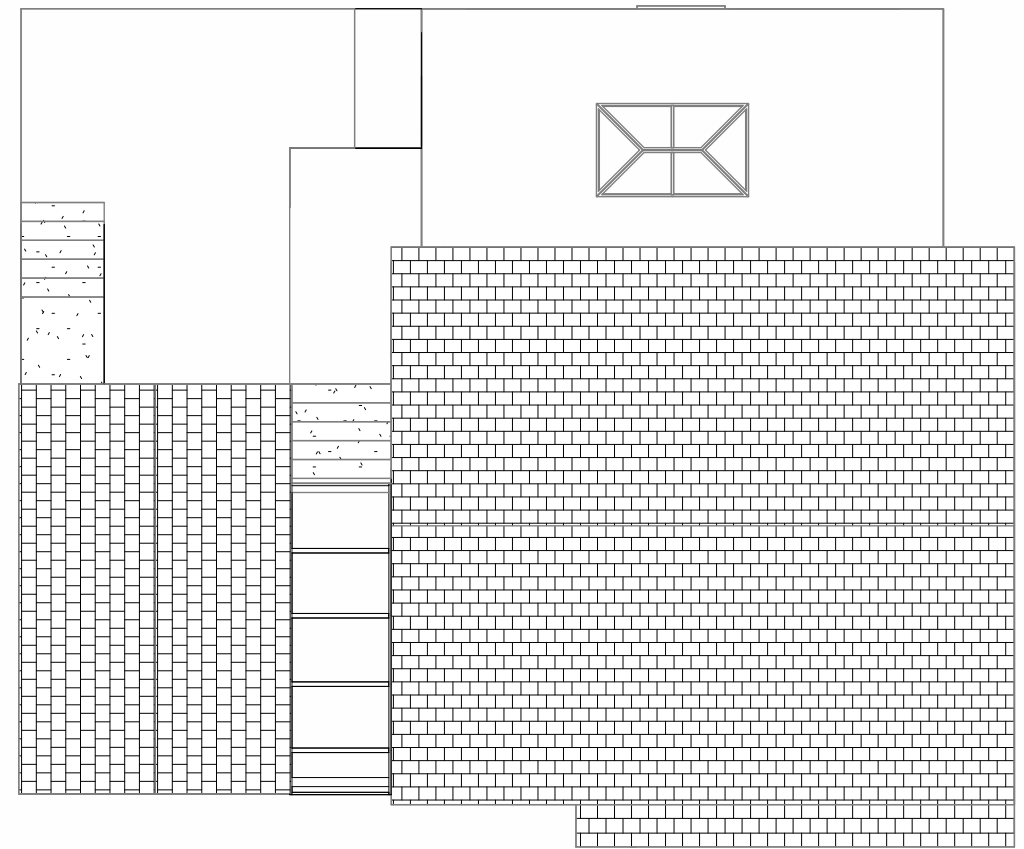

Roof
1 : 100




North East
1 : 100

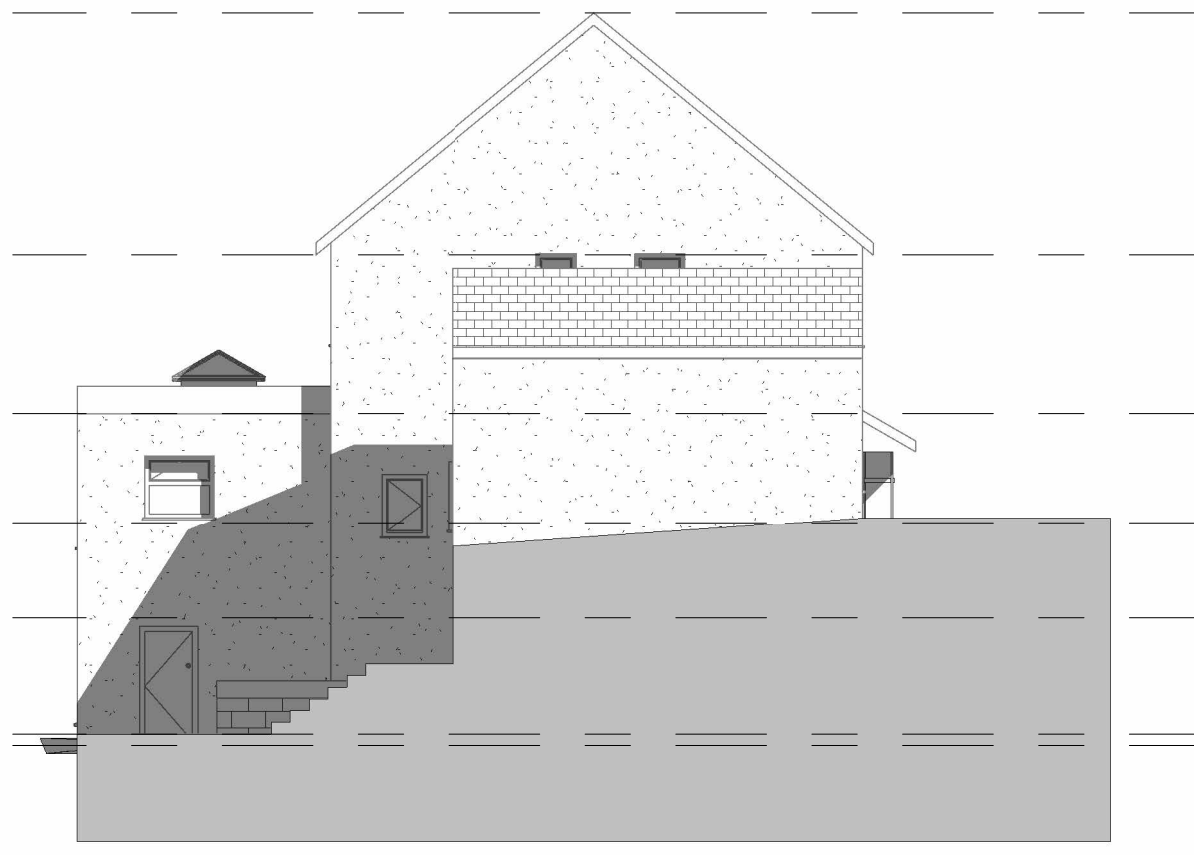

North West
1 : 100



South West
1 : 100

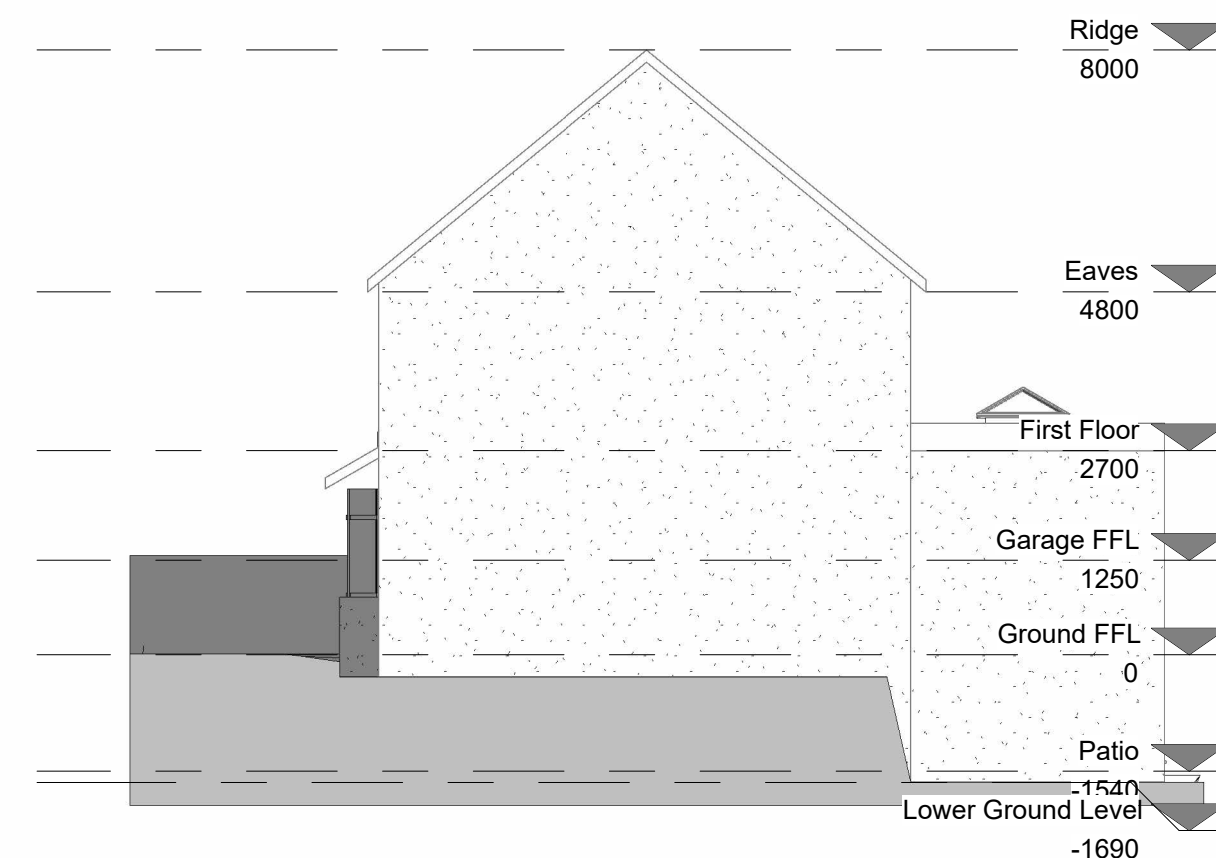

South East
1 : 100



Section A-A
1 : 50

existing plans, elevations & section
Lightwood Road, Buxton
planning issue

MJF

ARCHITECTURAL DESIGN

BSc (Hons) Architectural Technology

t: +44(0)7957 314 229

e : mikeyfoulkes@hotmail.com

Client:

Mat Woodward

Drawing no:

MWPL-002

Revision no:

Scale: (@A0)

As indicated

Checked: MJF

Date: 31/10/23

© Copyright MJF Architectural Design 2023.
Drawings are the intellectual property of MJF
Architectural Design and must not be copied,
duplicated or communicated to any third party
without prior written consent of MJF Architectural
Design. All rights reserved

All dimensions to be checked on site with any
discrepancies to be checked with designer prior to
construction.