
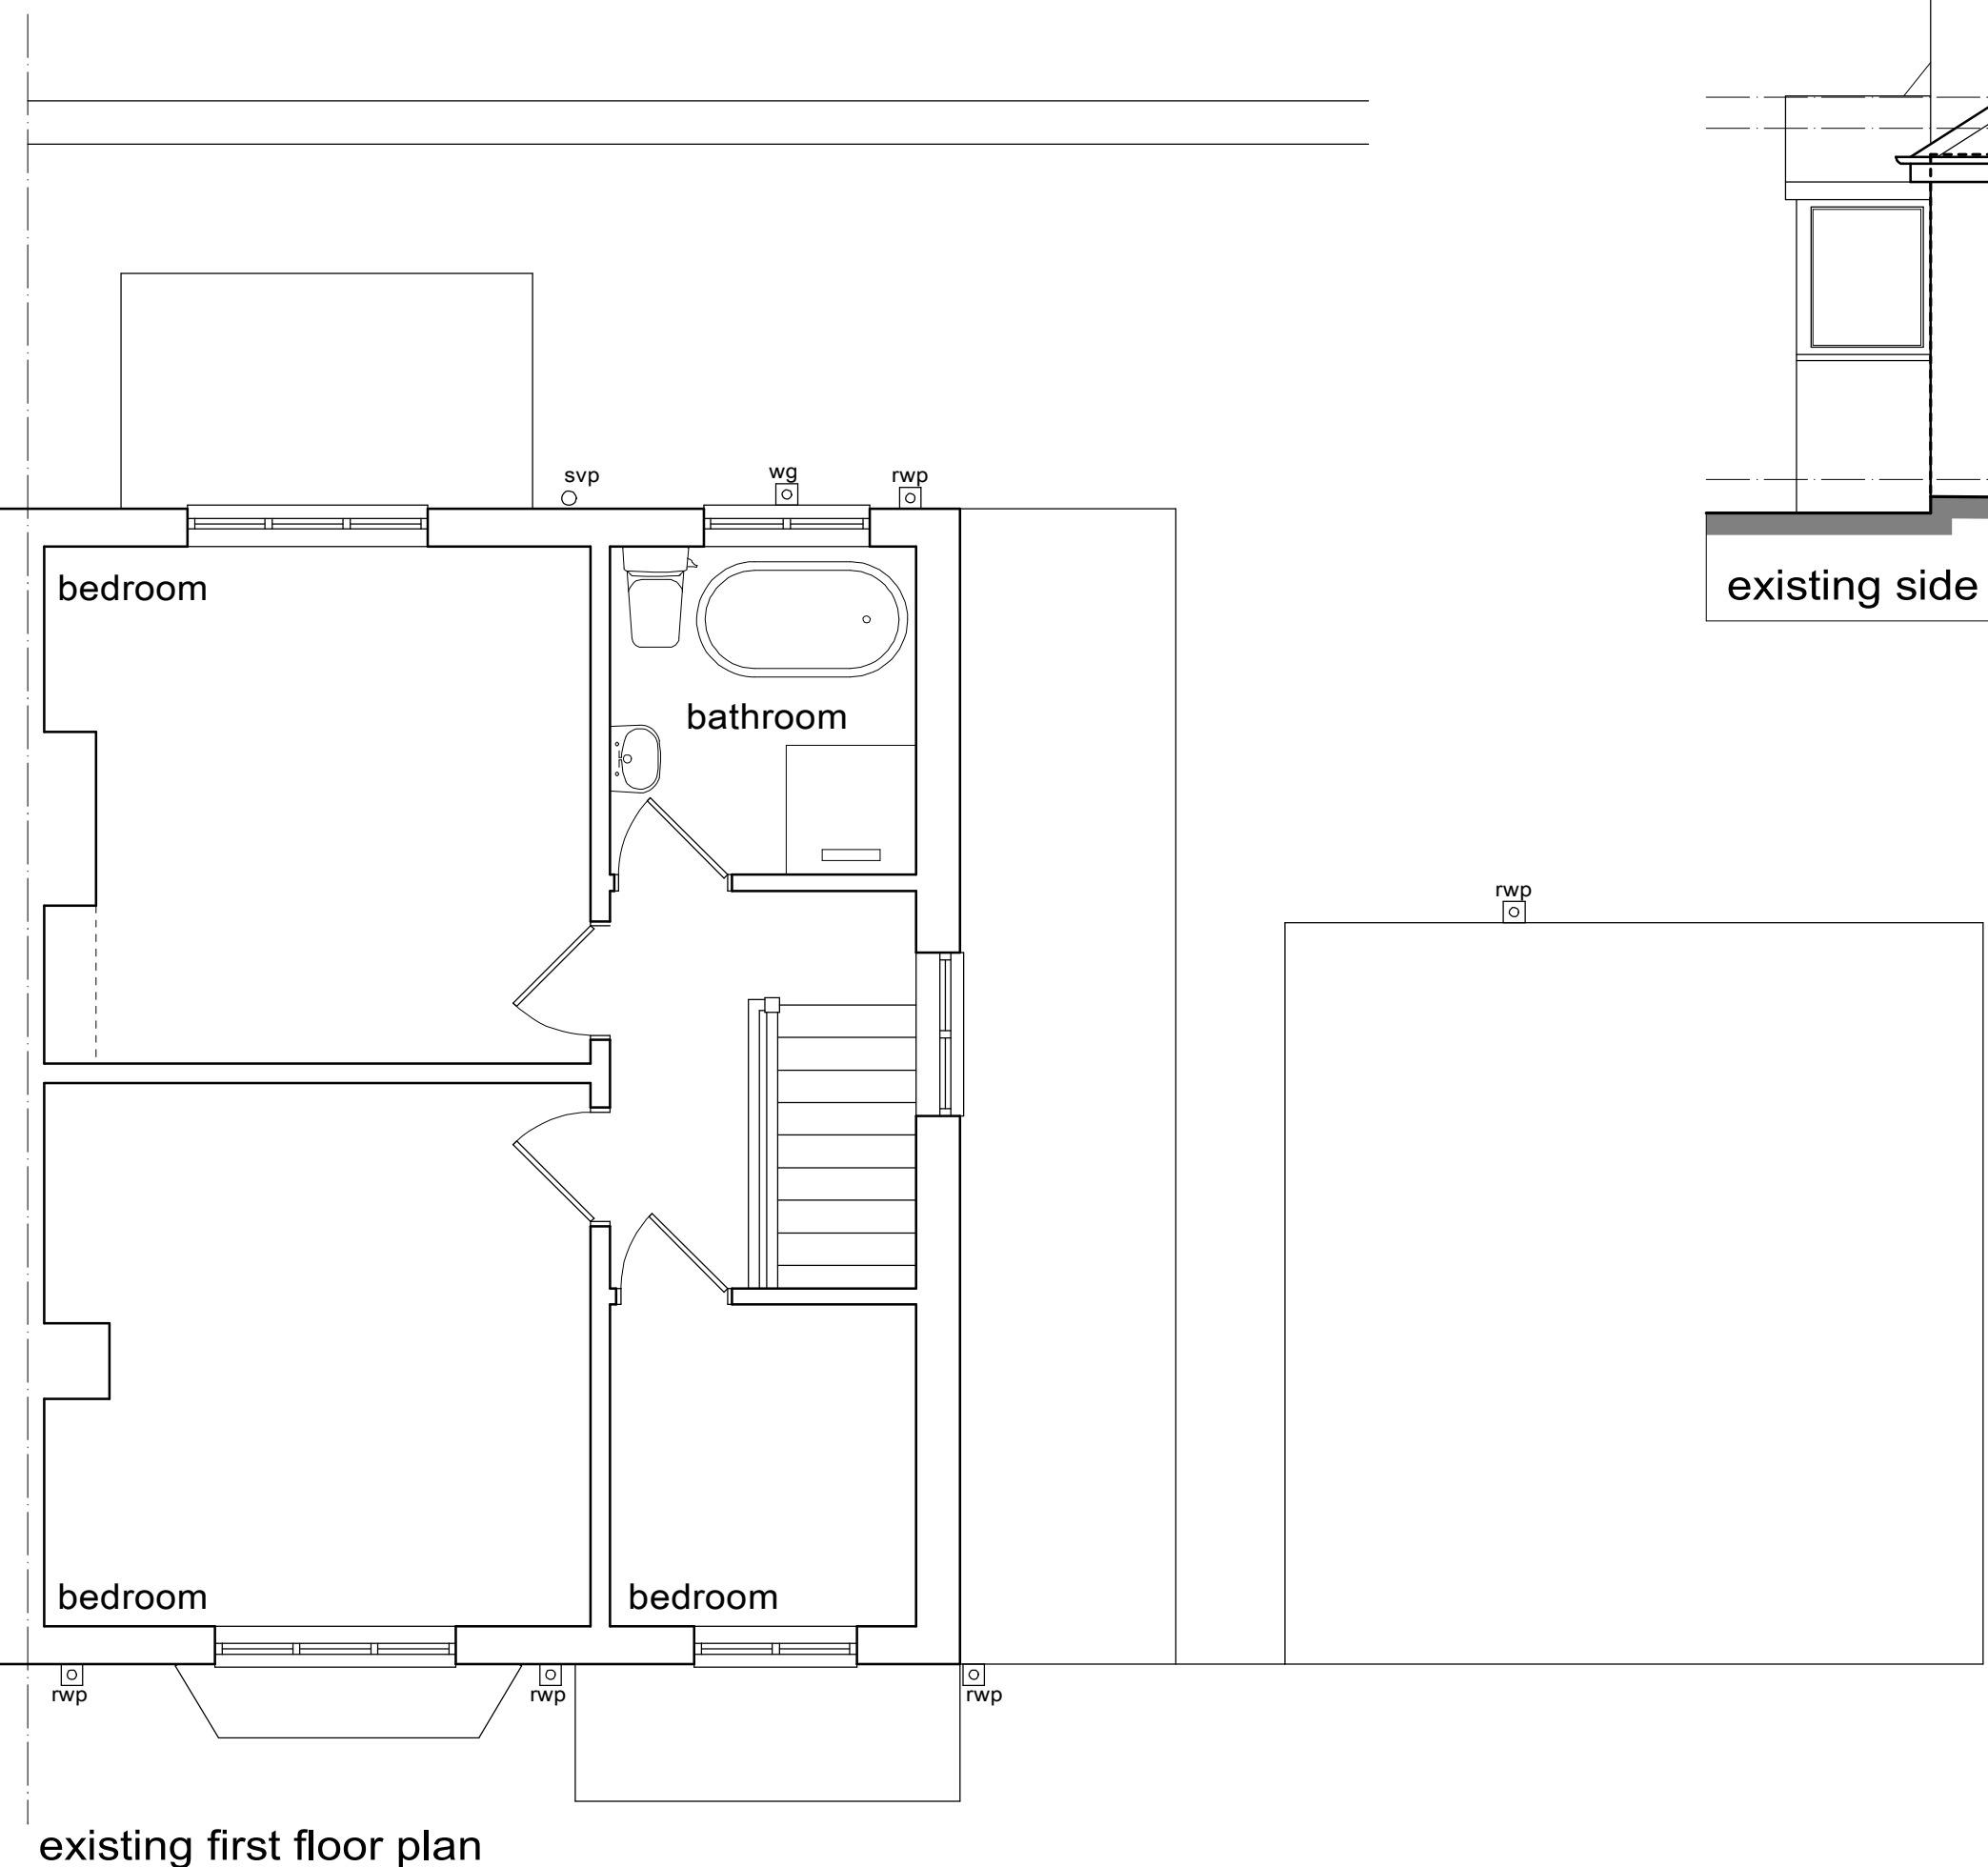


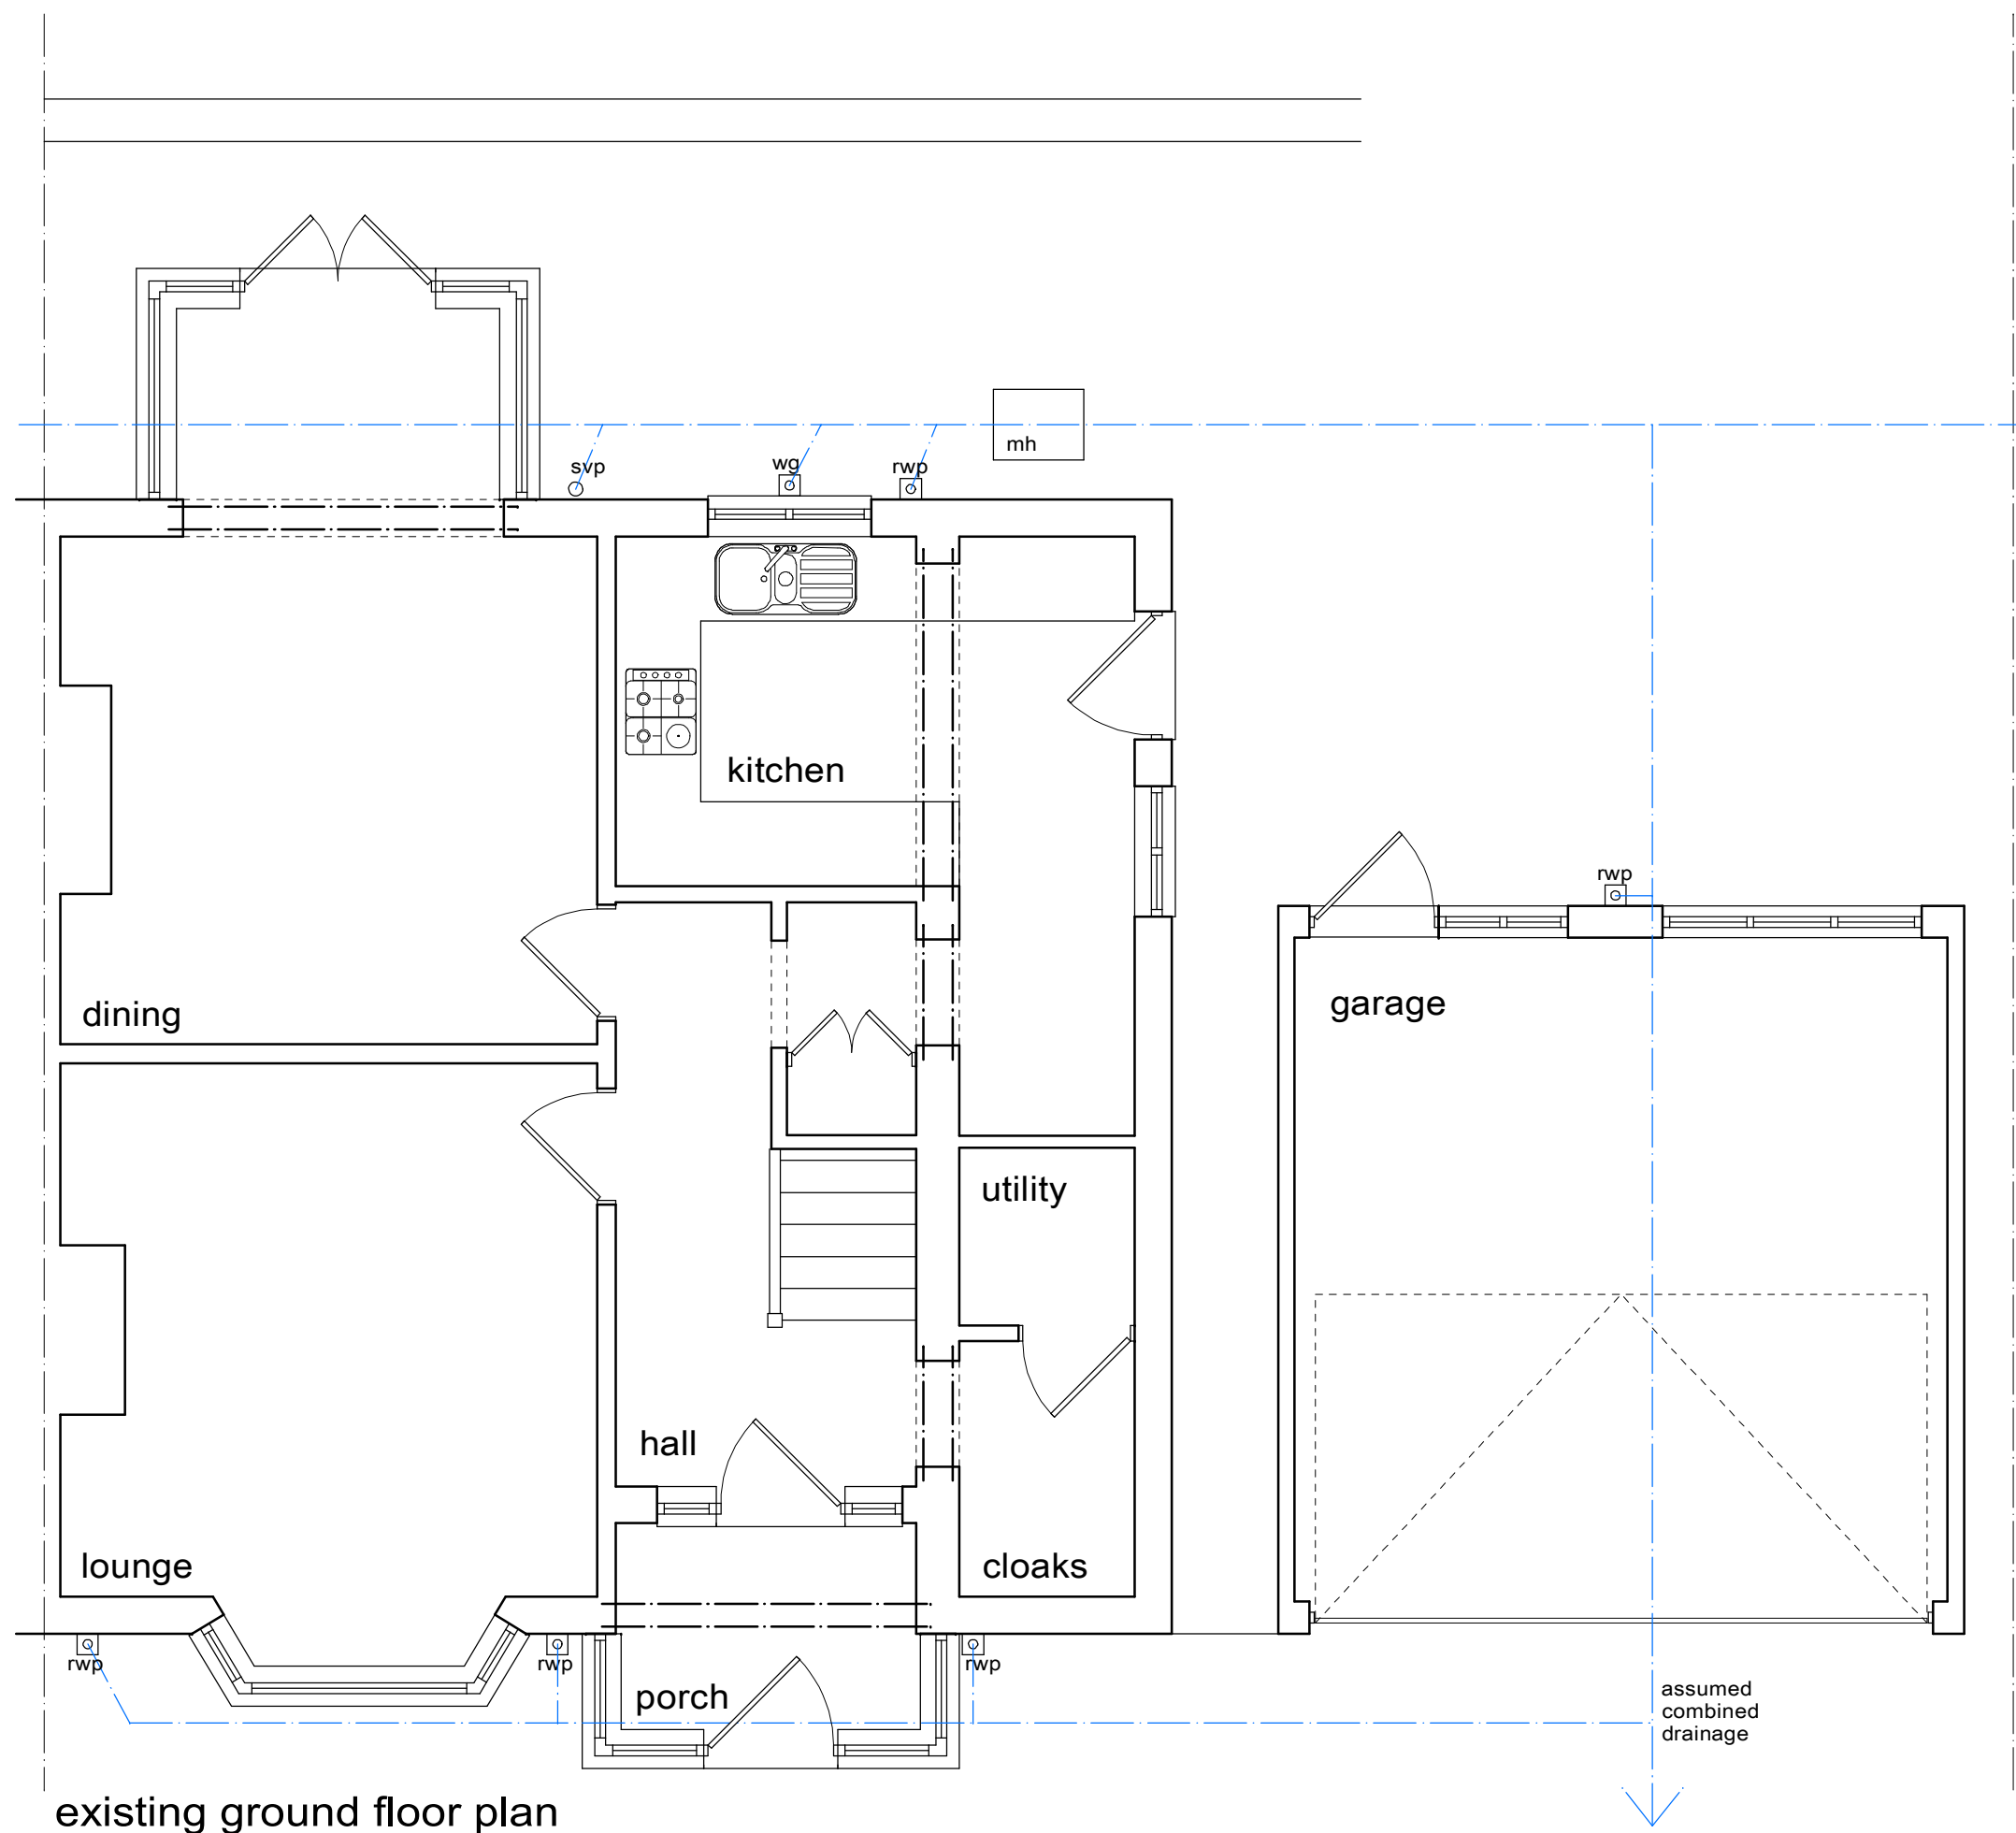

This drawing has been prepared for the sole purpose of obtaining Planning Permission and Building Regulation Approval ONLY. All structural calculations are to be checked by structural engineers prior to construction.

All dimensions & details are to be checked on site prior to construction. Any discrepancies reported to ExtensionsNW prior to any work undertaken. Any work undertaken prior to full planning & building regulation approval is at the holder's own risk. ExtensionsNW will not be held responsible for any errors or omissions.

This drawing is the copyright of ExtensionsNW and any reproduction in whole or part is strictly forbidden. ExtensionsNW reserves the right to modify and make necessary alterations dependent on site conditions.

D	
C	
B	
A	
DATE	

SCALE	1:50	DATE	Oct 2023
DRAWN	JDU	PP	B.R

CUSTOMER
Mr & Mrs Williams

PROJECT
Two storey extension

LOCATION
58 Dinting Road, Glossop, SK13 7DY

LOCAL AUTHORITY

Extensions
NW

3 Clifton Street, Rastendall, Rastendall, B84 8EZ
Mark D'Arcangelo
Web: www.extensionsnw.co.uk Email: info@extensionsnw.co.uk

JOB No.	3327 - 01	REV.	
---------	-----------	------	--