


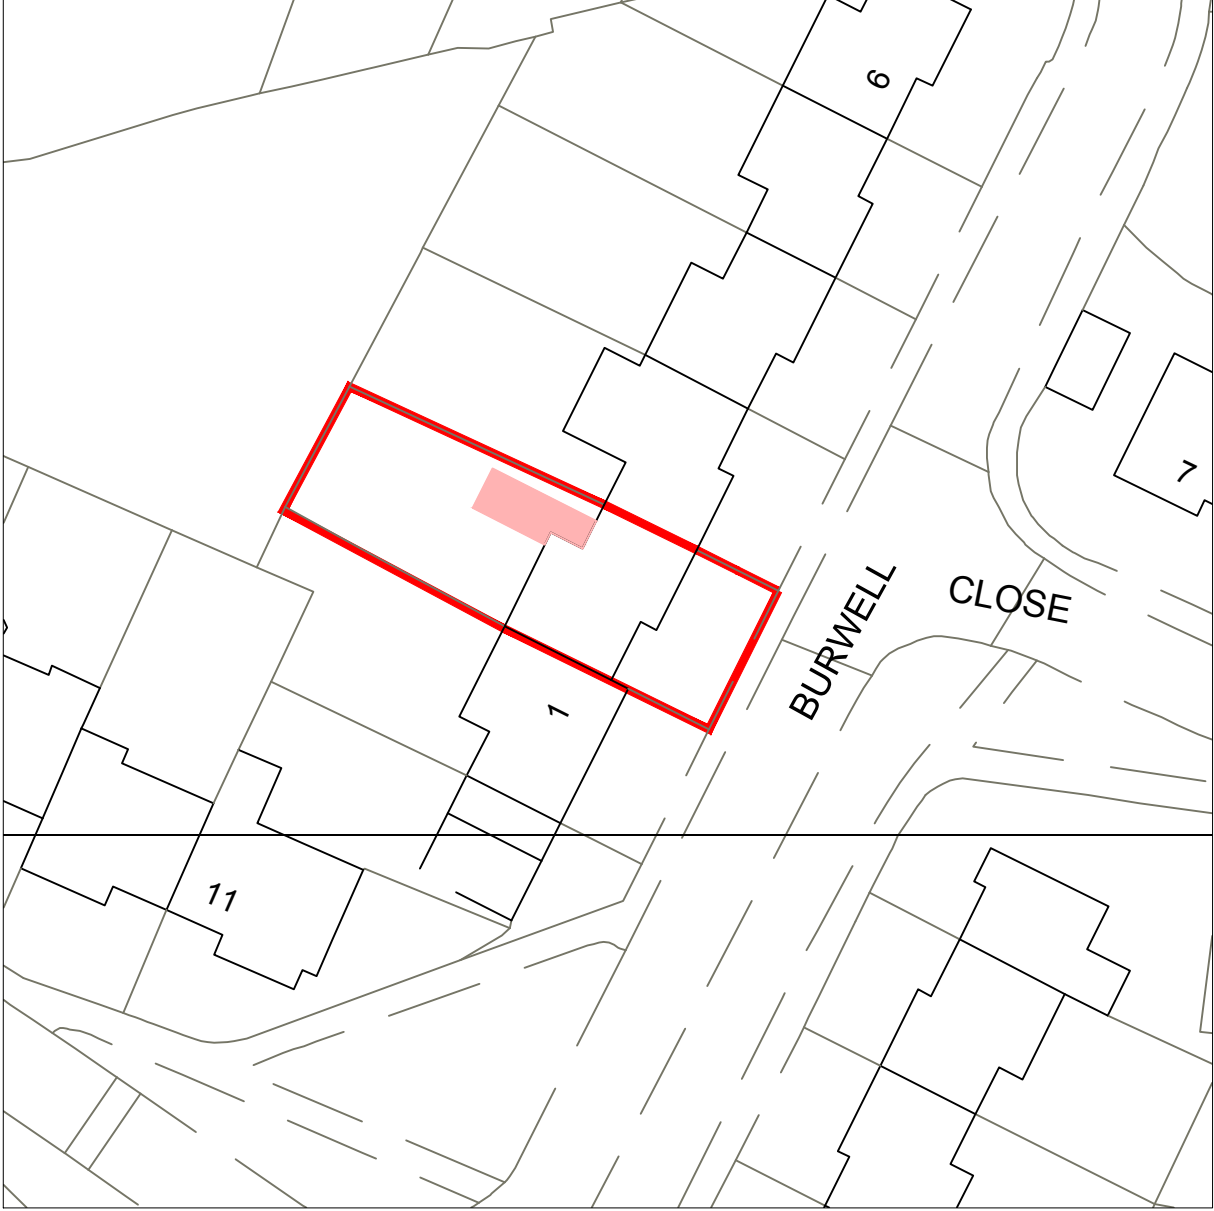


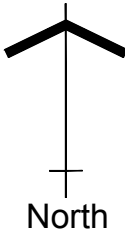

Scale 1:1250

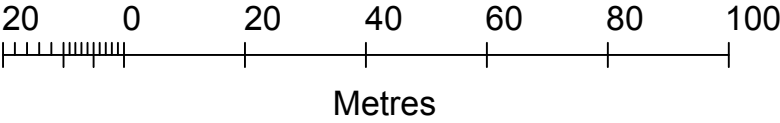

Scale 1:500

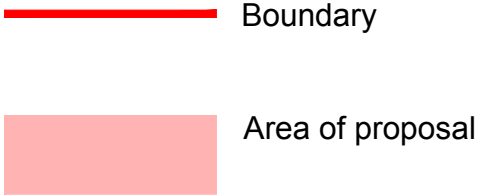

Client:
Dr & Mrs Kinnersley,
2 Burwell Close, Glossop, Derbyshire,
SK13 6PG
Project:
Proposed single storey rear extension

Title:
Location Plan

Scale: 1:1250 & 1:500 @ A3

Drawn: C.K.	Date: November 2023
----------------	------------------------

Project no.: 3248	Drawing no.: 3248-003
----------------------	--------------------------

PLANMART LIMITED
9, GEORGE STREET, GLOSSOP,
DERBYSHIRE SK13 8AY.
TEL: 01457 863153