


71 Granby Road

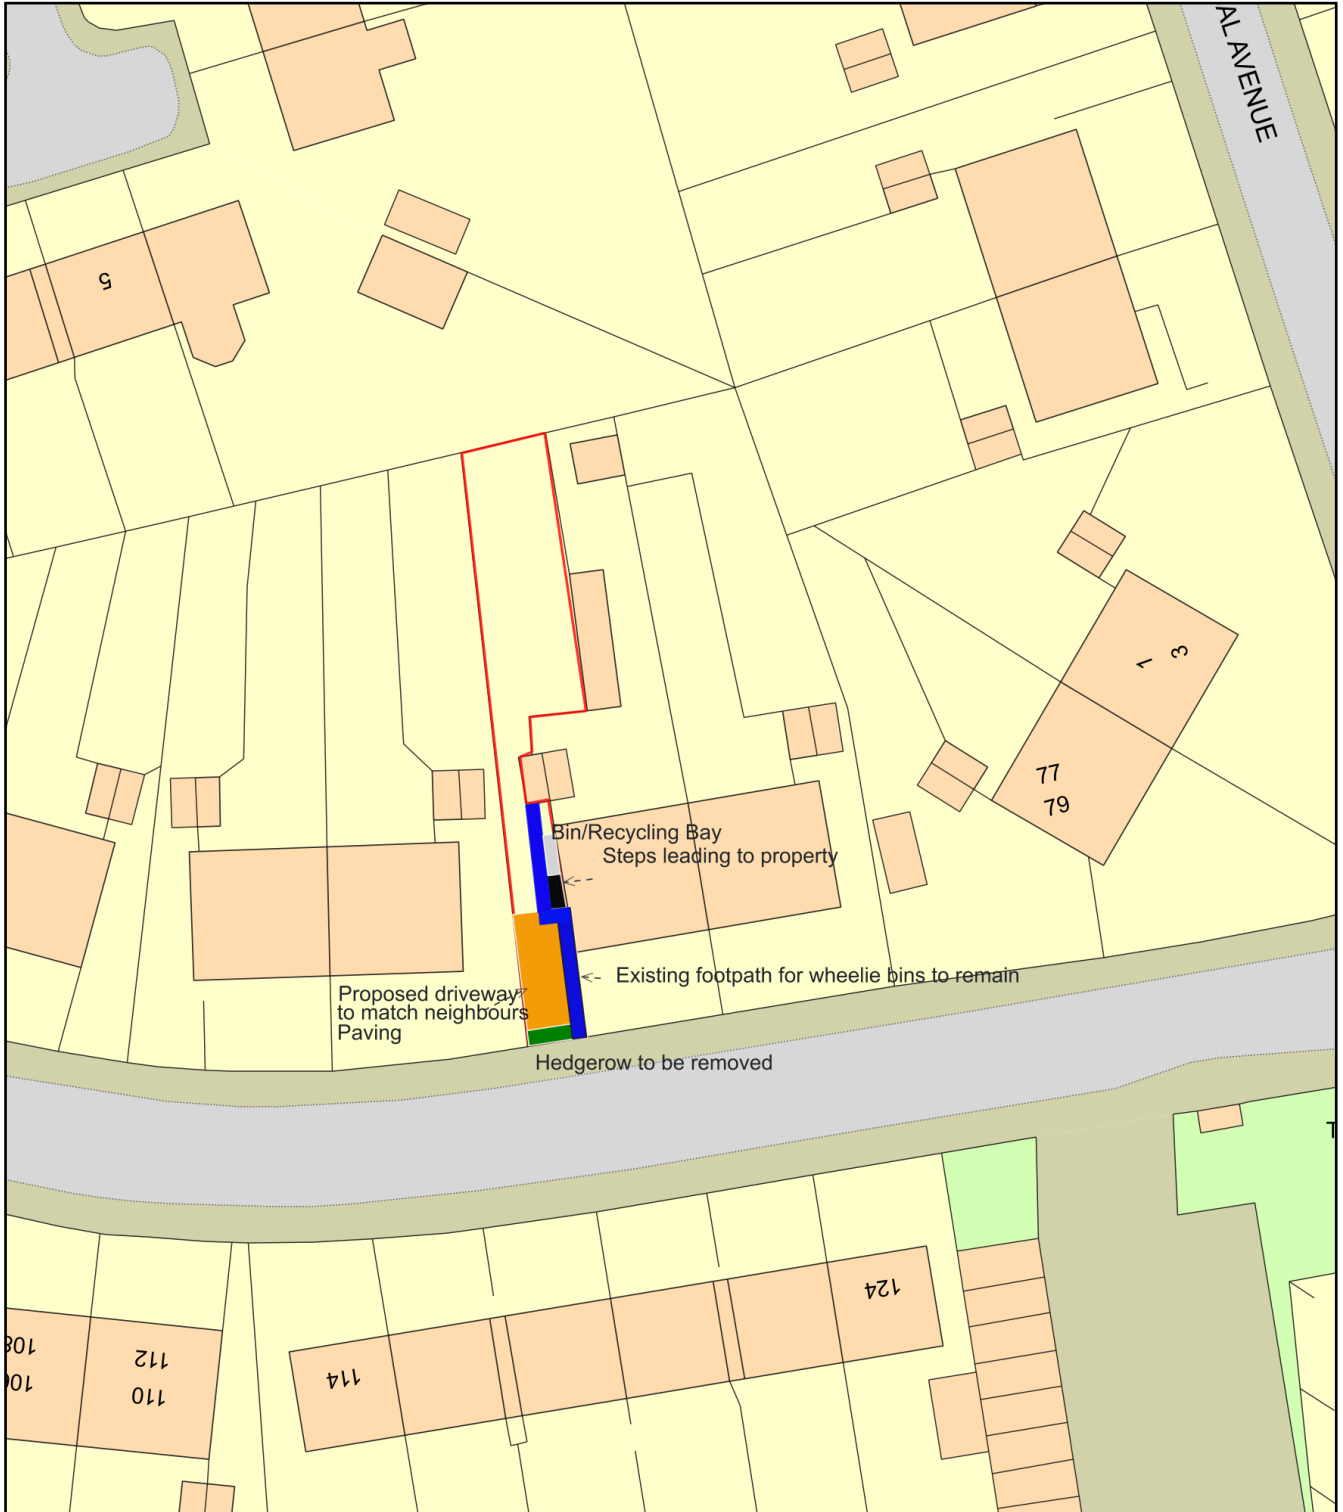

0 20
Metres



Plan Produced for: Daniel Wakerley

Date Produced: 07 Jun 2023

Plan Reference Number: TQRQM23158201144849

Scale: 1:500 @ A4