


LOCATION PLAN

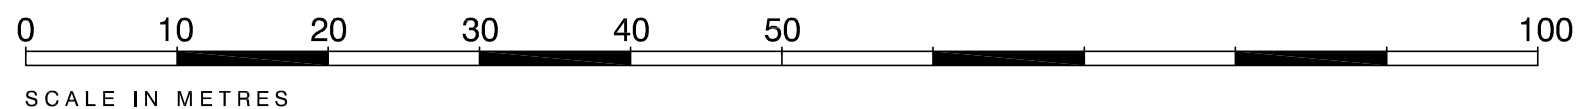

MSA DRAWIN		REVISION		MAR 18 DATE	VER
PROJECT WHITE HORSE BUXTON ROAD WHALEY BRIDGE SK23 7HX TITLE SITE LOCATION PLAN					
SCALE 1:500 @ A3					
JOB No 101	DRAWING No AL01	REV			

5855

FIFTY EIGHT FIFTY FIVE

DESIGN CONSULTANTS

7 Duke Street, Alderley Edge
Cheshire, SK9 7HX

Telephone: 07721 415122
Email: mark@5855.co.uk

© Fifty Eight Fifty Five Limited.