


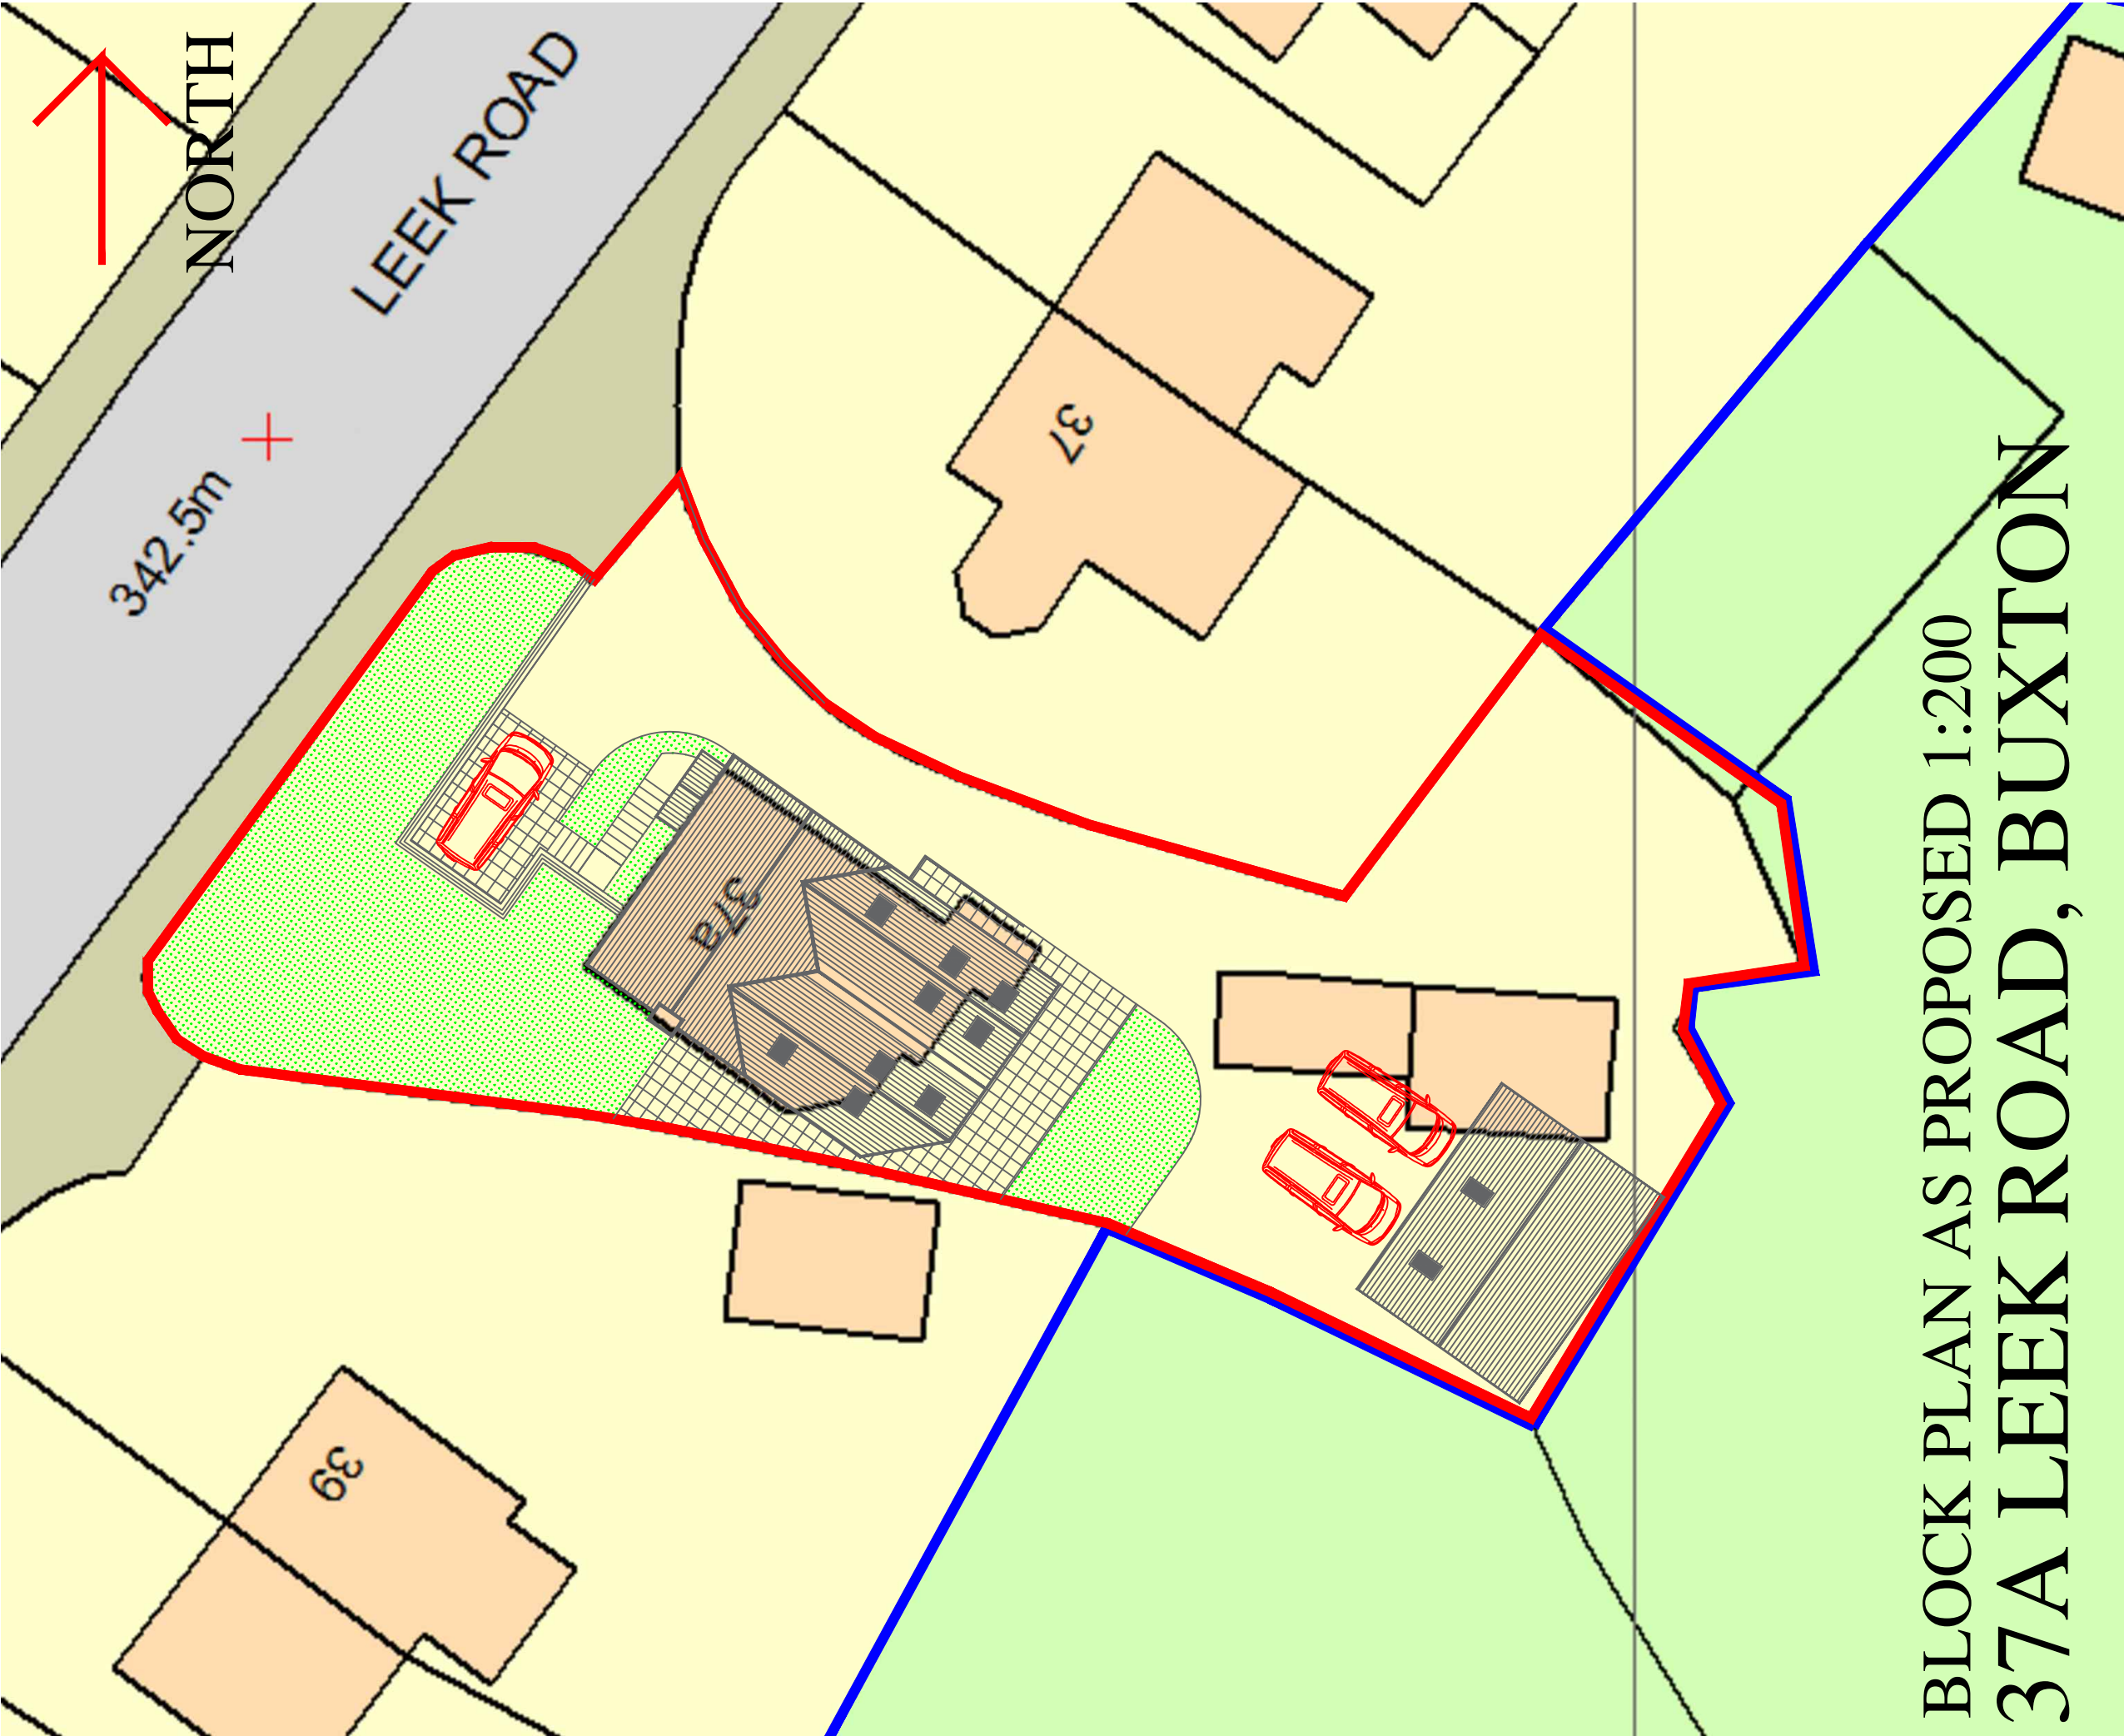

BLOCK PLAN AS PROPOSED 1:200
37A LEEK ROAD, BUXTON

0M 1M 2M 3M

DWG: BLOCK PLAN
37A LEEK ROAD
BUXTON

REVISIONS:

1:200
DATE: MAY'23

CHECKED:
DRAWN:

©THIS DRAWING AND THE BUILDING WORKS DEPICTED ARE THE COPYRIGHT OF AJS ARCHITECTURE AND MAY NOT BE REPRODUCED OR AMENDED EXCEPT BY WRITTEN PERMISSION. NO LIABILITY WILL BE ACCEPTED FOR AMENDMENTS MADE BY OTHER PERSONS.

A.J.S. ARCHITECTURE

32 carr road.
buxton.
derbyshire.
sk17 6wf.

h: 01298 26062
m: 07794 400237

BLOCK PLAN 1A

37A LEEK ROAD