



Notes

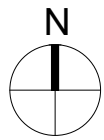


THIS DRAWING IS TO BE READ IN CONJUNCTION WITH ALL ACCOMPANYING INFORMATION


Area of Works

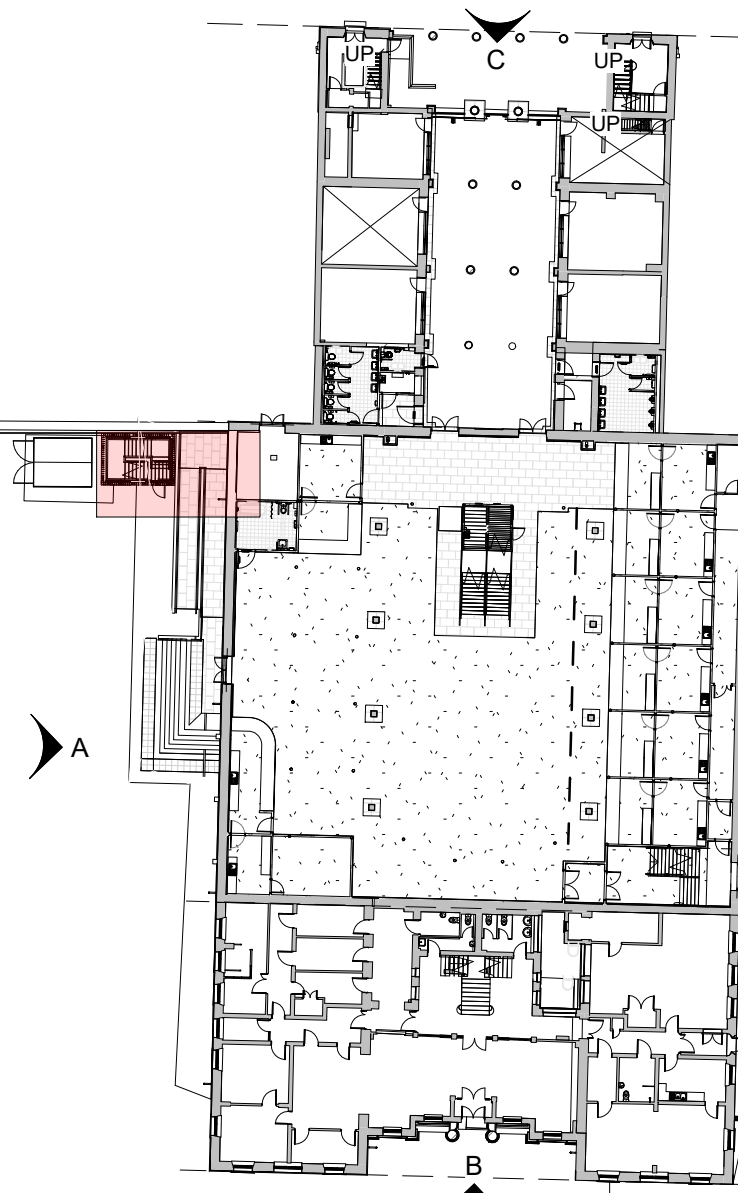

Key Plan
1 : 500

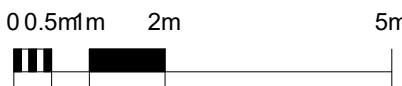

1:100

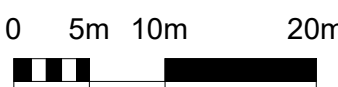

1:500

Construction Issue		11.08.22	ASN	JW
Rev	Description	Date	Dr	App
original by		date created	by	by
SP		24.11.2023	JW	



AHR Building Consultancy Ltd
5th Floor
55 Princess Street
Manchester
M2 4EW
United Kingdom

T +44(0)161 8287900
E manchester@ahr.co.uk
www.ahr.co.uk

client name



High Peak Borough Council

working for our community

project

Glossop Town Hall Refurbishment

drawing

Proposed Elevations

computer file	plot date		
C:\Users\sevent\Documents\2021\00039\001 - High Peak Council - Glossop Town Hall Refurbishment_Construction_21.07.23_Seal\Plotted.rvt			
project number	scale		
2021.00039.001	As indicated@A1		
drawing number	rev	issue status	
GTH-00-P-02		LBC	

This drawing is to be read in conjunction with all related drawings. All dimensions must be checked and verified on site before commencing any work or producing shop drawings. The originator should be notified immediately of any discrepancy. This drawing is copyright and remains the property of AHR.

TOWN HALL SECOND LEVEL
EXISTING
8.502 m
A
TOWN HALL FIRST LEVEL
EXISTING
5.302 m
MUNICIPAL FIRST LEVEL
EXISTING
3.972 m
MARKET HALL MEZZANINE
LEVEL PROPOSED
3.740 m
MUNICIPAL MEZZANINE
LEVEL EXISTING
2.703 m
TOWN HALL GROUND LEVEL
EXISTING
0.362 m
A
MARKET HALL GROUND
LEVEL PROPOSED
0.000 m
A



TOWN HALL SECOND LEVEL
EXISTING
8.502 m
TOWN HALL FIRST LEVEL
EXISTING
5.302 m
A
MUNICIPAL FIRST LEVEL
EXISTING
3.972 m
MARKET HALL MEZZANINE
LEVEL PROPOSED
3.740 m
MUNICIPAL MEZZANINE
LEVEL EXISTING
2.703 m
A
TOWN HALL GROUND LEVEL
EXISTING
0.362 m
A
MARKET HALL GROUND
LEVEL PROPOSED
0.000 m
A

Proposed Elevation A
1 : 100

TOWN HALL SECOND LEVEL
EXISTING
8.502 m
A
TOWN HALL FIRST LEVEL
EXISTING
5.302 m
MARKET HALL MEZZANINE
LEVEL PROPOSED
3.740 m
A
MUNICIPAL FIRST LEVEL
EXISTING
3.972 m
MUNICIPAL MEZZANINE
LEVEL EXISTING
2.703 m
A
TOWN HALL GROUND LEVEL
EXISTING
0.362 m
A
MARKET HALL GROUND
LEVEL PROPOSED
0.000 m
A




Town Hall Loft Space
12.078 m
A

TOWN HALL SECOND LEVEL
EXISTING
8.502 m
A
TOWN HALL FIRST LEVEL
EXISTING
5.302 m
A
MUNICIPAL FIRST LEVEL
EXISTING
3.972 m
MUNICIPAL MEZZANINE
LEVEL EXISTING
2.703 m
A
TOWN HALL GROUND LEVEL
EXISTING
0.362 m
A

Propose Elevation B
1 : 100

TOWN HALL SECOND LEVEL
EXISTING
8.502 m
TOWN HALL FIRST LEVEL
EXISTING
5.302 m
A
MUNICIPAL FIRST LEVEL
EXISTING
3.972 m
MARKET HALL MEZZANINE
LEVEL PROPOSED
3.740 m
A
MUNICIPAL MEZZANINE
LEVEL EXISTING
2.703 m
TOWN HALL GROUND LEVEL
EXISTING
0.362 m
MARKET HALL GROUND
LEVEL PROPOSED
0.000 m
A

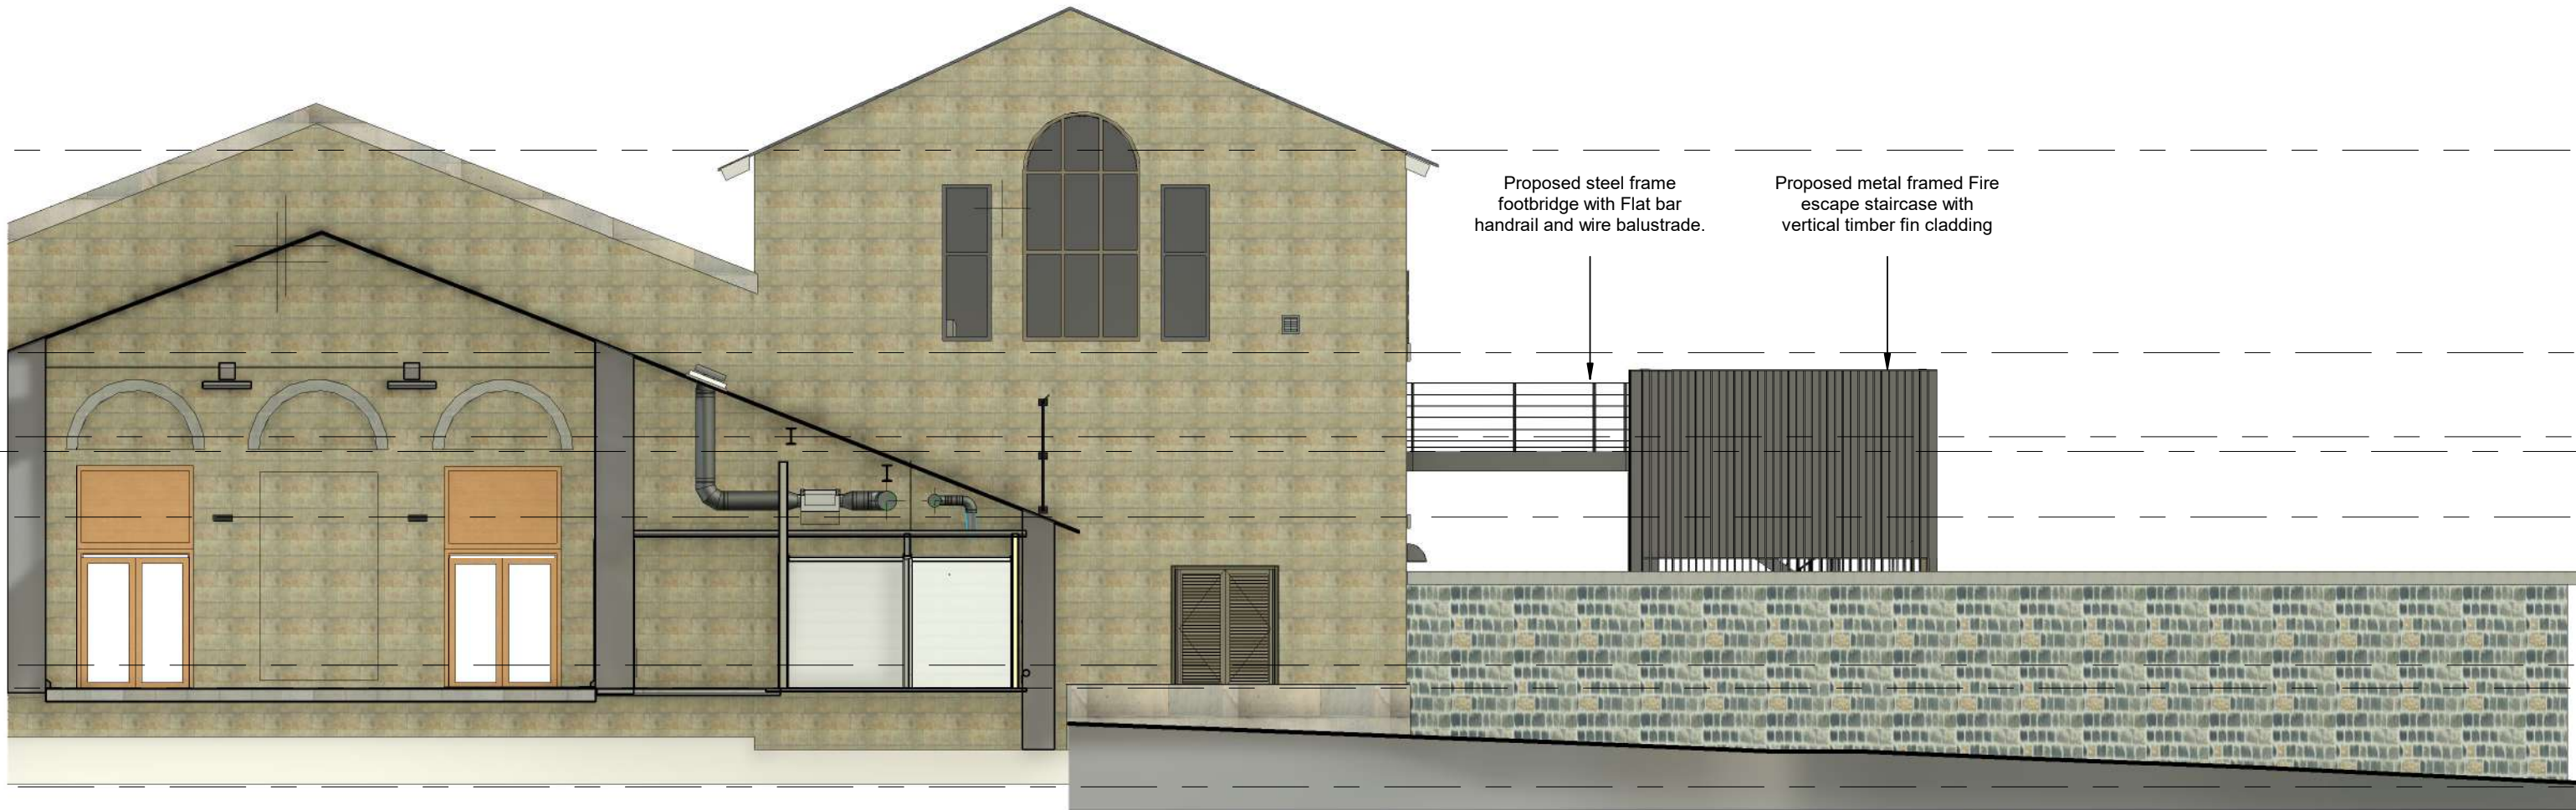

TOWN HALL SECOND LEVEL
EXISTING
8.502 m
A
TOWN HALL FIRST LEVEL
EXISTING
5.302 m
MUNICIPAL FIRST LEVEL
EXISTING
3.972 m
MARKET HALL MEZZANINE
LEVEL PROPOSED
3.740 m
A
MUNICIPAL MEZZANINE
LEVEL EXISTING
2.703 m
TOWN HALL GROUND LEVEL
EXISTING
0.362 m
MARKET HALL GROUND
LEVEL PROPOSED
0.000 m
A

MUNICIPAL GROUND LEVEL
EXISTING
-1.562 m
A

Proposed Elevation C
1 : 100