




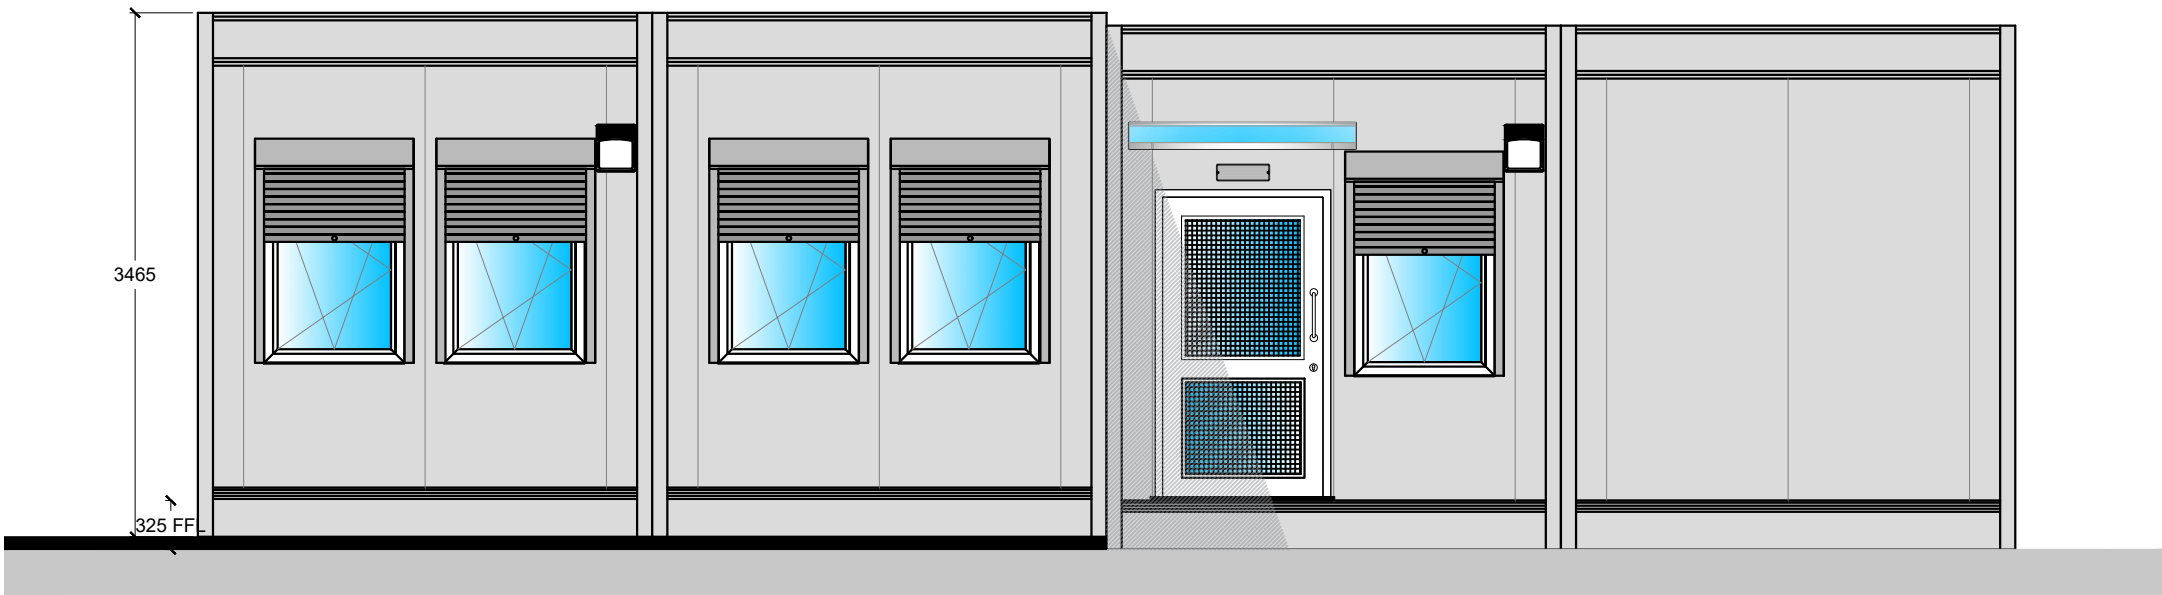


ELEVATION A 1:50

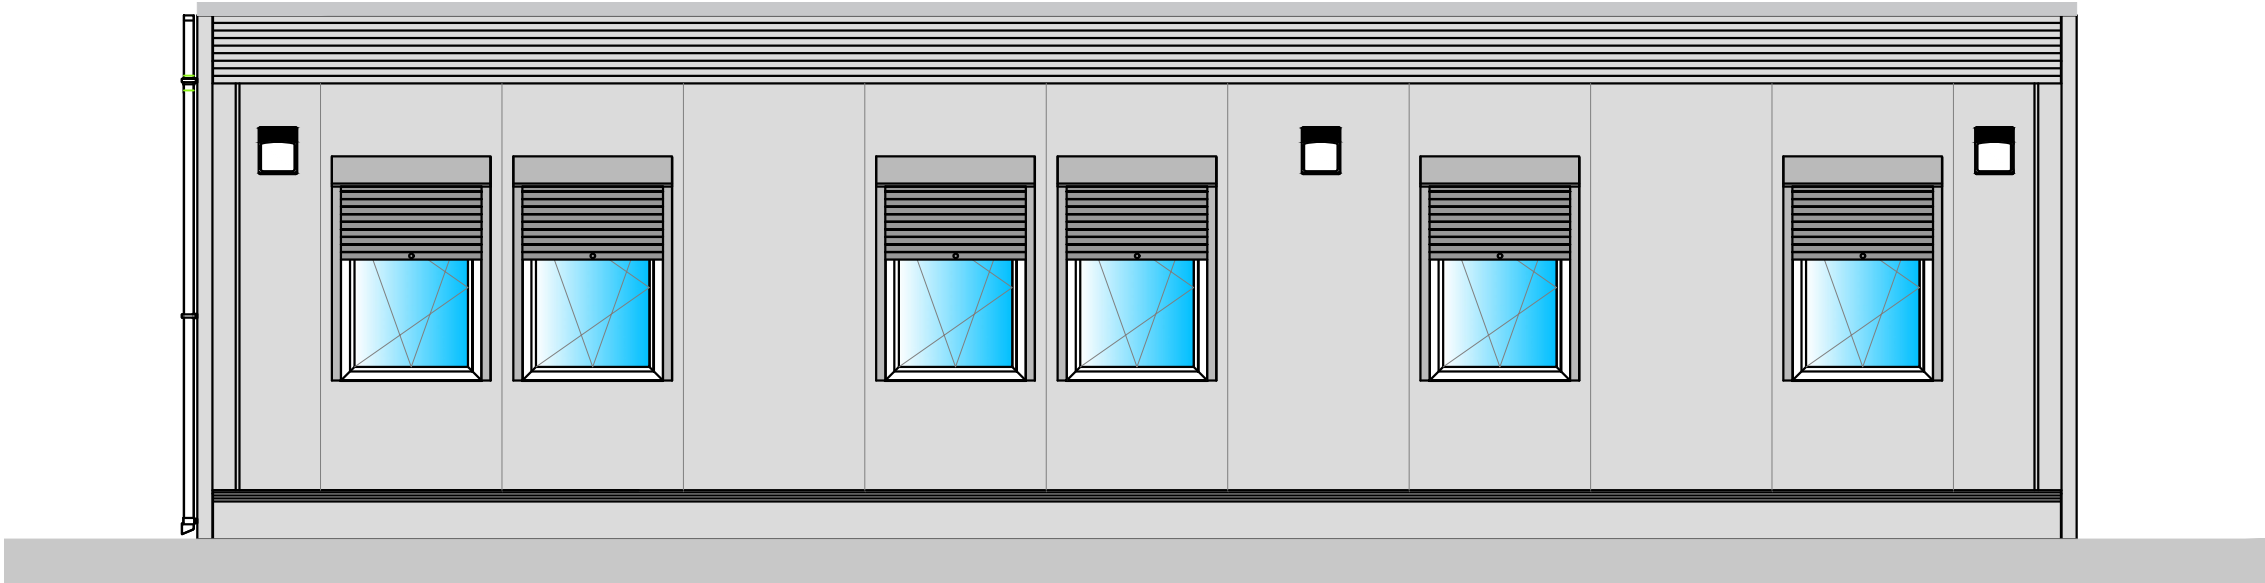

ELEVATION B 1:50

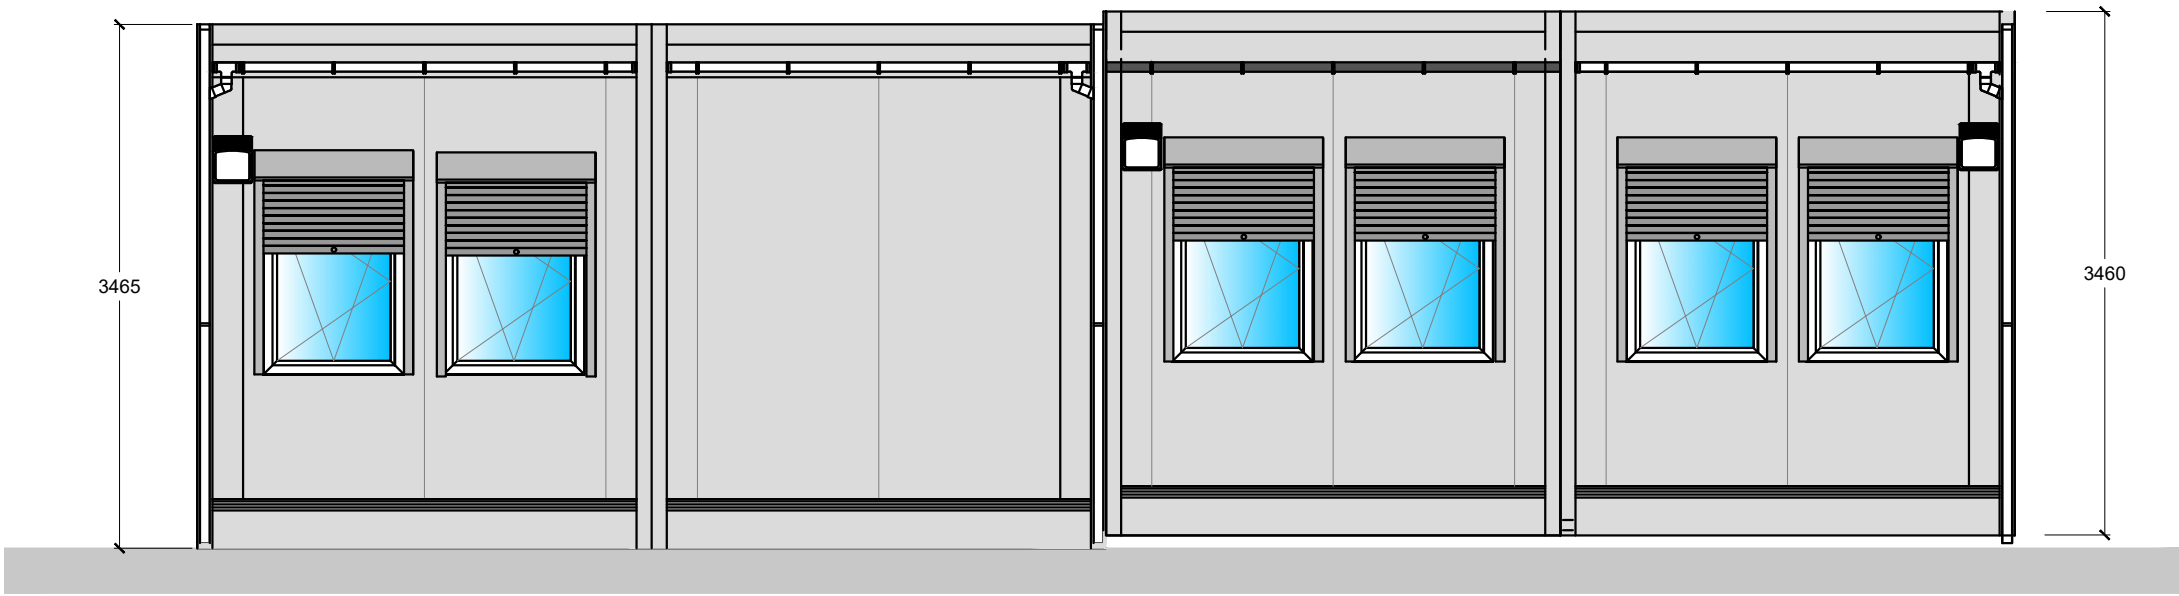

ELEVATION C 1:50

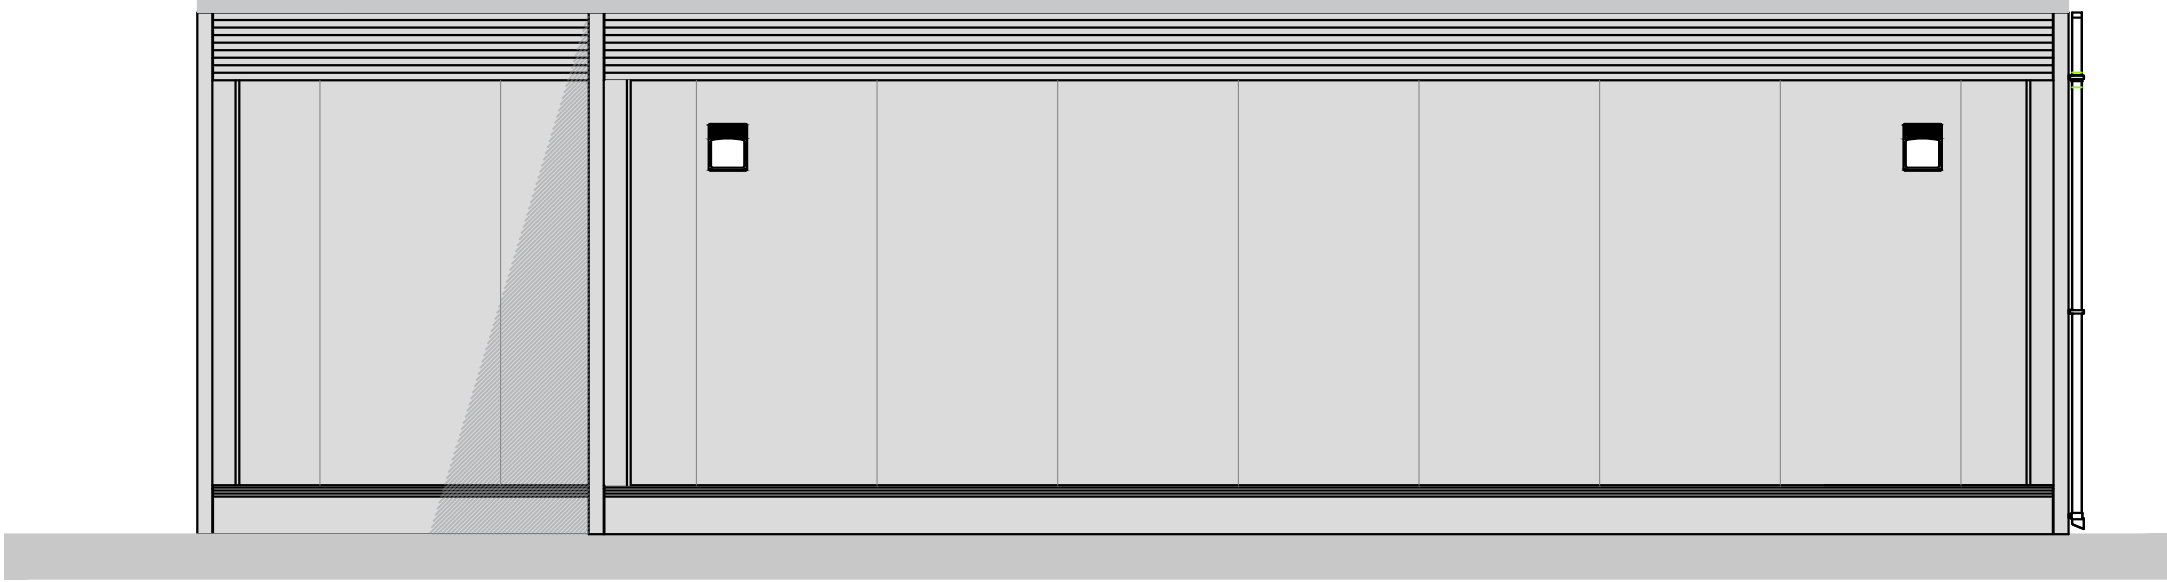

ELEVATION D 1:50



ELEVATION A EXISTING PHOTO REFERENCE



ELEVATION B EXISTING PHOTO REFERENCE

WALLS

EXTERNAL WALLS

- External walls to be of composite construction having an external skin of plastisol-coated galvanised steel sheet, insulated cavity and preservative treat timber stud framework and peripheral frame. Internal lining to external walls to be lined with vinyl faced plasterboard or similar approved.
- External walls to achieve minimum thermal performance as required to conform to Building Regulations Approved Document L2B.
- Walls to achieve 60 minutes fire resistance from inside to out.
- External wall finish to be minimum 0.7mm thick plastisol coated galvanised steel sheet. Colour to be agreed with client's representatives. All galvanised substrates to BS EN 10346:2015.


Notes:

G1 PLEASE READ THESE NOTES.

G2 The existing drawings are generated from the client's as-built / record drawing and surveys by others. ALL DIMENSIONS MUST BE CHECKED AND VERIFIED ON SITE. Anomalies should be reported to Castle Owen Construction & Property Consultants Ltd prior to works progressing.

G3 This drawing is to be read in conjunction with all relevant architectural drawing and specifications, and all specialist consultants and / or sub-contractors drawings and designs.

G4 Comply in all respects with the current Building Regulations, whether or not specifically stated on these drawings. All materials and workmanship shall comply with the relevant current Building Regulations and remain the responsibility of the Contractor.

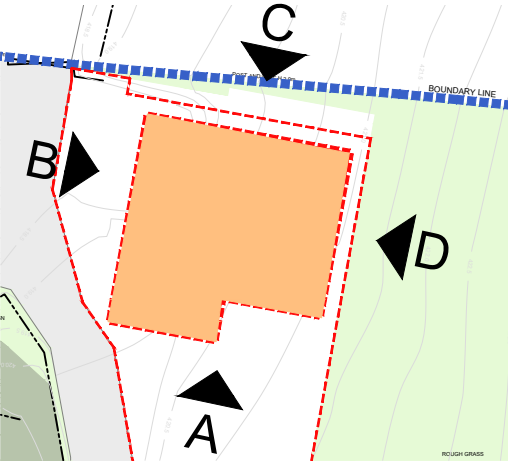

KEY PLAN

P03	28-Nov-23	Scaling disclaimer removed	AMO
P02	24-Aug-23	Planning Issue	AMO
P01	08-Feb-23	For Approval	KA
Rev	Date	Description	Init.

PRELIMINARY



Unit 1,
Huskar Court,
Hillsborough Barracks,
Sheffield
S6 2GZ

T: 0114 2331126
E: contact@castleowen.com
W: www.castleowen.com

THE UNIVERSITY OF SHEFFIELD

HARPUR HILL

PROPOSED WELFARE BUILDING
ELEVATION

Project	Originator	Volume	Level	Type	Role	Number
20027 - CO - V1 - XX - DR - A - 31001						
Status	S4	FOR APPROVAL				
Revision	P03	PRELIMINARY				
Scale	1:50	Drawn	KA	Date	06-02-2023	
Sheet	A2	Checked	JH	CO Job No.	20027	

This drawing is the © of Castle Owen Construction & Property Consultants Ltd. If in doubt ASK. Verify all dimensions prior to construction. Immediately report any discrepancies on this drawing to Castle Owen Construction & Property Consultants Ltd. This drawing shall be read in conjunction with associated specifications and consultant's documents.