


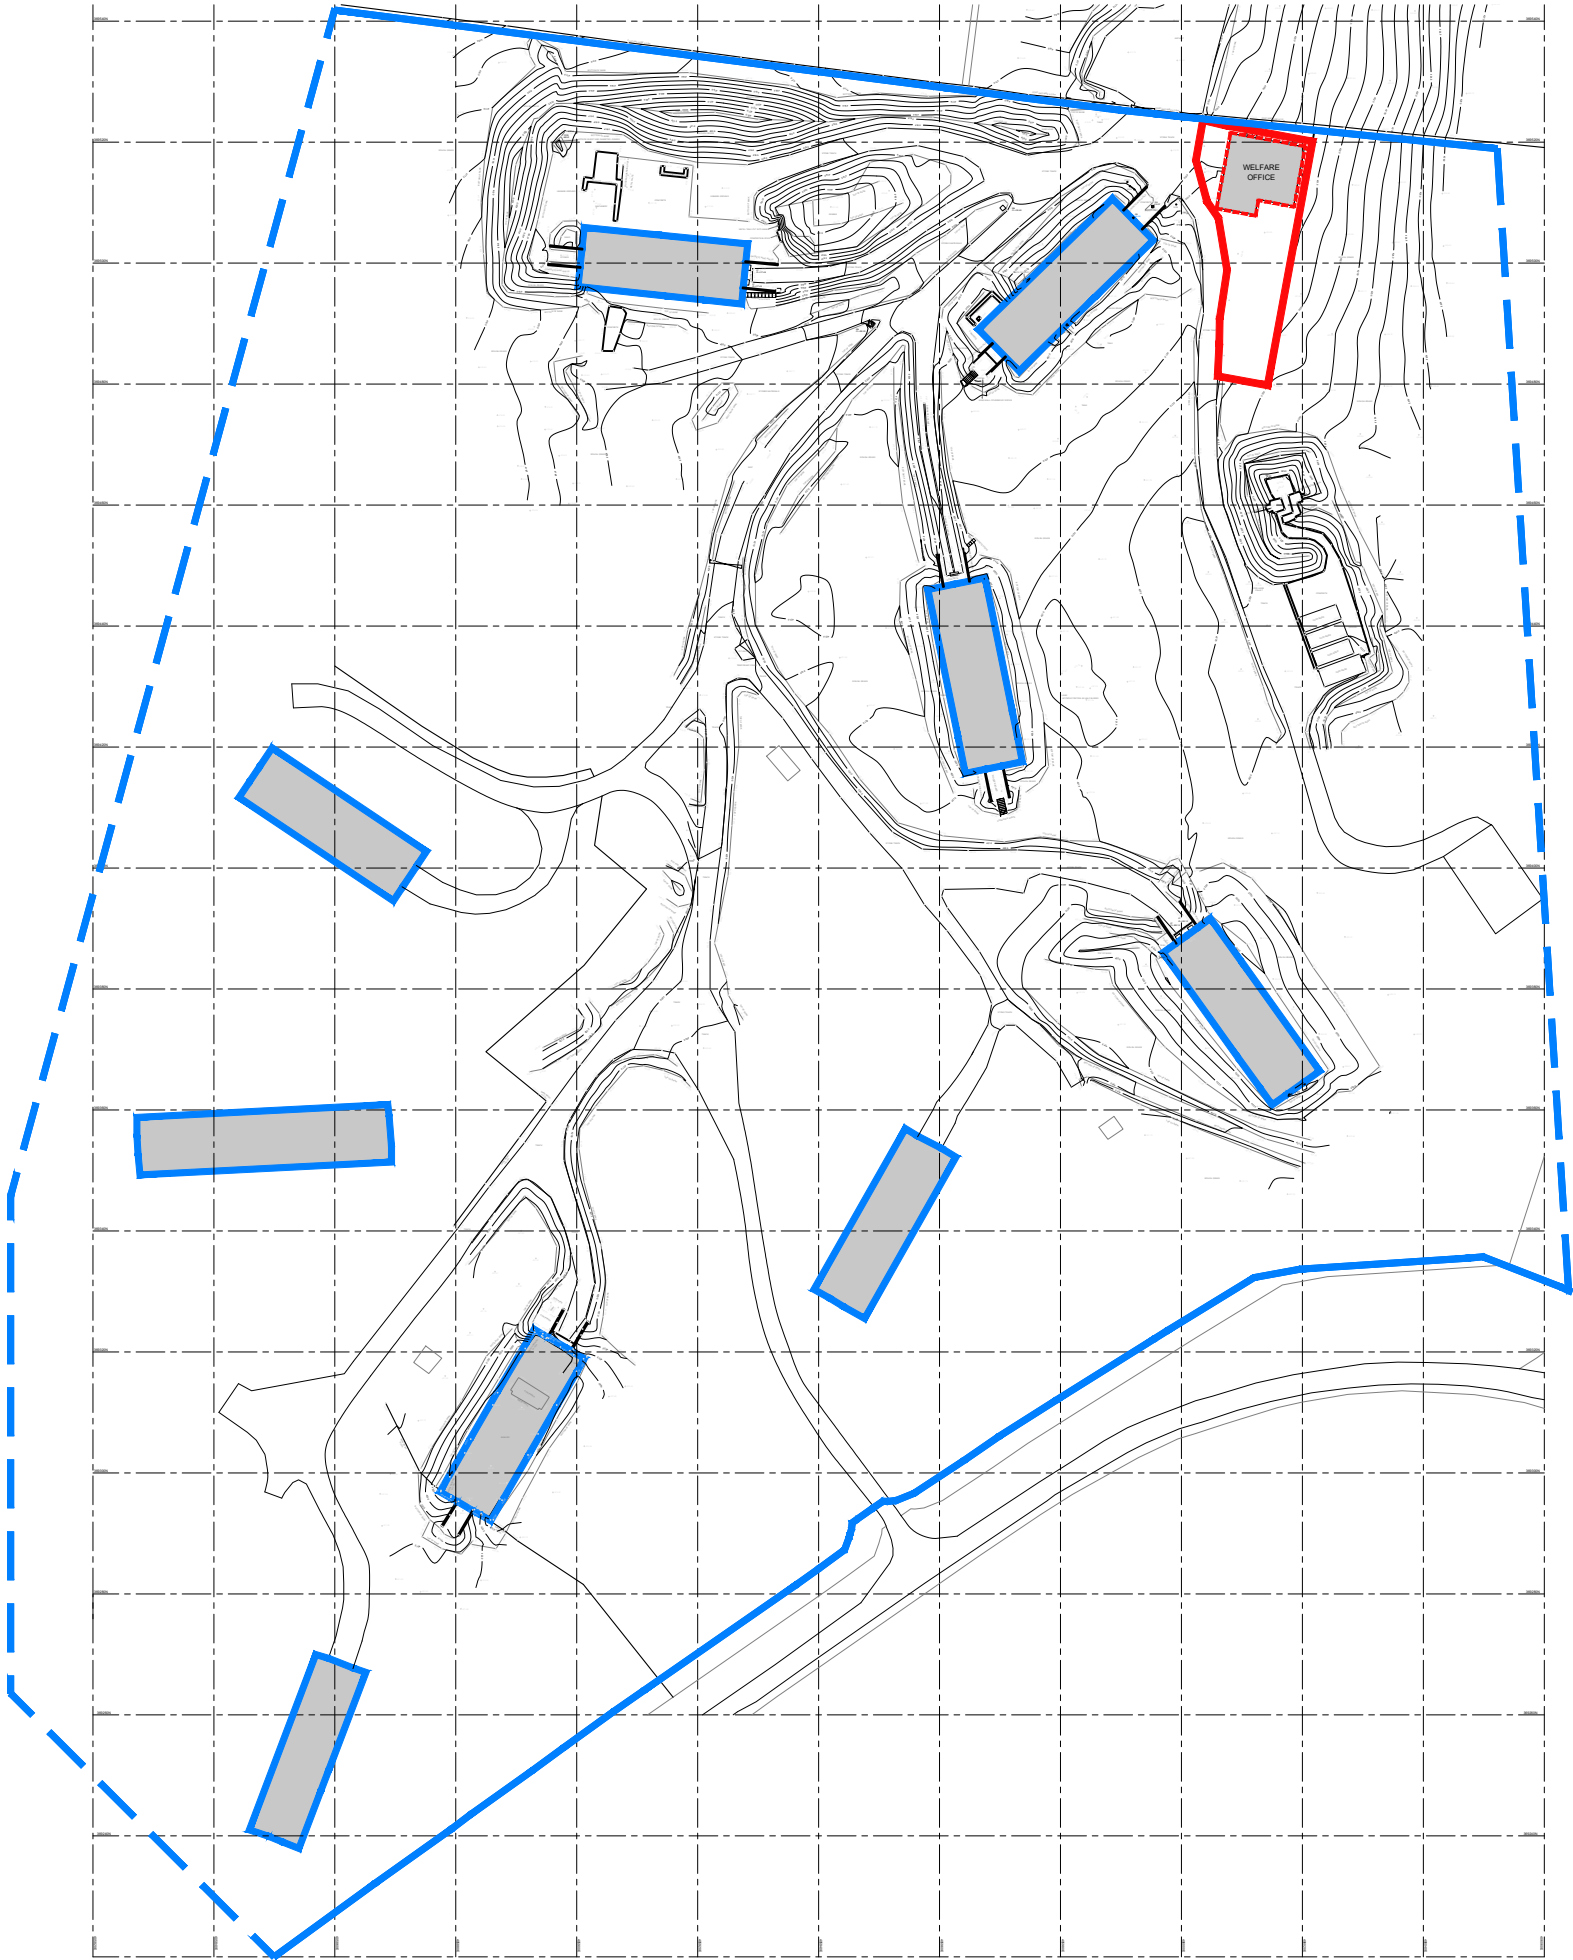

- Notes:**
- G1 PLEASE READ THESE NOTES.
 - G2 The existing drawings are generated from the client as-built / record drawing and surveys by others. ALL DIMENSIONS MUST BE CHECKED AND VERIFIED ON SITE. Anomalies should be reported to Castle Owen Construction & Property Consultants Ltd prior to work progressing.
 - G3 This drawing is to be read in conjunction with all relevant architectural drawing and specifications, and all specialist consultants and / or sub-contractors drawing and designs
 - G4 Comply in all respects with the current Building Regulations, whether or not specifically stated on these drawings. All materials and workmanship shall comply with the relevant current Building Regulations and remain the responsibility of the Contractor.

KEY LEGEND

	UoS owned land
	Proposed Welfare Facility

P05	28-Nov-23	Scaling disclaimer removed	AMO
P04	05-Sep-23	Red line boundary amended	AMO
P03	24-Aug-23	Planning Issue	KA
P02	06-Feb-23	For Approval	SE
P01	16-Dec-22	Initial Issue	
Rev	Date	Description	Init.

PRELIMINARY



Unit 1,
Hussar Court,
Hillsborough Barracks,
Sheffield,
S6 2GZ

0114 2331126
contact@castleowen.com
www.castleowen.com

THE UNIVERSITY OF SHEFFIELD

HARPUR HILL, DALE ROAD,
BUXTON, SK17 0RR

EXISTING
SITE LOCATION PLAN

Project	Originator	Volume	Level	Type	Role	Number
20027 - CO - V1 - XX - DR - A - 00001						
Status	S4	FOR APPROVAL				
Revision	P05	PRELIMINARY				
Scale	1:1250	Drawn	AMO	Date	06-Feb-23	
Sheet	A3	Checked	JH	CO Job No.	20027	

This drawing is the © of Castle Owen Construction & Property Consultants Ltd. If in doubt ASK. Verify all dimensions prior to construction. Immediately report any discrepancies on this drawing to Castle Owen Construction & Property Consultants Ltd. This drawing shall be read in conjunction with associated specifications and consultant's documents.