

Bailey Flatt Farm, Redgap Lane,
Buxton. SK17 7JG

Drawing Title
Proposed floorplans

Scale @ A1
1 : 100

Job Number
JVD54


Date/Time stamp
11/12/2023
16:51:27

Drafted by
GC


Client Name
Mr Lucas Frith

Sheet Number

D203

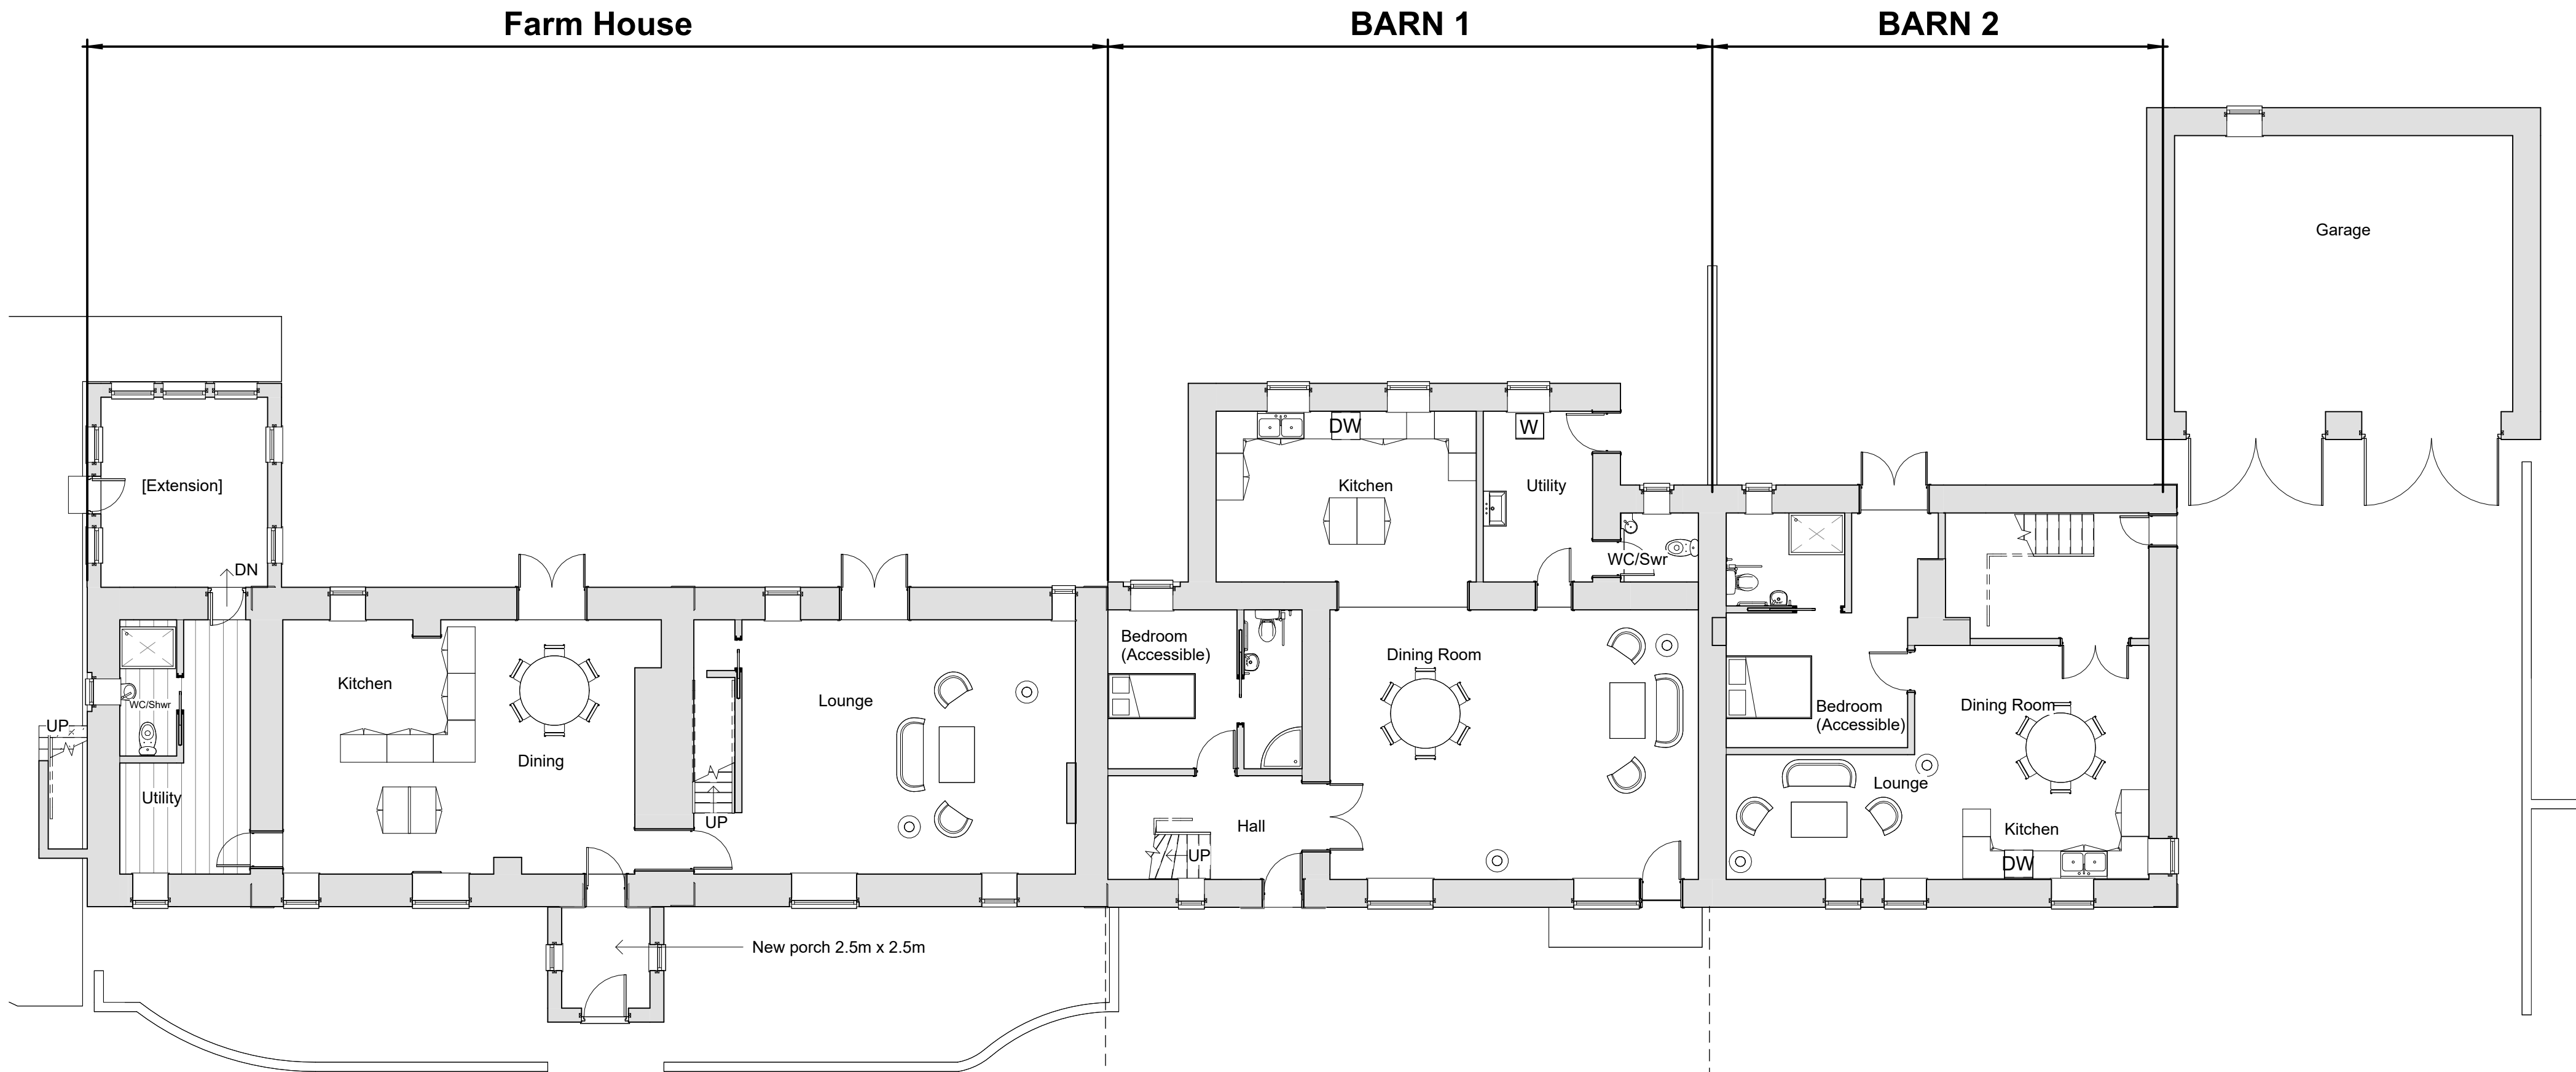

GROUND PROPOSED
1 : 100

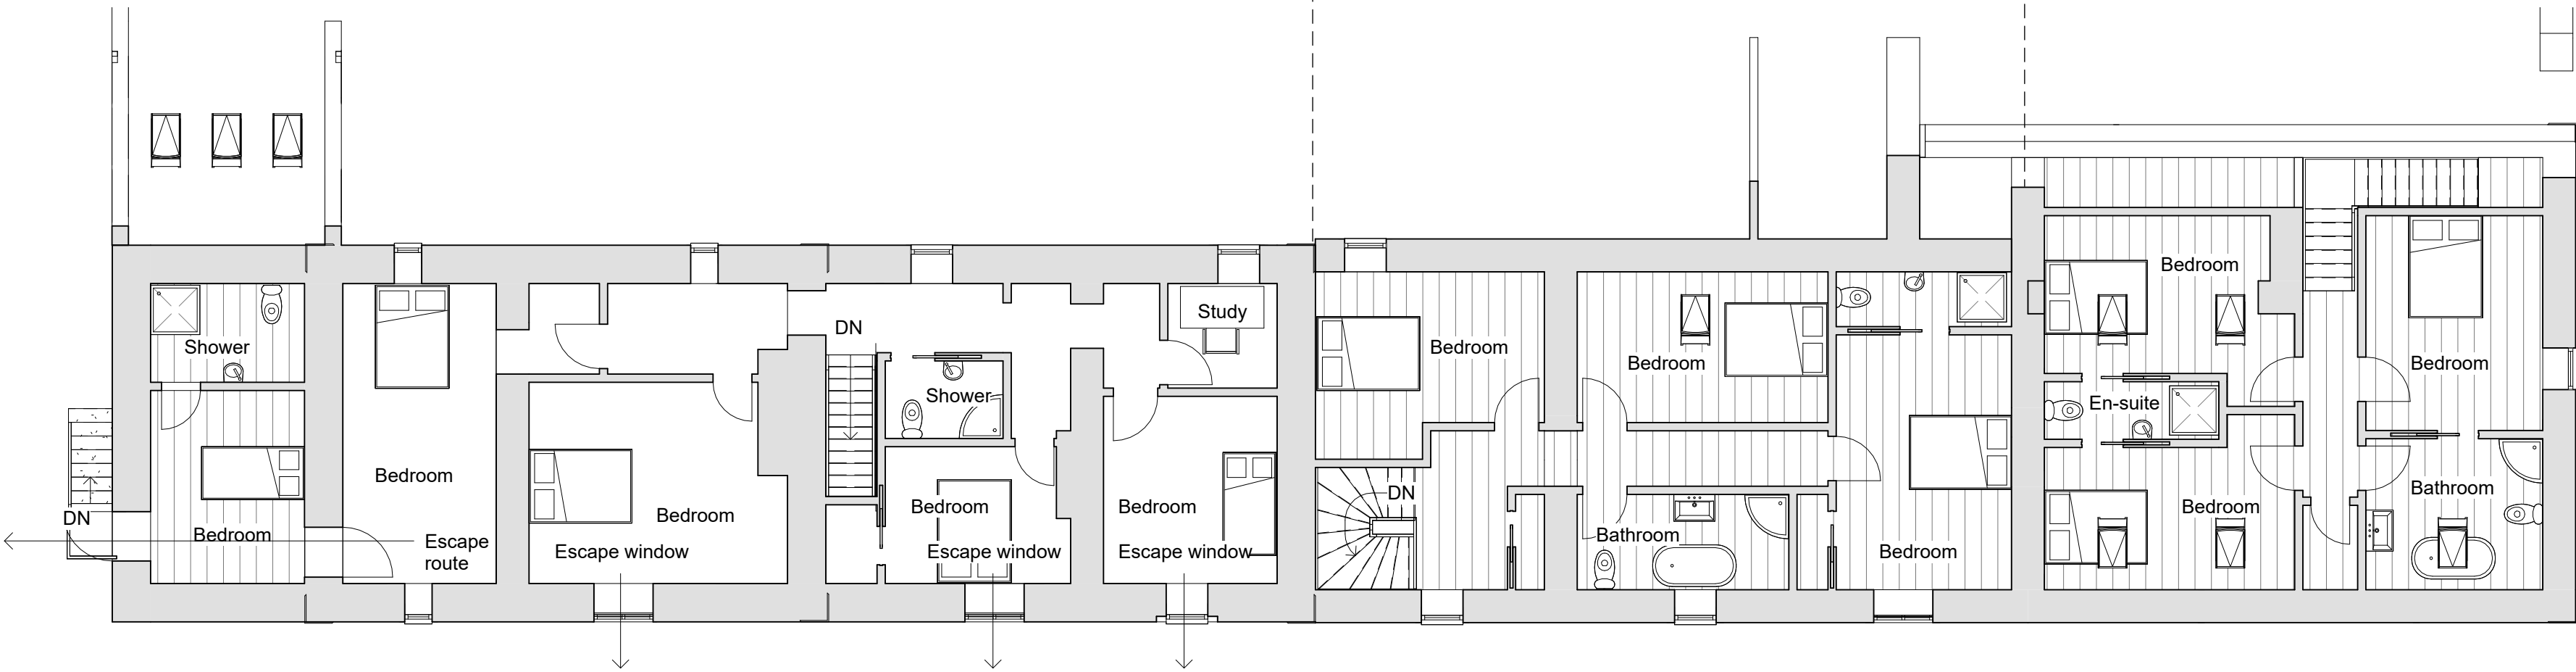

FIRST PROPOSED
1 : 100