




Disclaimer.
This drawing is to be read in conjunction with all related drawings. All dimensions must be checked and verified on site before commencing any work or producing shop drawings.
This drawing is copyright and remains the property of Concertus Design and Property Consultants. When reproducing this drawing for any purpose, please ensure that Concertus is attributed clearly by either using the company logo, or as follows 'Image produced by Concertus Design & Property Consultants Limited'.

REV	DATE	BY	DESCRIPTION	CHKD
A	24.11.23	SV	Redline extended to the roadside.	





2 Friars Bridge Road - Ipswich - IP1 1RR

For Planning	Project	Project Number
	Town Hall	621034
	Chapel-en-le-Frith	Scales
	SK23 0HP	As Shown
		At A3 Size
	Drawing Title	Drawn
	Flat Roof Replacement	MRT
	Site Location & Block Plan	Chkd
	Lead Designer	Date
	Martin Tingay	17.02.2023
email: Martin.Tingay@concertus.co.uk		Tel: 07999 043898

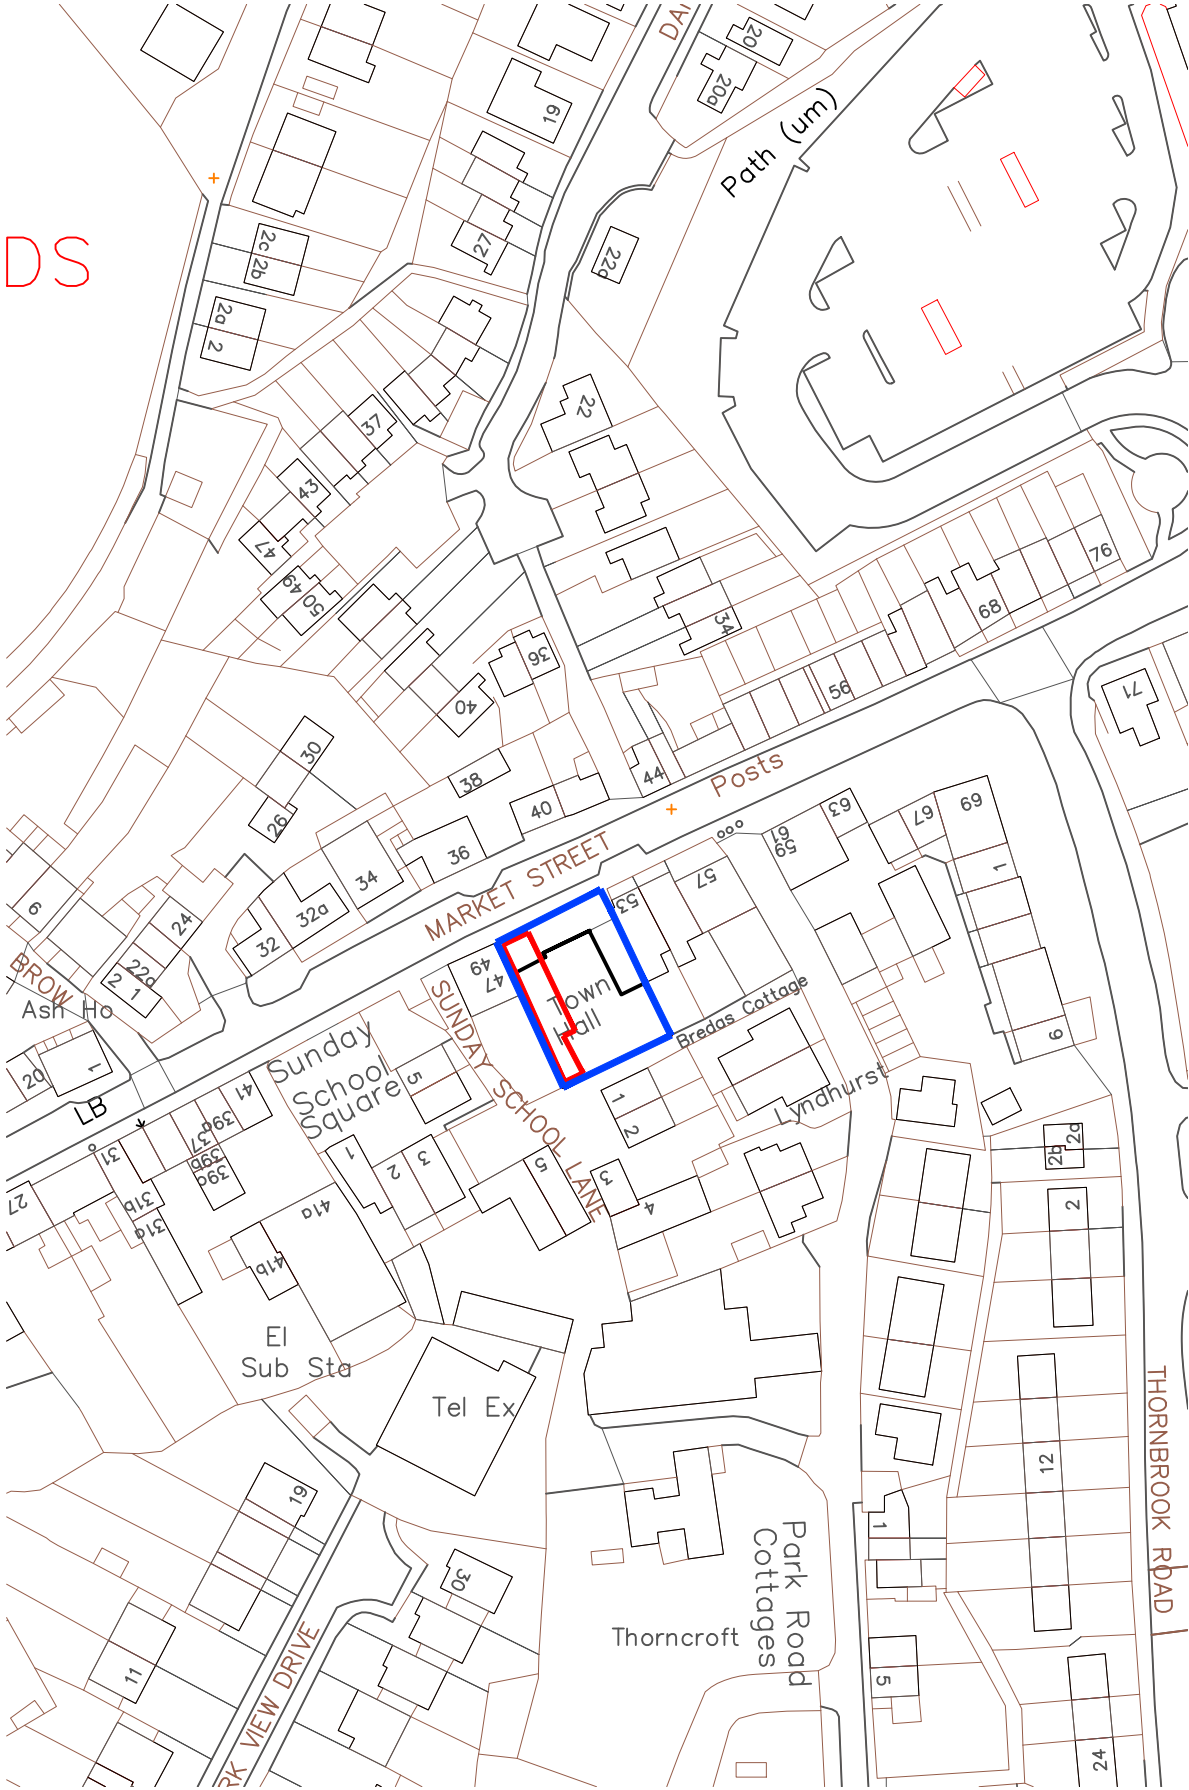

Site Location Plan Scale 1:1250 - To be read in conjunction with-621034-CDP-A1-XX-DR-B4001 & 621034-CDP-XX-RF-DR-B-5001

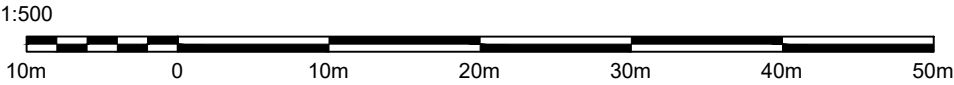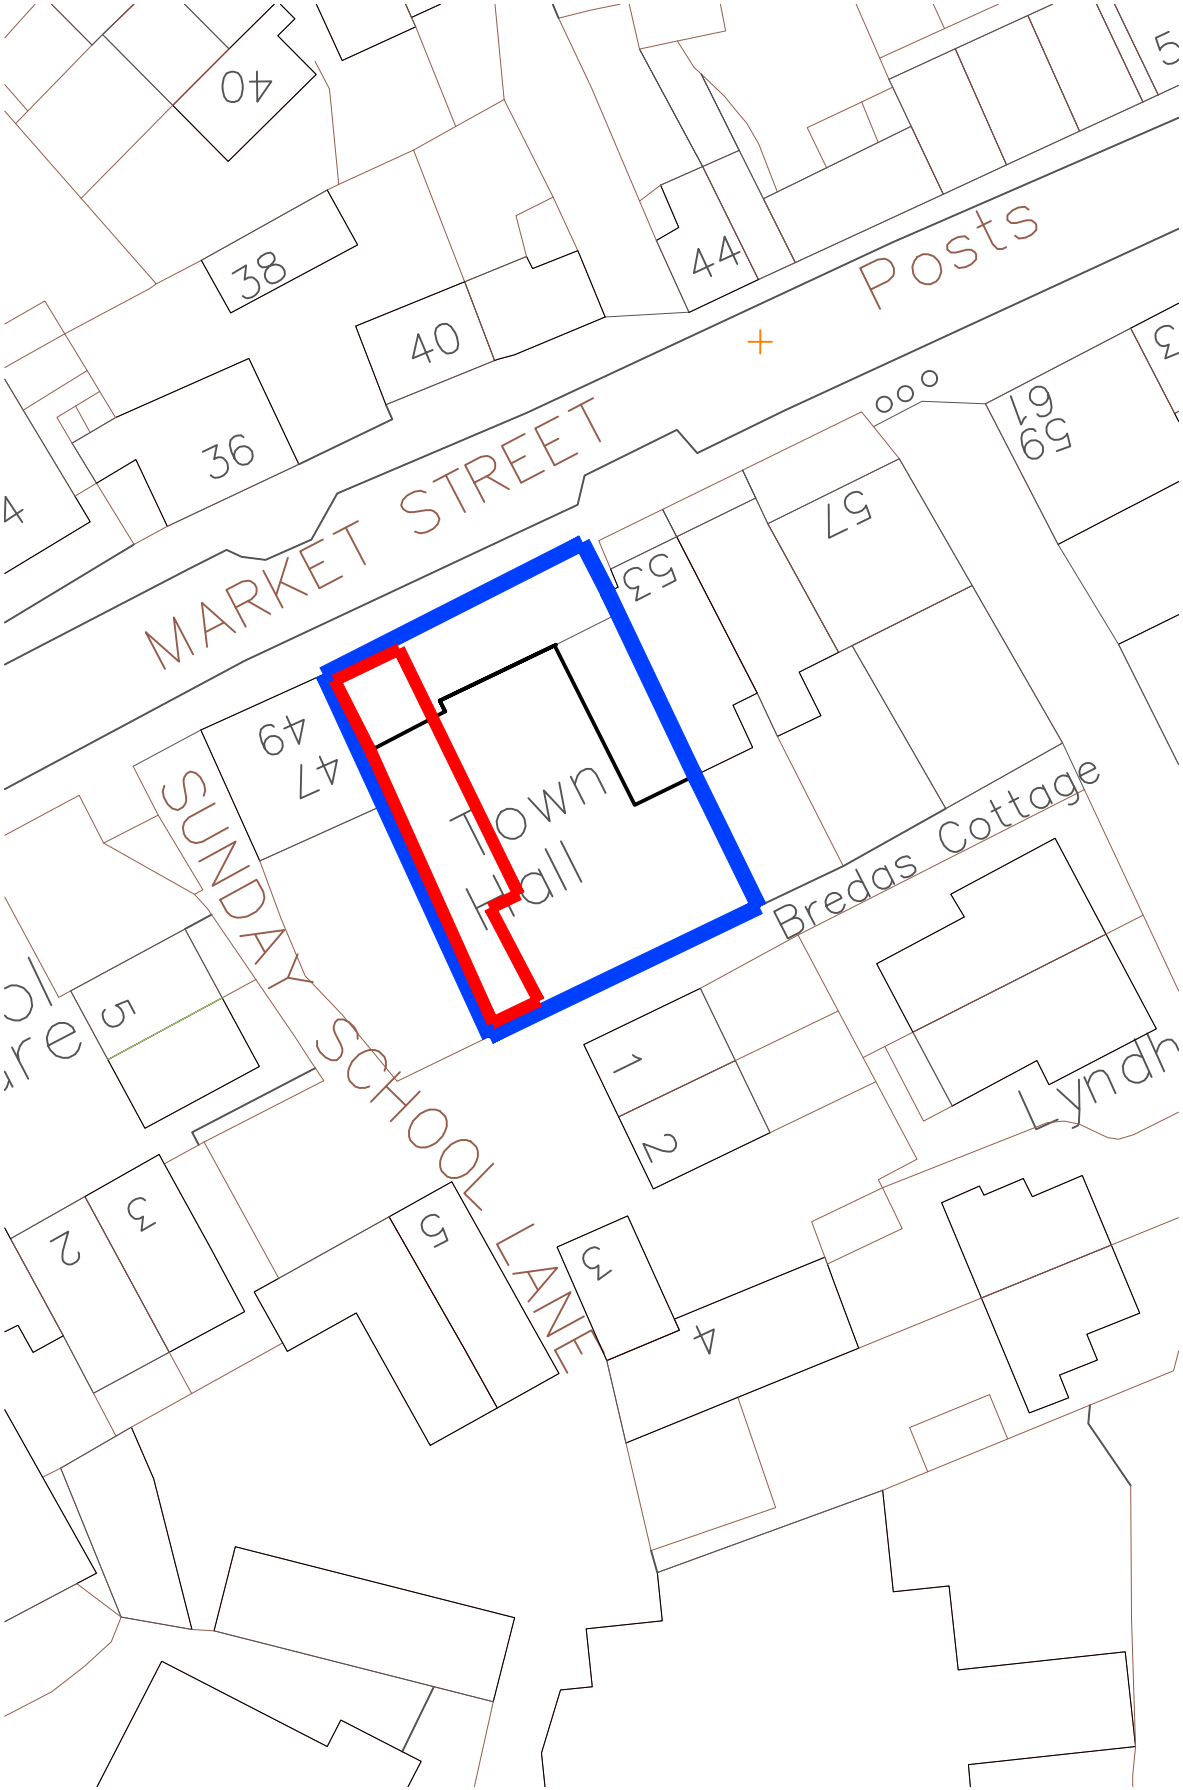

Block Plan Scale 1:500 - To be read in conjunction with-621034-CDP-A1-XX-DR-B4001 & 621034-CDP-XX-RF-DR-B-5001