



Existing Parking (Unmarked)
Approx 8 Vehicles

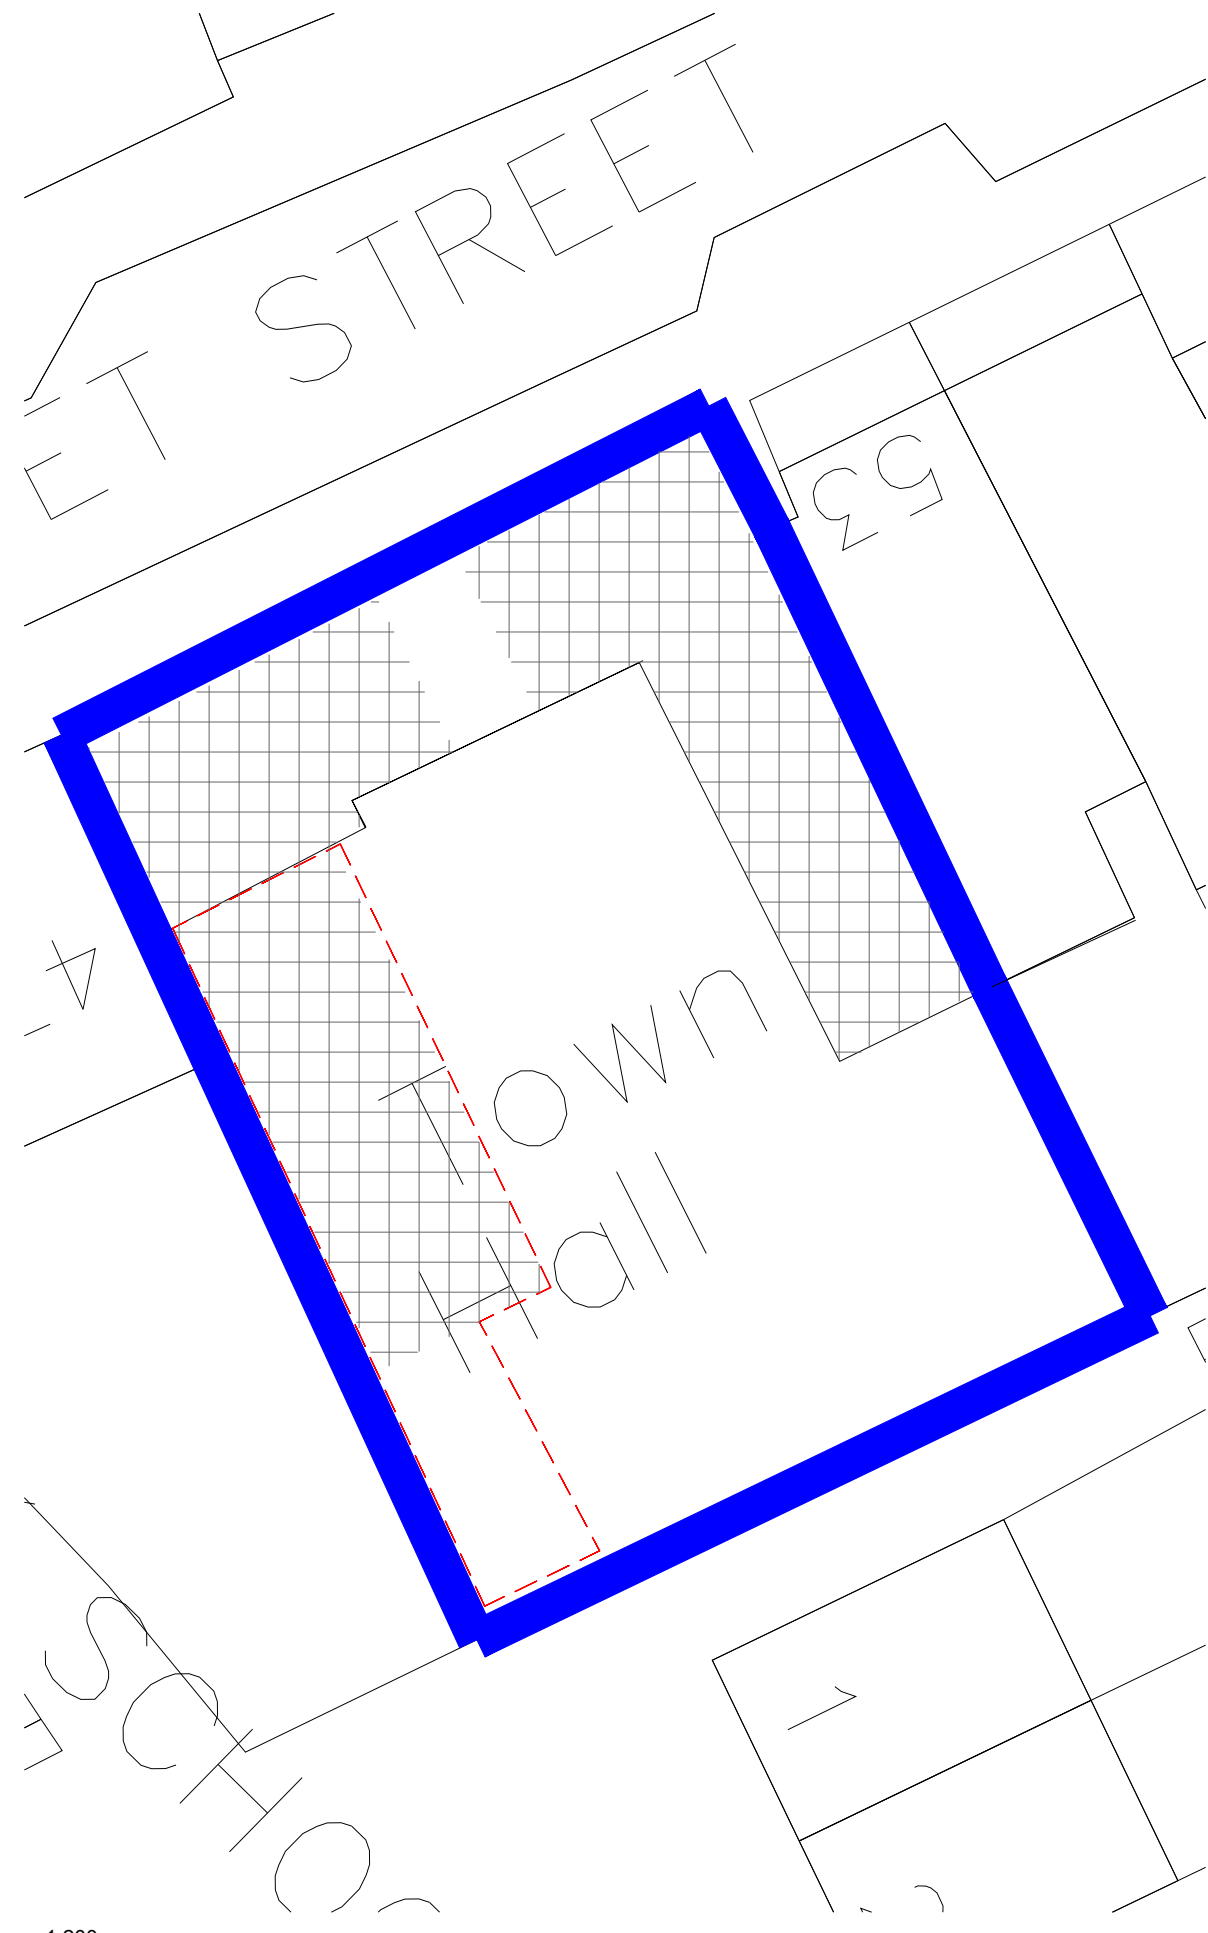

Existing Parking Plan Scale 1:200

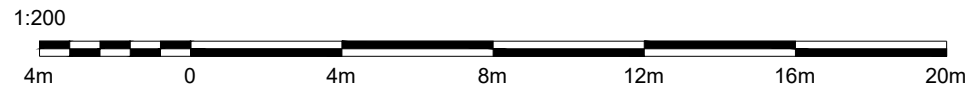

Disclaimer.
This drawing is to be read in conjunction with all related drawings. All dimensions must be checked and verified on site before commencing any work or producing shop drawings.
This drawing is copyright and remains the property of Concertus Design and Property Consultants. When reproducing this drawing for any purpose, please ensure that Concertus is attributed clearly by either using the company logo, or as follows 'Image produced by Concertus Design & Property Consultants Limited'.

REV	DATE	BY	DESCRIPTION	CHKD



2 Friars Bridge Road - Ipswich - IP1 1RR

For Planning

Project	Project Number
Town Hall	621034
Chapel-en-le-Frith	Scales
SK23 0HP	As Shown
	At A3 Size
Drawing Title	Drawn
Flat Roof Replacement	SV
Existing Parking	Chkd
Provision	
Lead Designer	Date
Sukhjinder Variah	17.02.2023
email: sukhjinder.variah@concertus.co.uk	Tel: 07999 043915