




EXISTING SITE LEVELS 1:50

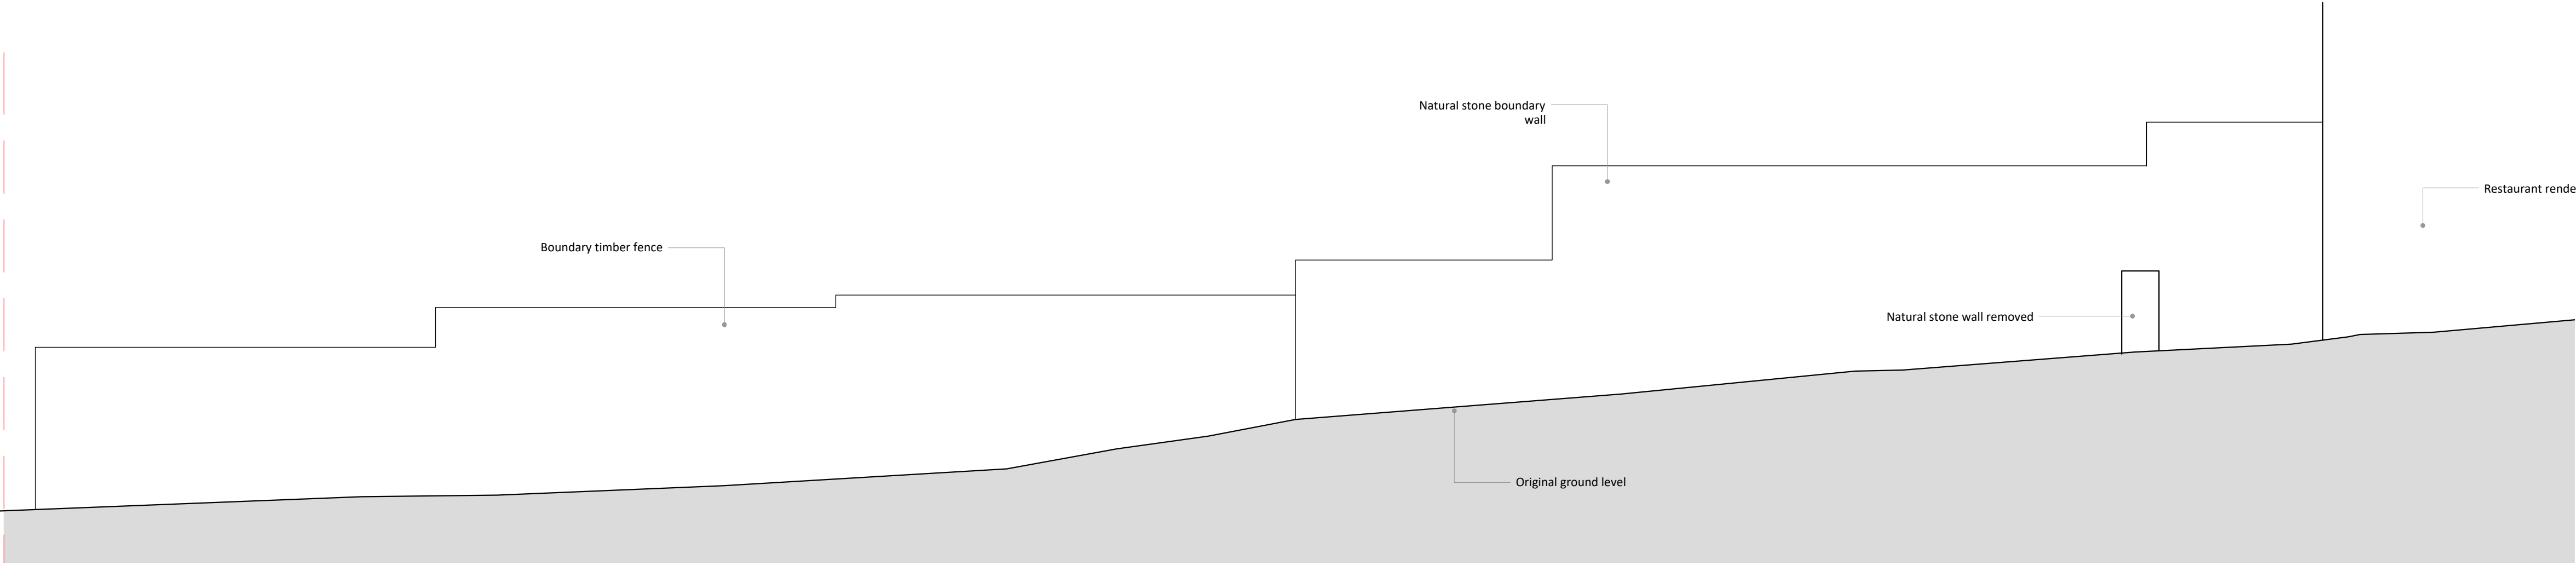

PROPOSED SITE LEVELS 1:50

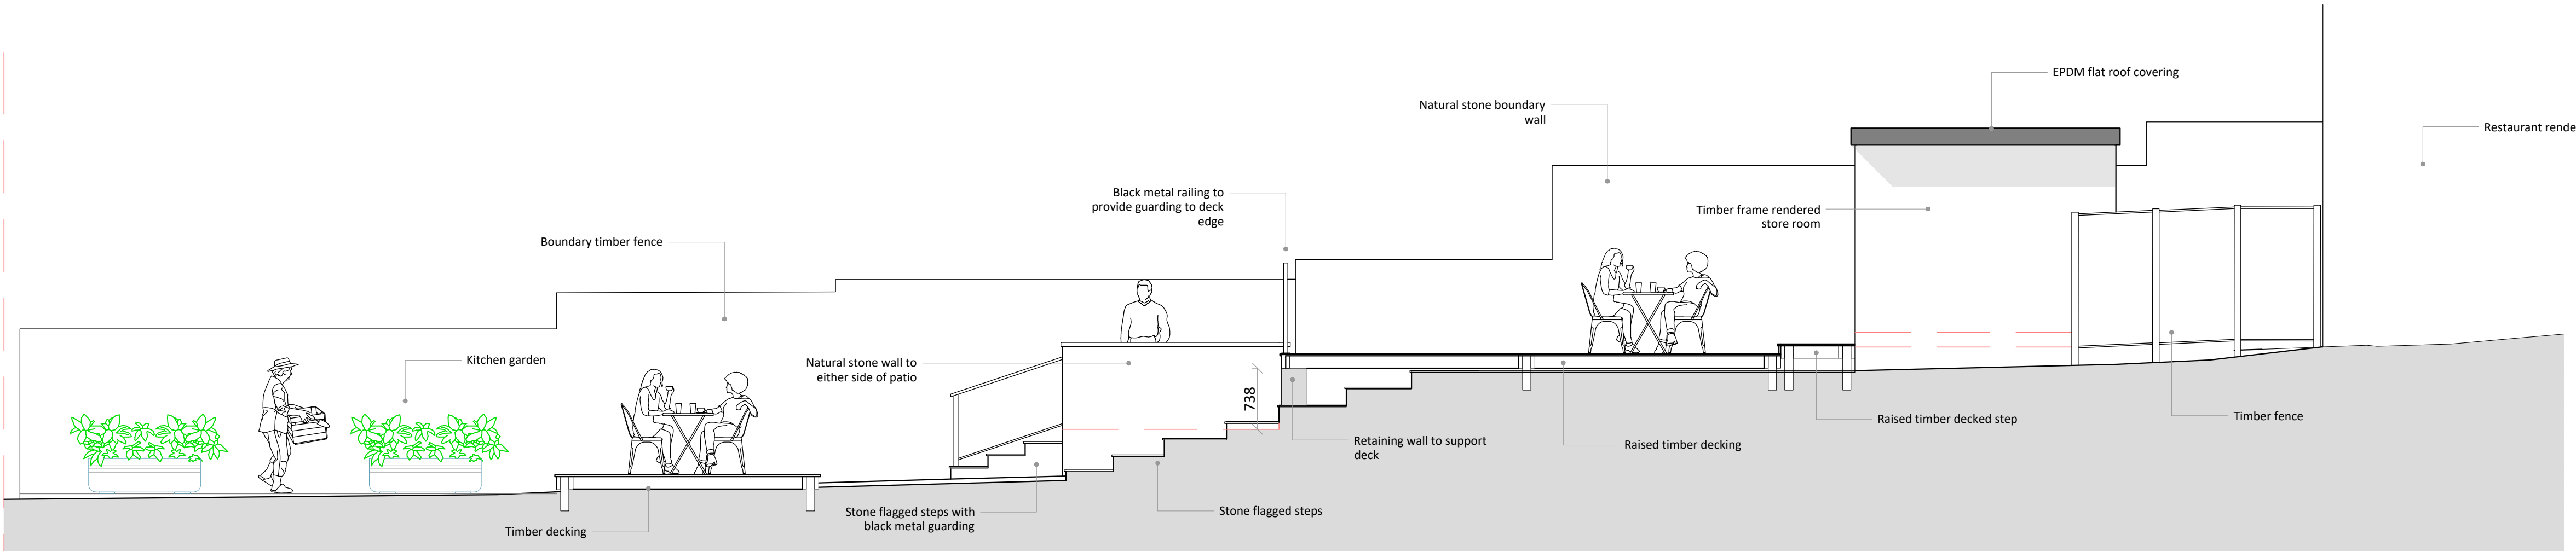


STORE ROOM PLAN 1:50

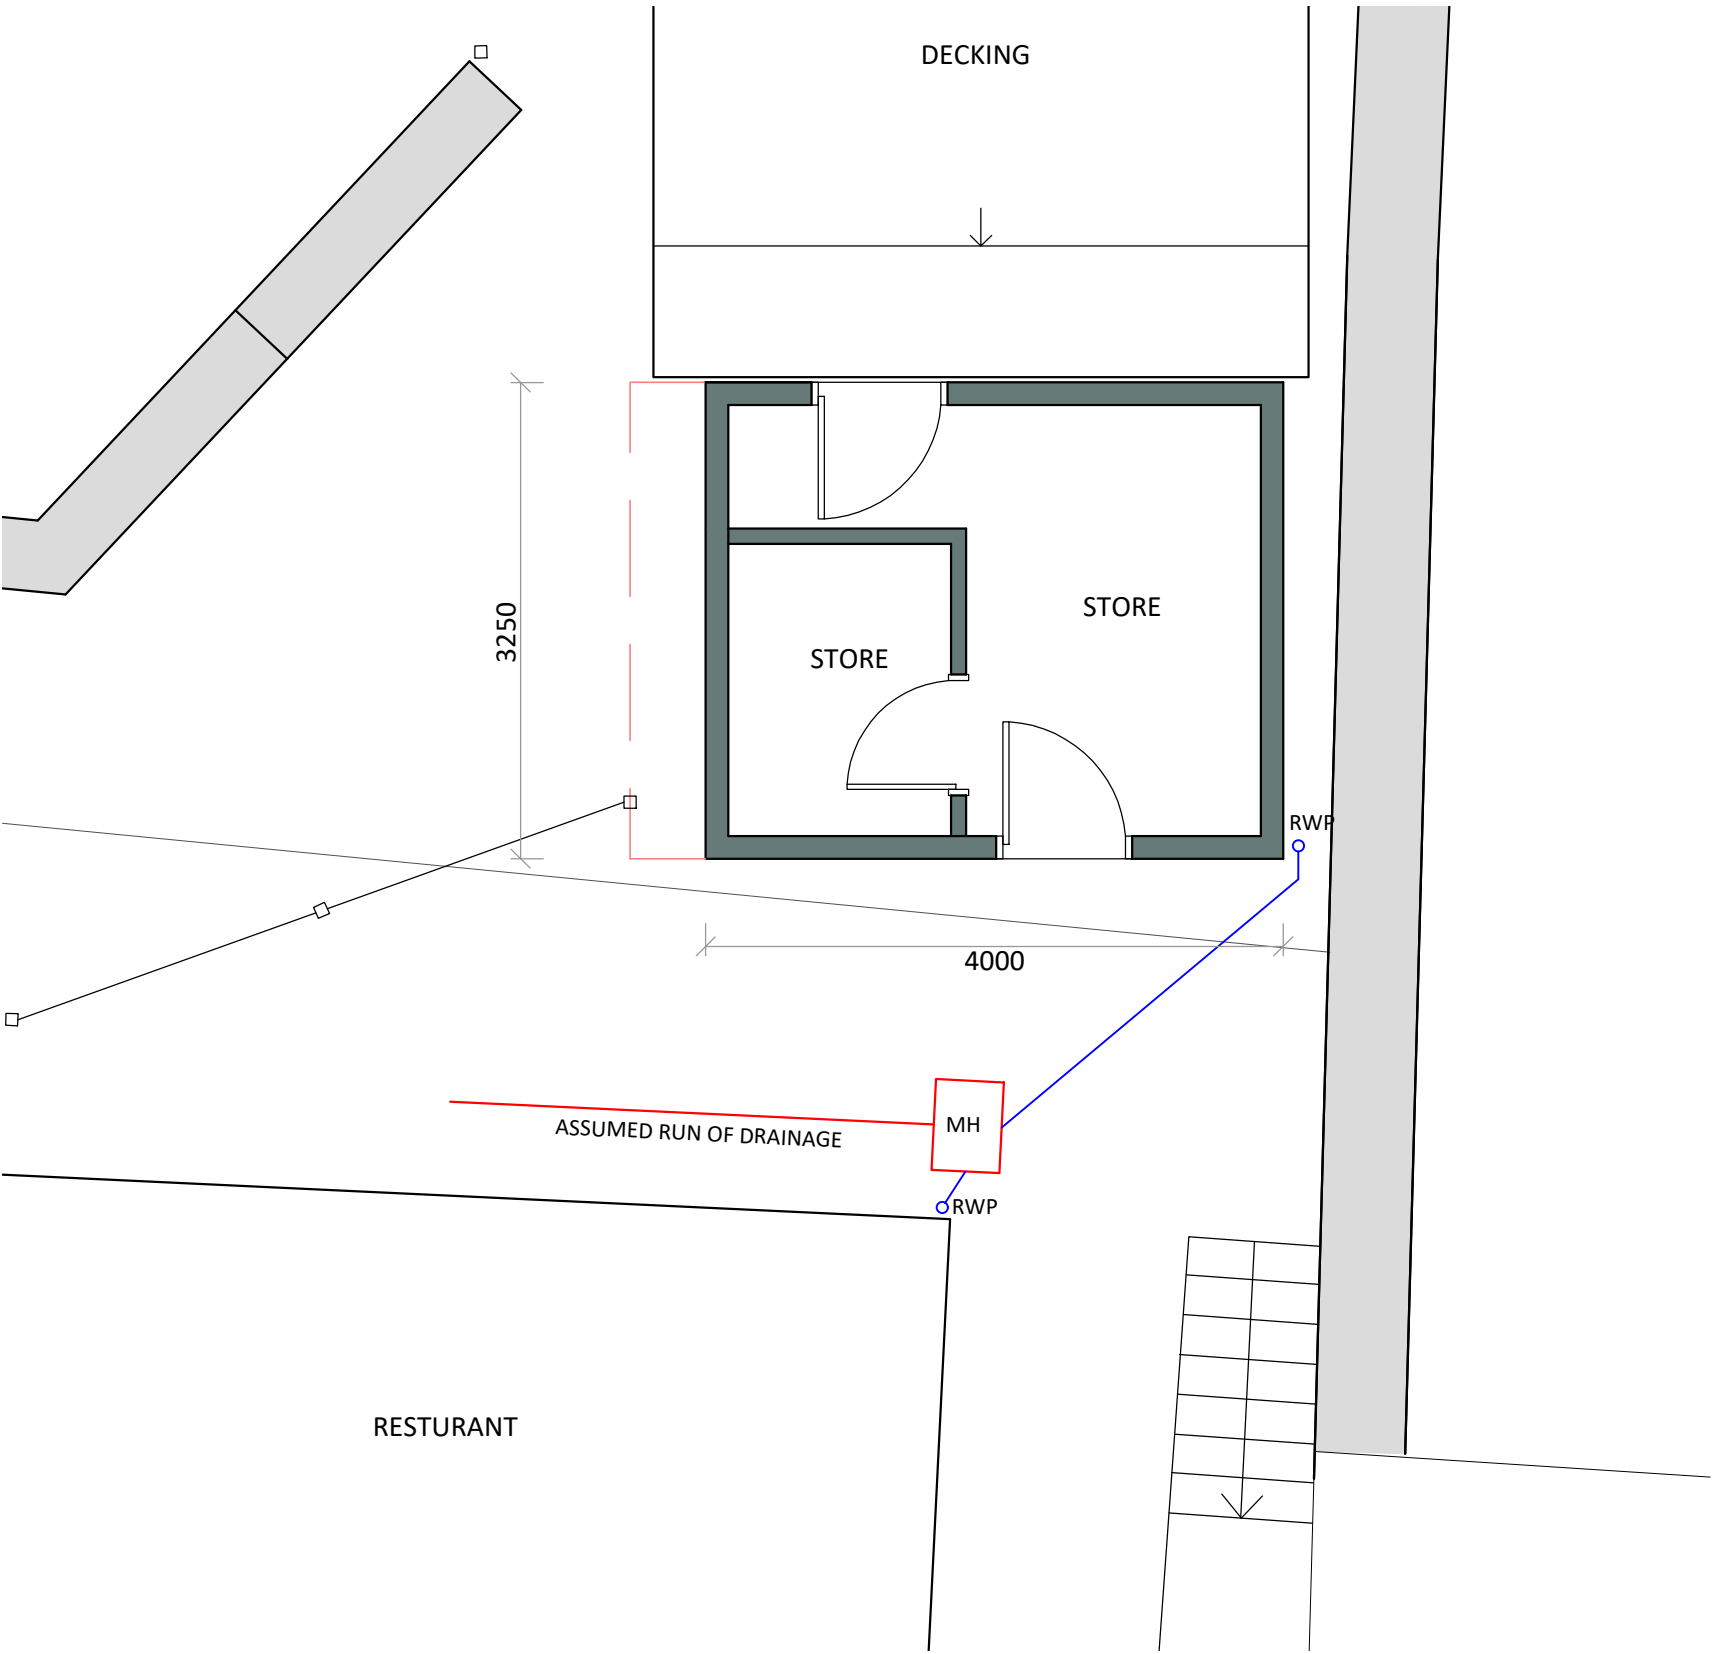

STORE ROOM ELEVATIONS 1:50


NORTH

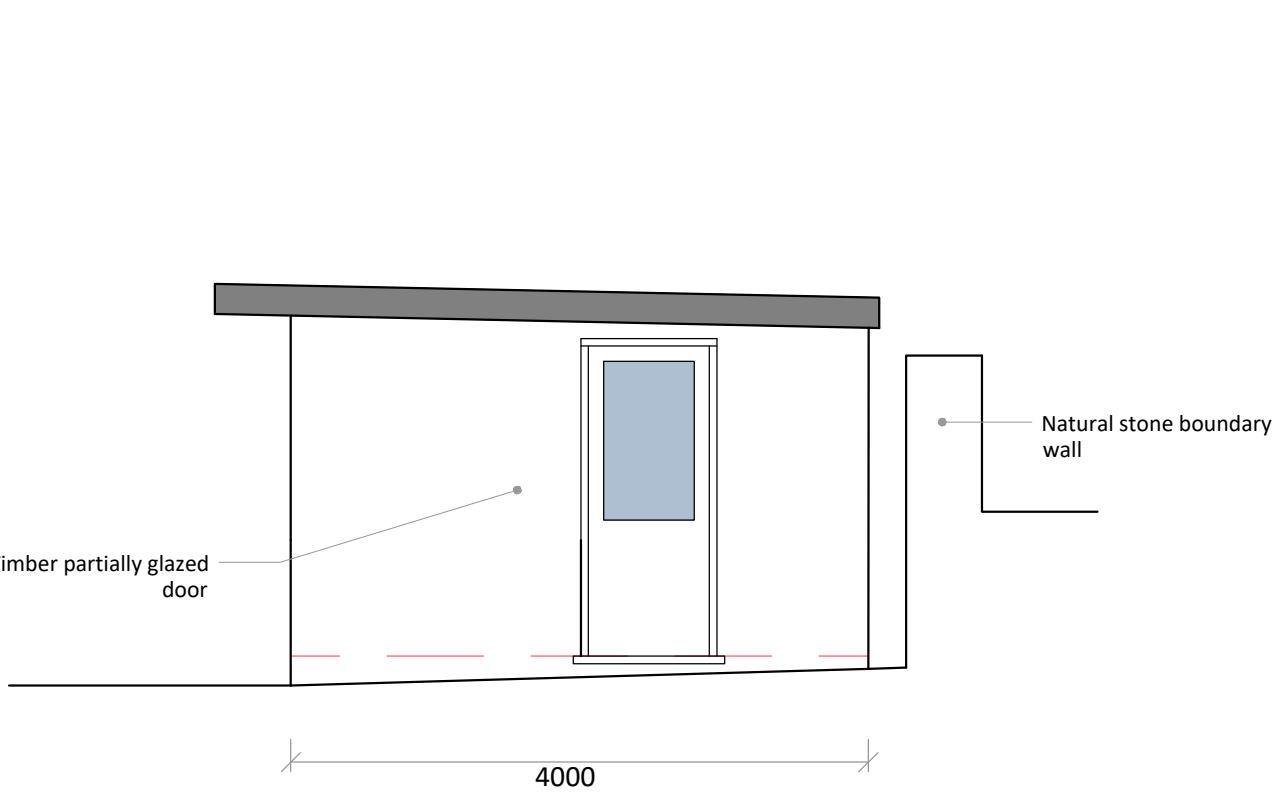



EAST



SOUTH

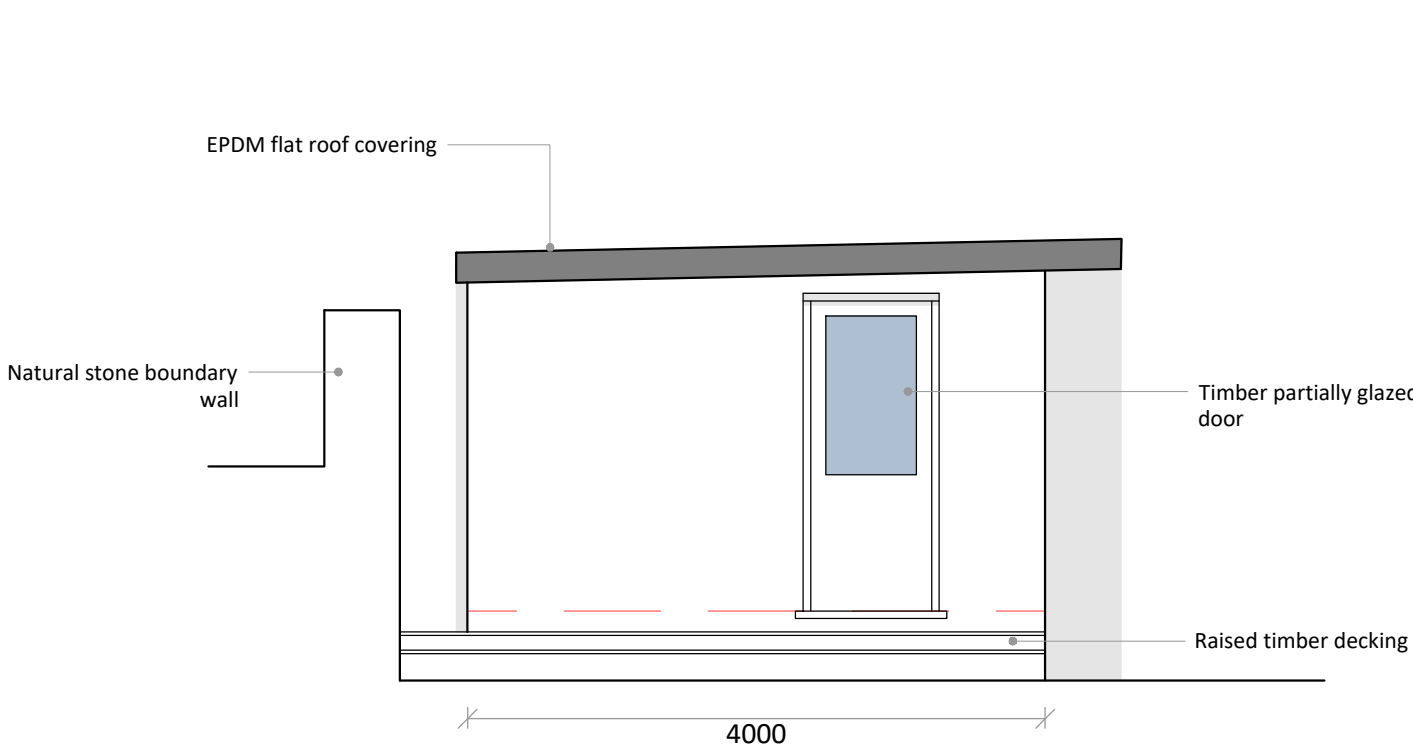

WEST

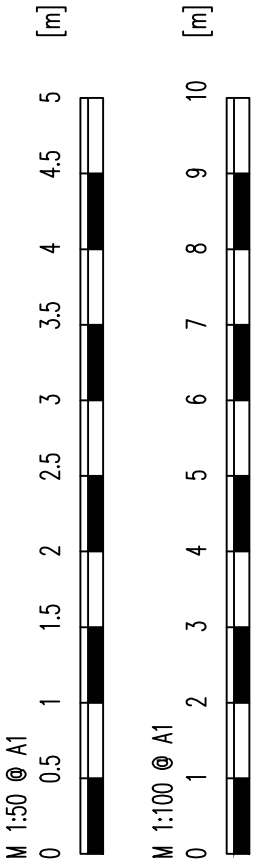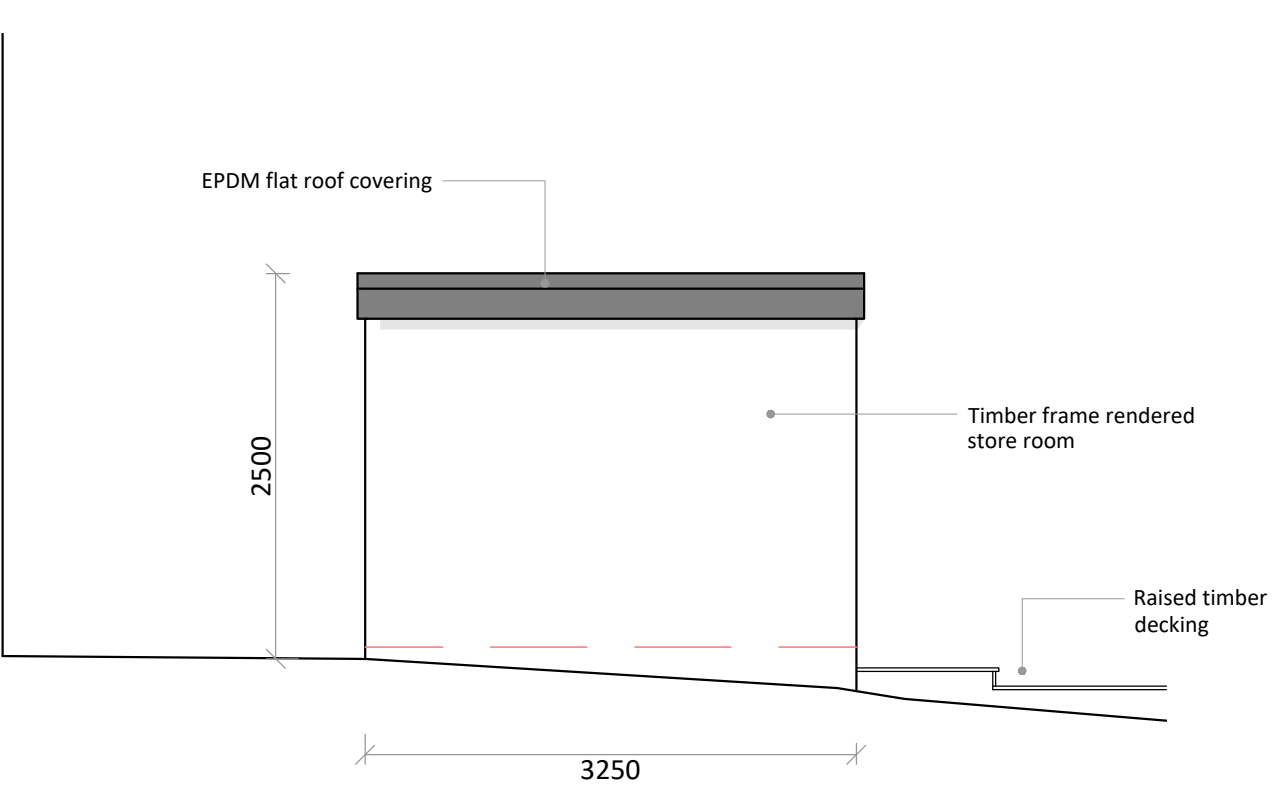

PLANNING DRAWINGS - ELEVATIONS

Deacons Bank
9 Market Street
Chapel en le Frith
High Peak
SK23 0HL

Enlarge the Planning Unit of the Existing
Restaurant set within a Listed Building to
Include Land to the Rear.
Landscaping Works including Steps, Raised
Decking, Patio & Detached Store Room

Revision	Date
Drawing Ref DB/PL/02	Date 7th September 2023

PLANS ARE TO BE READ IN CONJUNCTION WITH STRUCTURAL ENGINEERS DETAILS. IT IS THE RESPONSIBILITY OF THE CONTRACTOR TO CHECK ALL MEASUREMENTS ON SITE PRIOR TO WORK COMMENCING. IT IS THE RESPONSIBILITY OF THE OWNER TO ENSURE ALL ASPECTS OF THE PARTY WALL ETC ACT 1996 ARE MET. PLEASE CONTACT PLAN DRAWER IF ANY ON SITE AMENDMENTS ARE TO BE MADE.

18 Eccles Road
Chapel en le Frith
High Peak
SK23 9RG
07912 845 210
info@plansanddesign.co.uk