


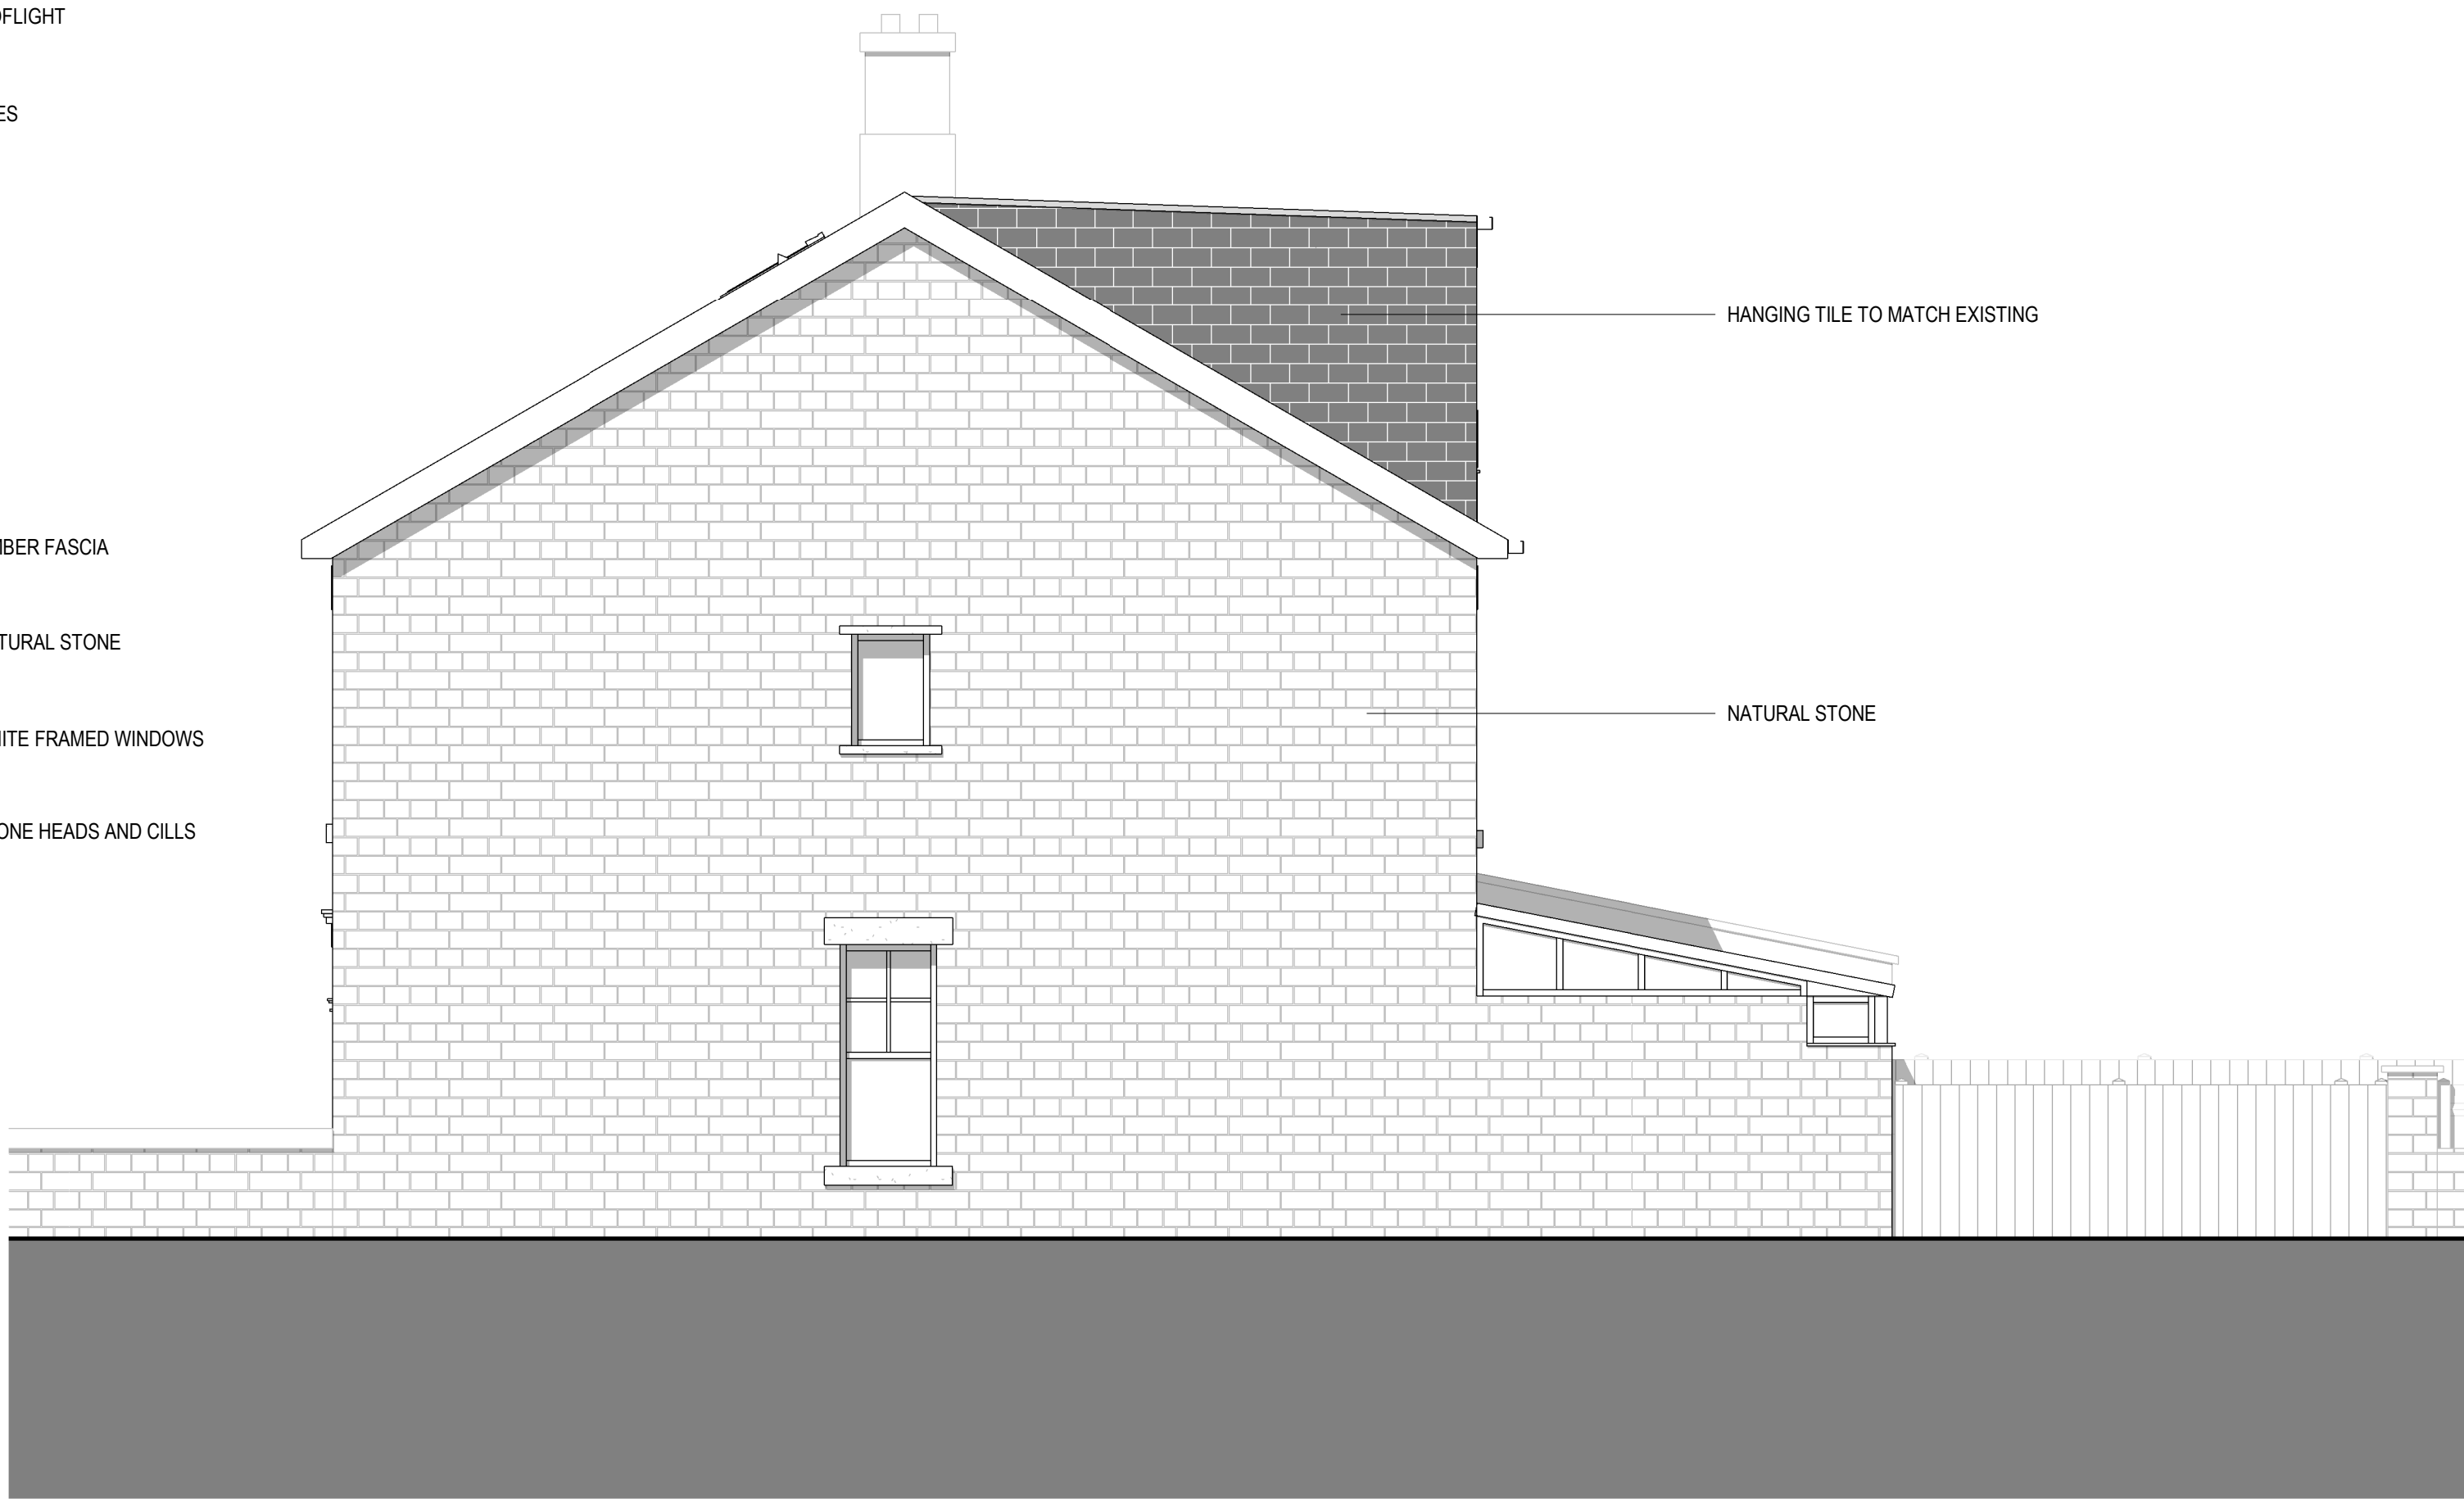

01 PROPOSED ELEVATIONS - SOUTH-EAST

1 : 50



02 PORPOSED ELEVATIONS - NORTH-EAST

1 : 50




03 PROPOSED ELEVATIONS - NORTH-WEST

1 : 50



04 PROPOSED ELEVATIONS - SOUTH-WEST

1 : 50

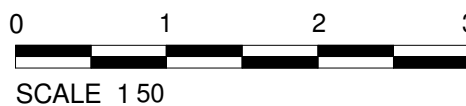

The contractor must verify all dimensions on site before commencing any work or fabrication drawings. If this drawing exceeds the quantities taken in any way GTA North are to be informed before the work is initiated. Drawings are based on Ordnance Survey and / or existing record drawings - design and drawing content is subject to detailed Site Survey, Structural Survey, Site Investigations, Planning and Statutory Requirements and Approvals. Authorised reproduction from Ordnance Survey Map with Permission of the Controller of Her Majesty's Stationary Office. Crown Copyright reserved. GTA North Limited Copyright. Guy Taylor Associates s a trading name of GTA North Limited.

Drawing Notes:

Rev:	Description:	Revised By:	Issue Date:
P01	PLANNING ISSUE	CR	13.06.23
P02	PLANNING ISSUE	CR	21.06.23
P03	PLANNING ISSUE	CR	27.06.23
P04	PLANNING ISSUE	CR	18.12.23

Project:
10 FAUVEL ROAD

Drawing Title:
PROPOSED ELEVATIONS

Scale: 1 : 50@A1 Original Issue Date:
Original Drawn By: AM Original Checked by: CR

Drawing Number: 23-0010-20-101 Revision: P04

Reason For Issue:
PLANNING APPLICATION