


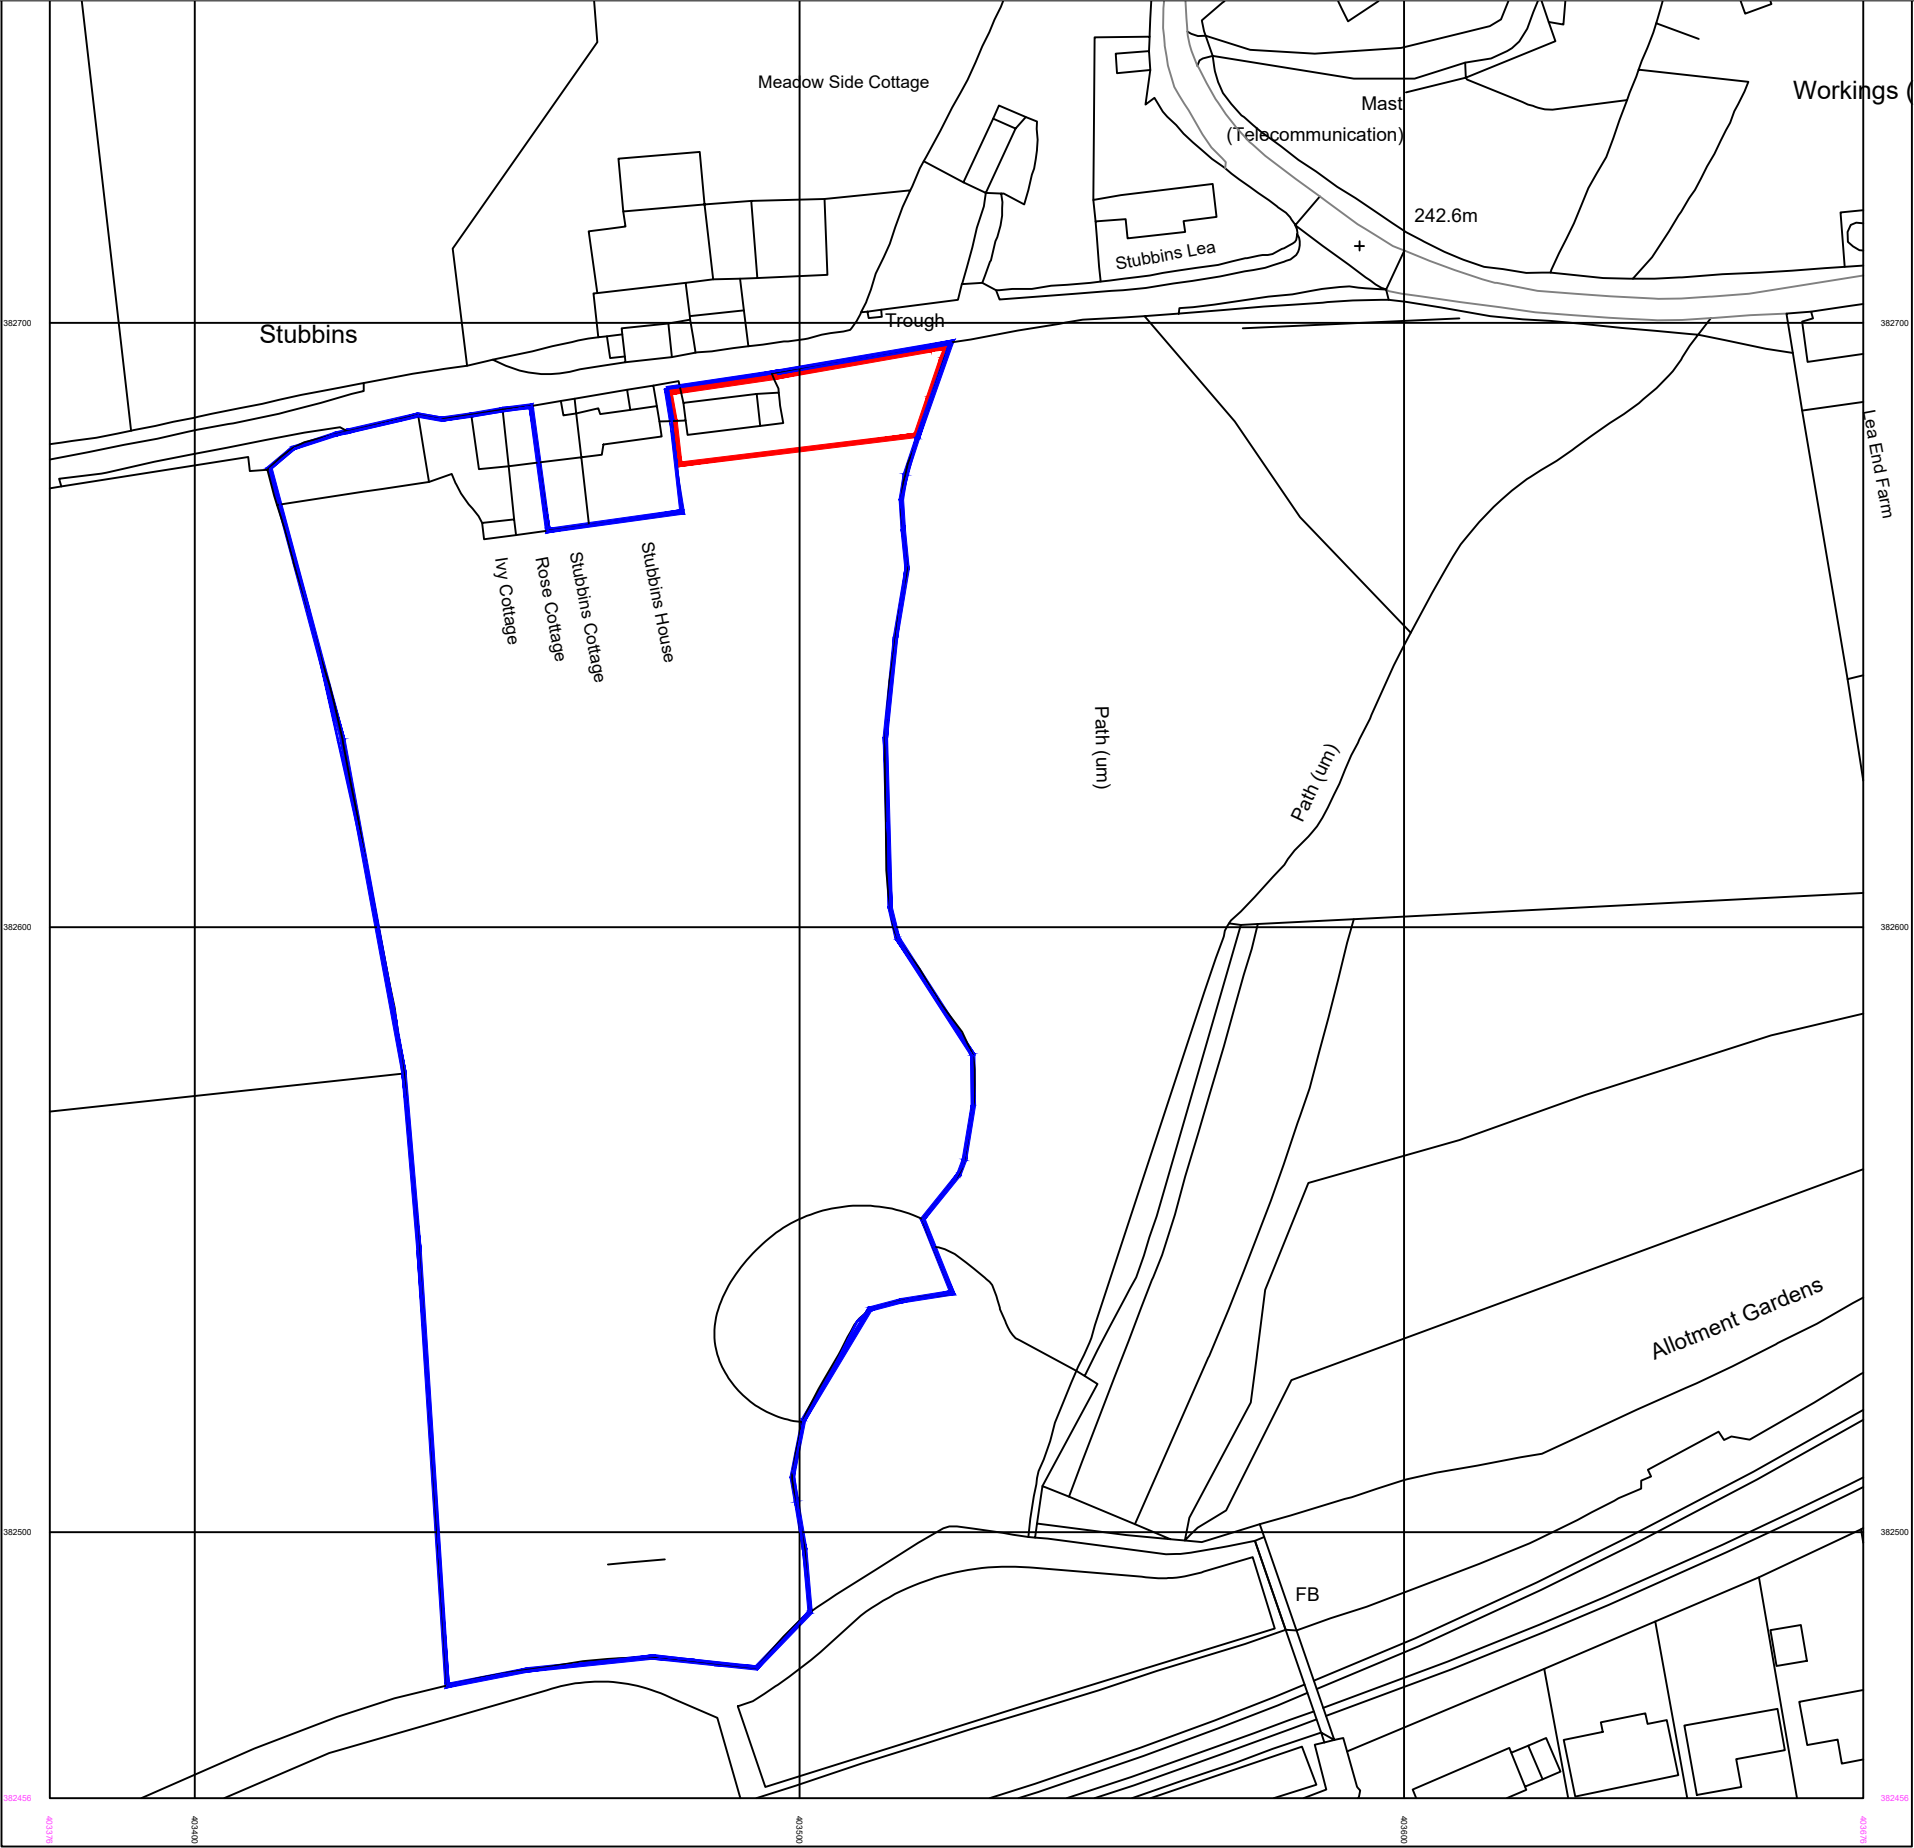

Serial number: 183146
© Crown copyright and database right 2020
Ordnance Survey licence 100048957
Reproduction in whole or in part is prohibited
without the prior permission of Ordnance Survey



NOTES

REVISIONS

PROJECT: COTTAGE CONVERSION OFF
STUBBINS LANE , CHINLEY

CLIENT: LUIGI RAIMO

SCALE: 1:1250 ON A3 PAPER

REFERENCE NO: LOCATION MAP

BARRY CULLEN

email: barrycullen_bc@yahoo.co.uk

mob: 07851262695

