
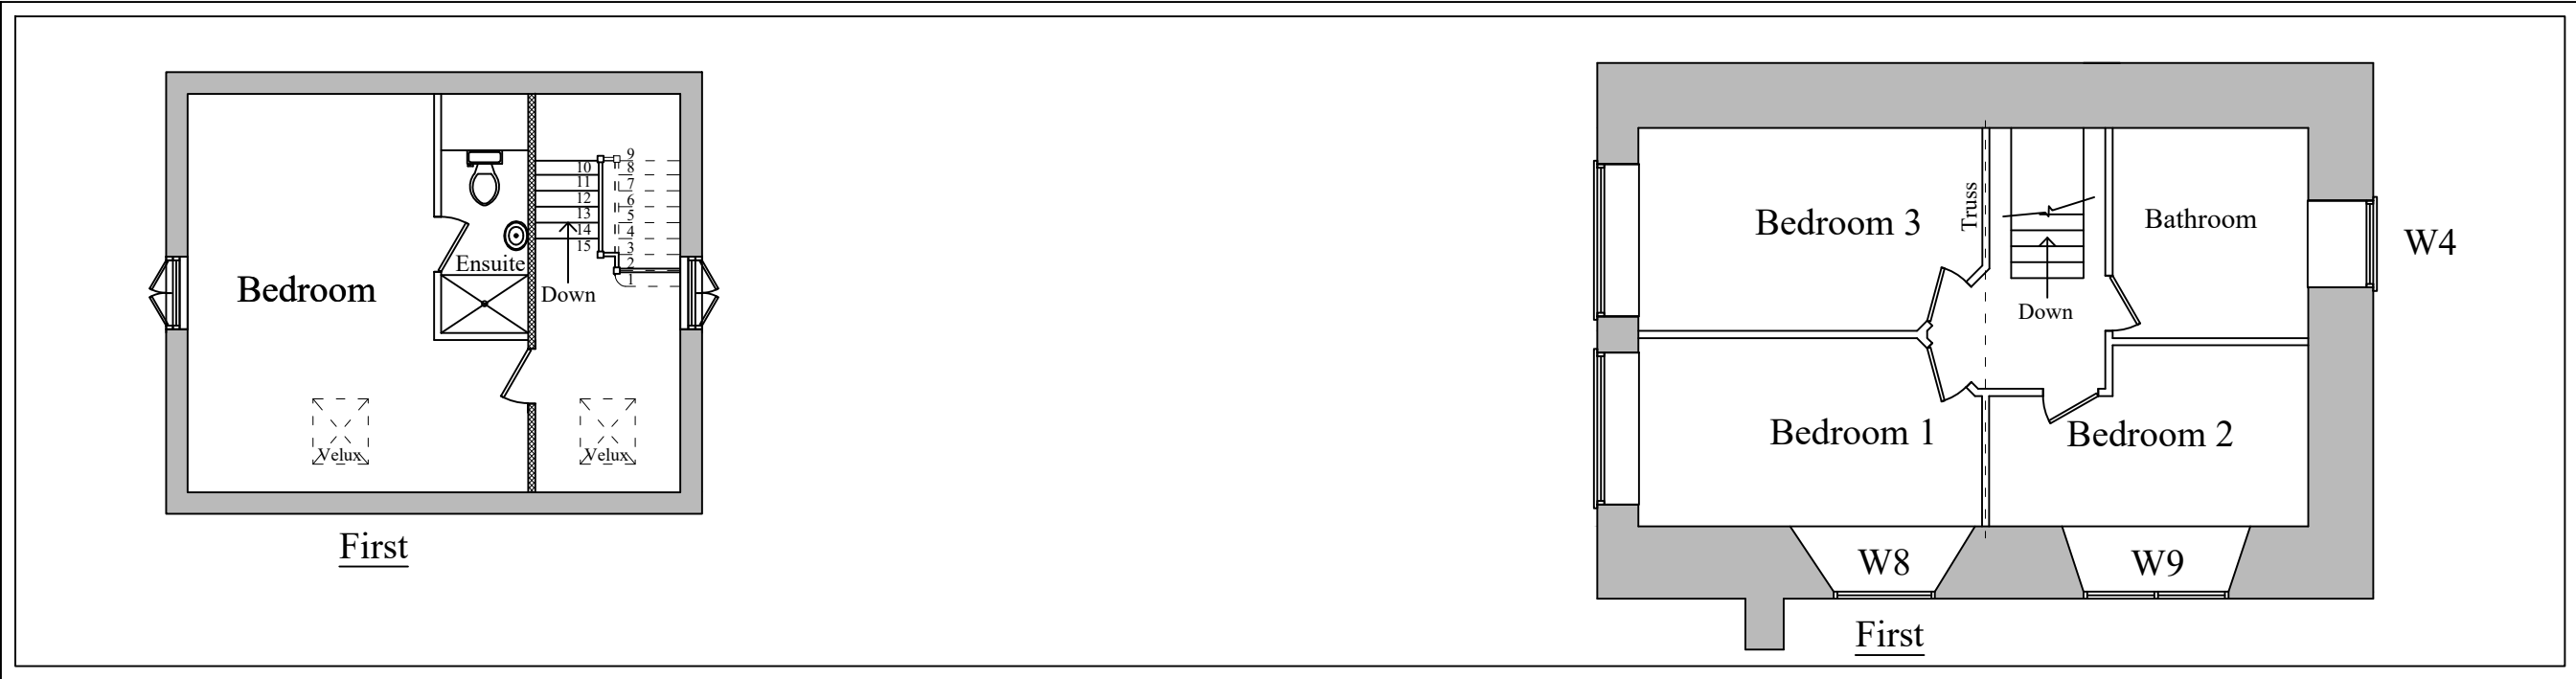
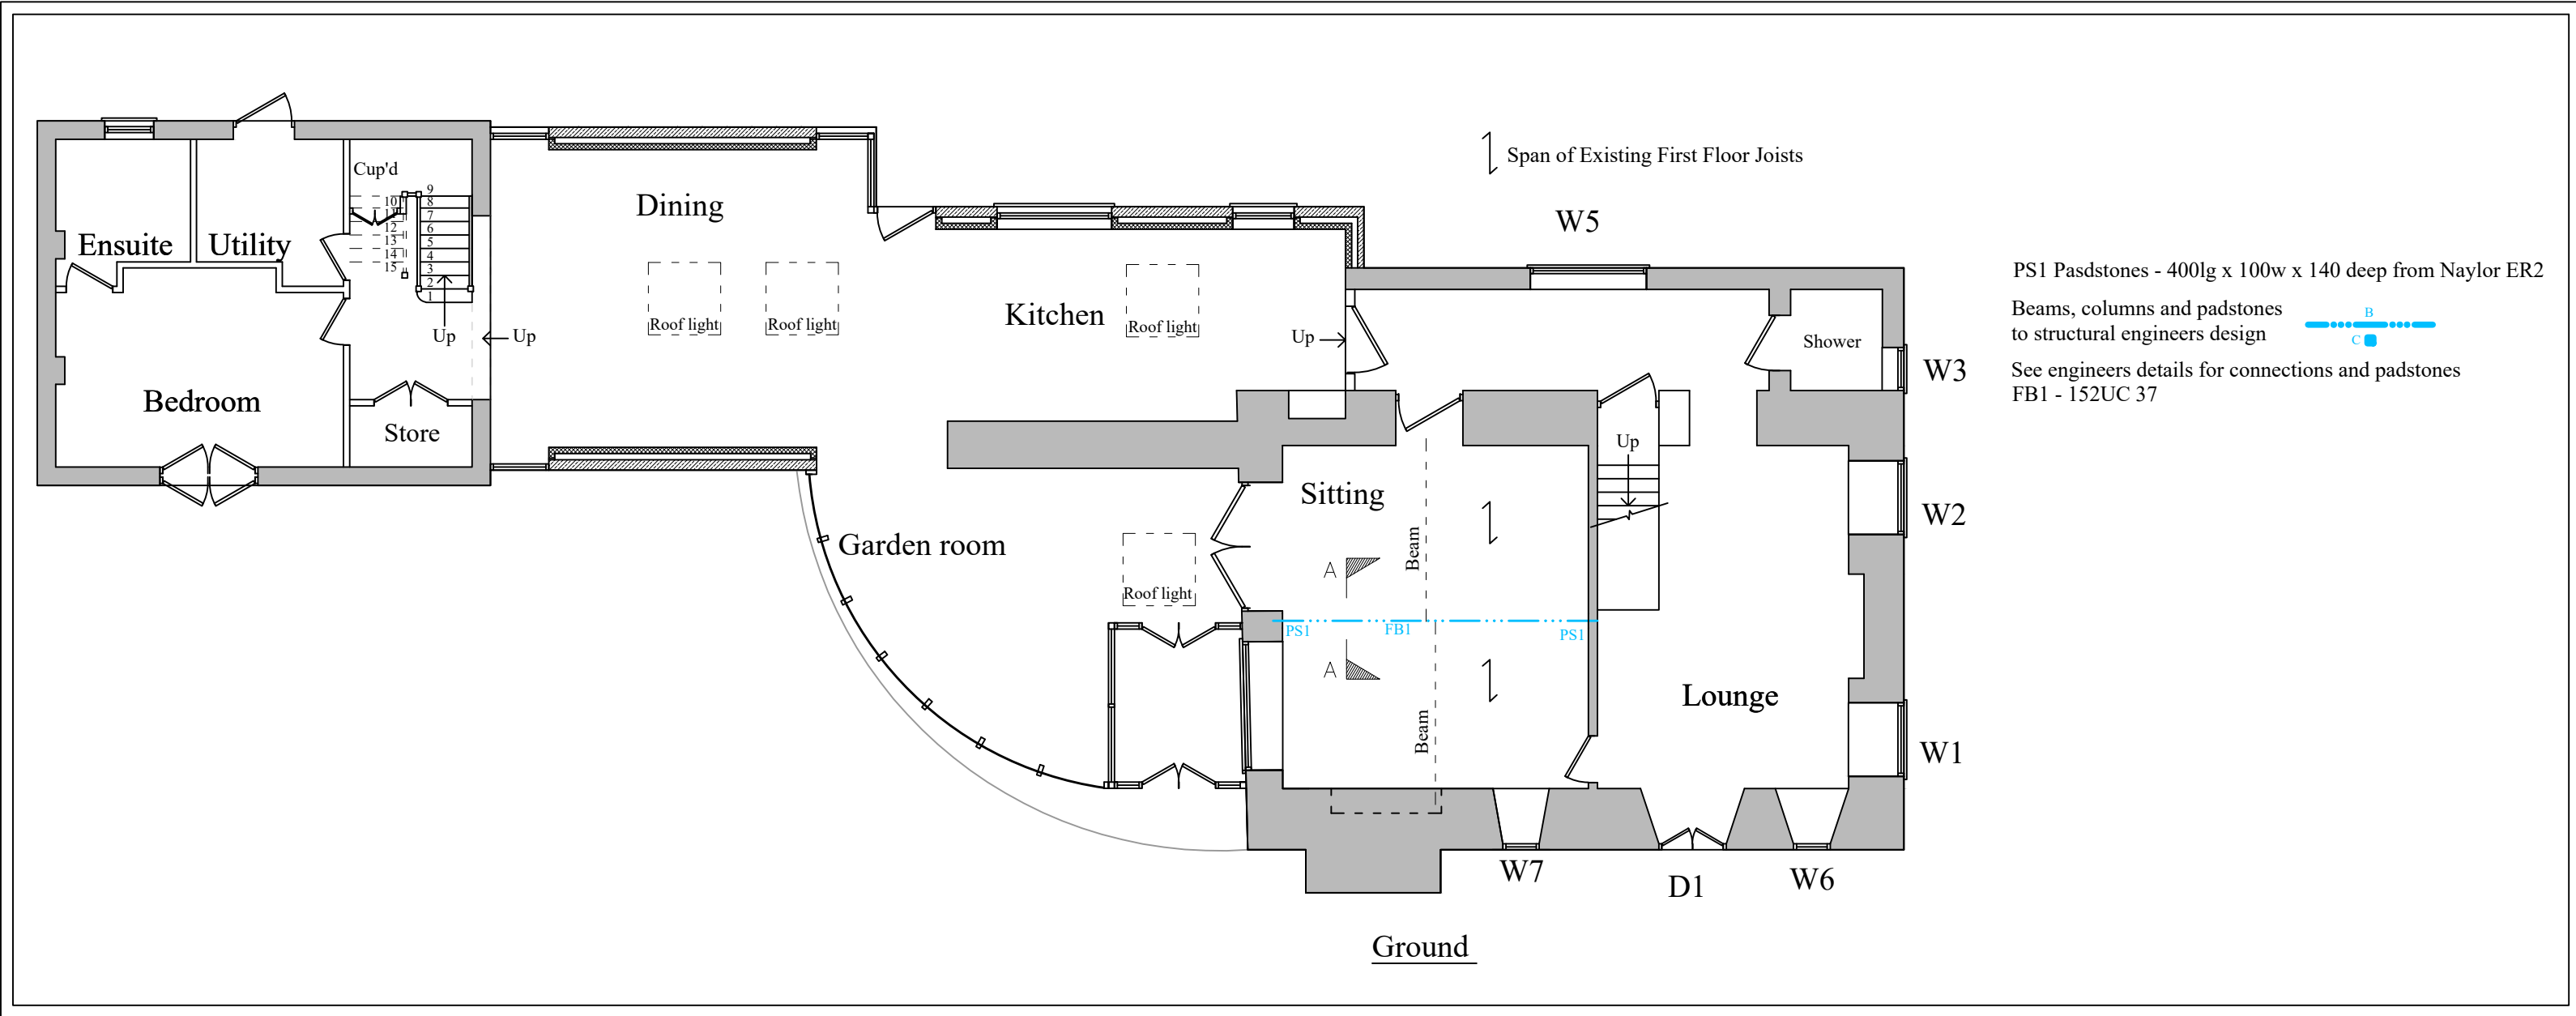
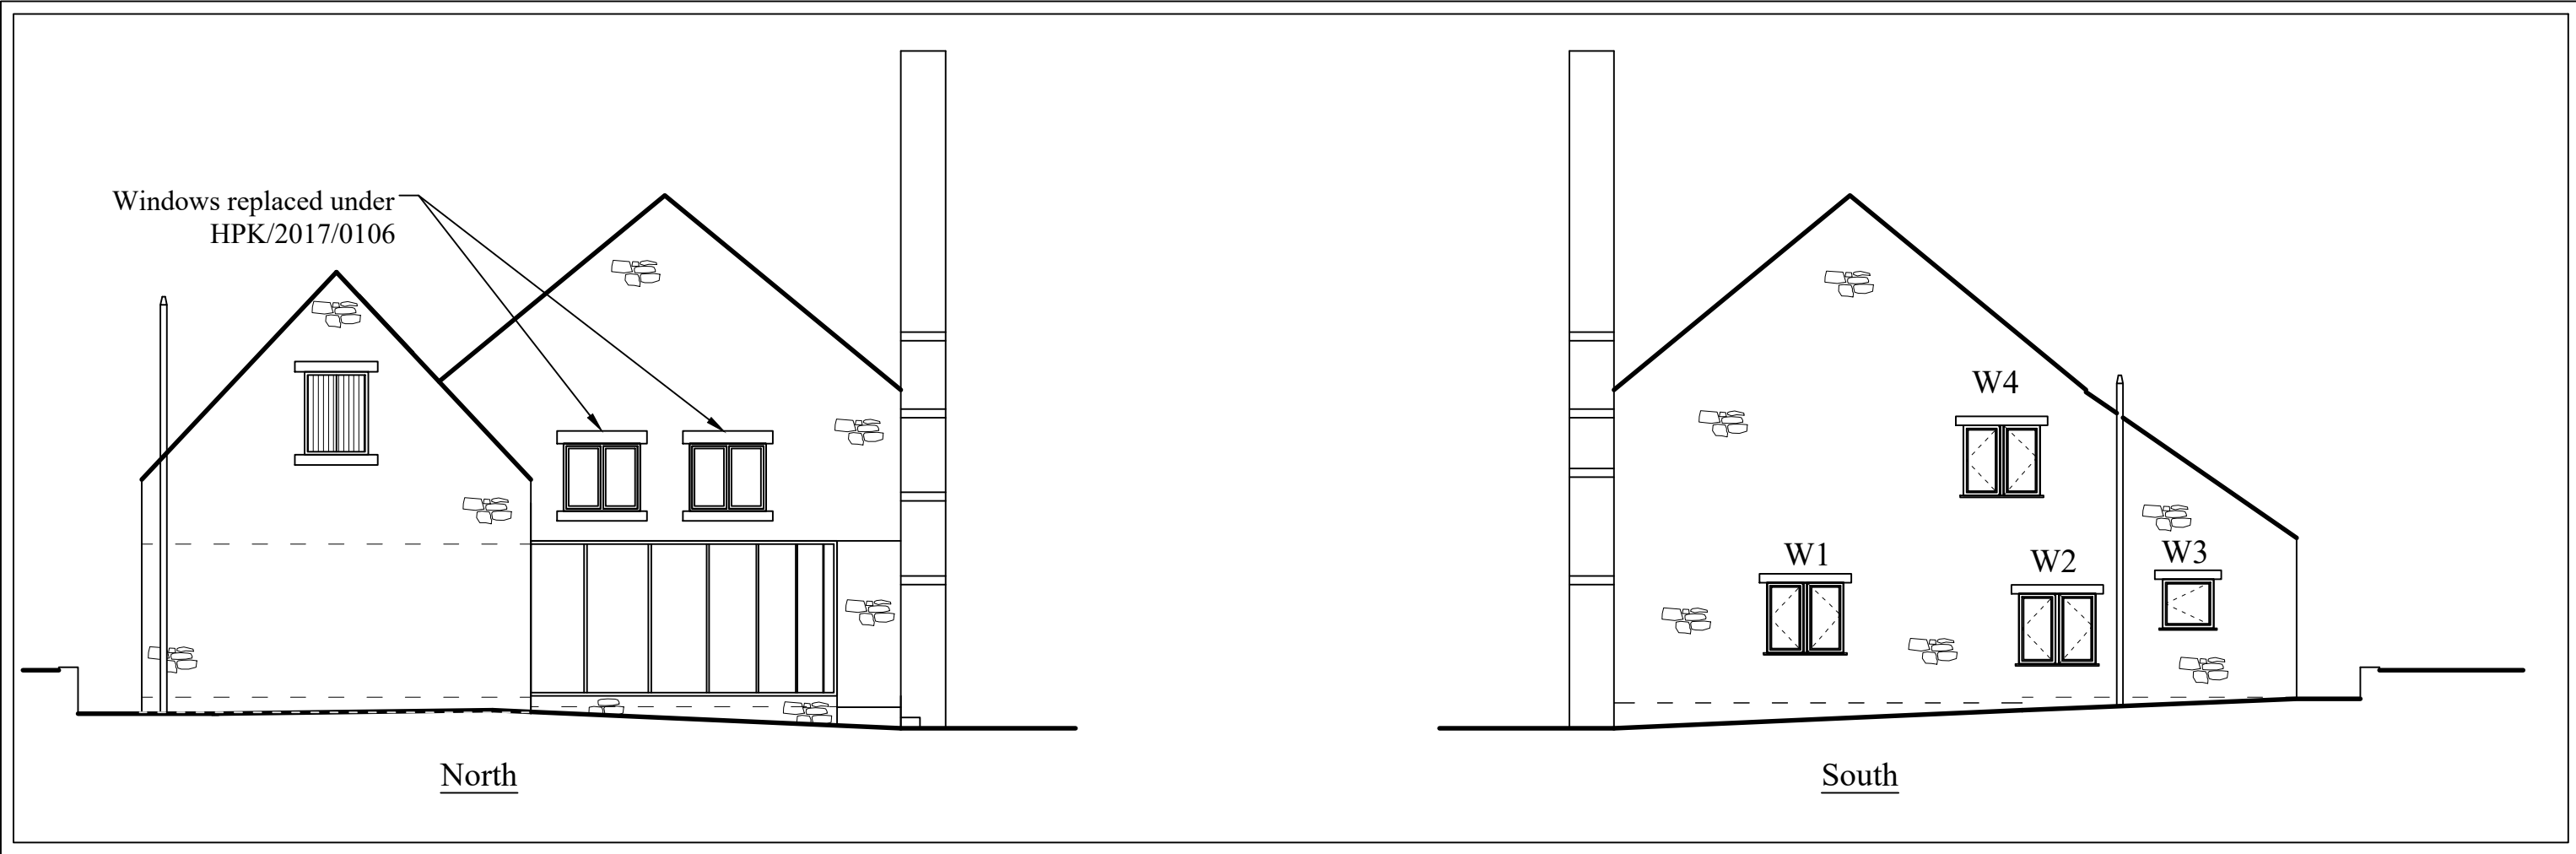


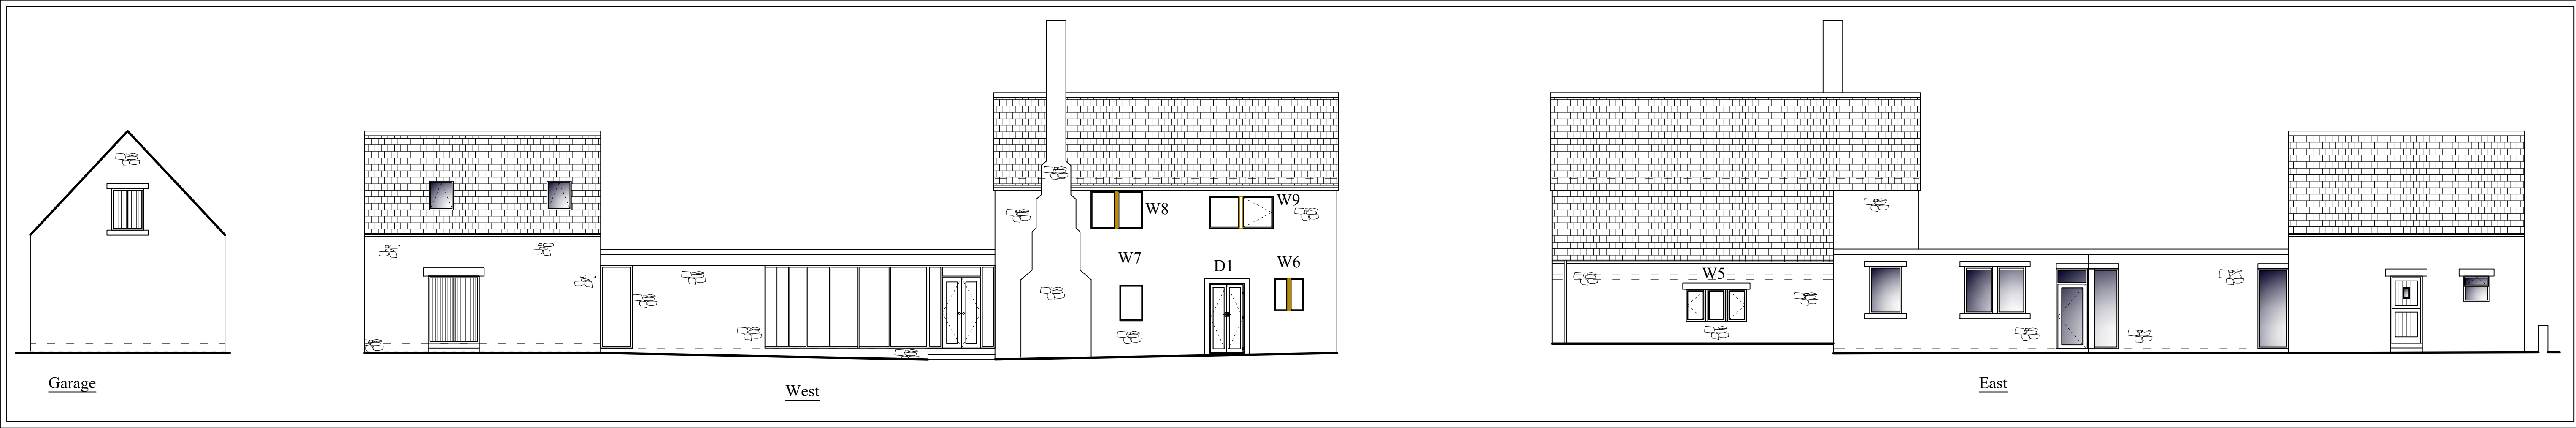

Planning

This drawing is the Copyright of SJ Design Limited.
All dimensions shall be rounded up only.
All research and workmanship are to be in accordance with prevailing British Standards, Code of Practice, Building Regulations, manufacturers and installation recommendations and all to the complete satisfaction of SJ Design Limited.

SJ
DESIGN LTD

Building Design & Surveying Consultants
The Annexe, Maynestone Road, Chisley
High Peak SK23 4AJ
Tel: 01663 742903 Fax: 01663 751247
Mobile: 07984 007 087 Email: info@sjdesign.net
www.sjdesign.net

Client: **Simon Potkins**
Job Title: Proposed internal wall removal at Highgate Hall, Hayfield, High Peak, SK22 2JW

Drawing Title: **Plans as Proposed**

Scale: 1:100; @A1 or as marked
Date: November 2023 Drawn by: SJ

Drawing No.: 201 Rev.: -