



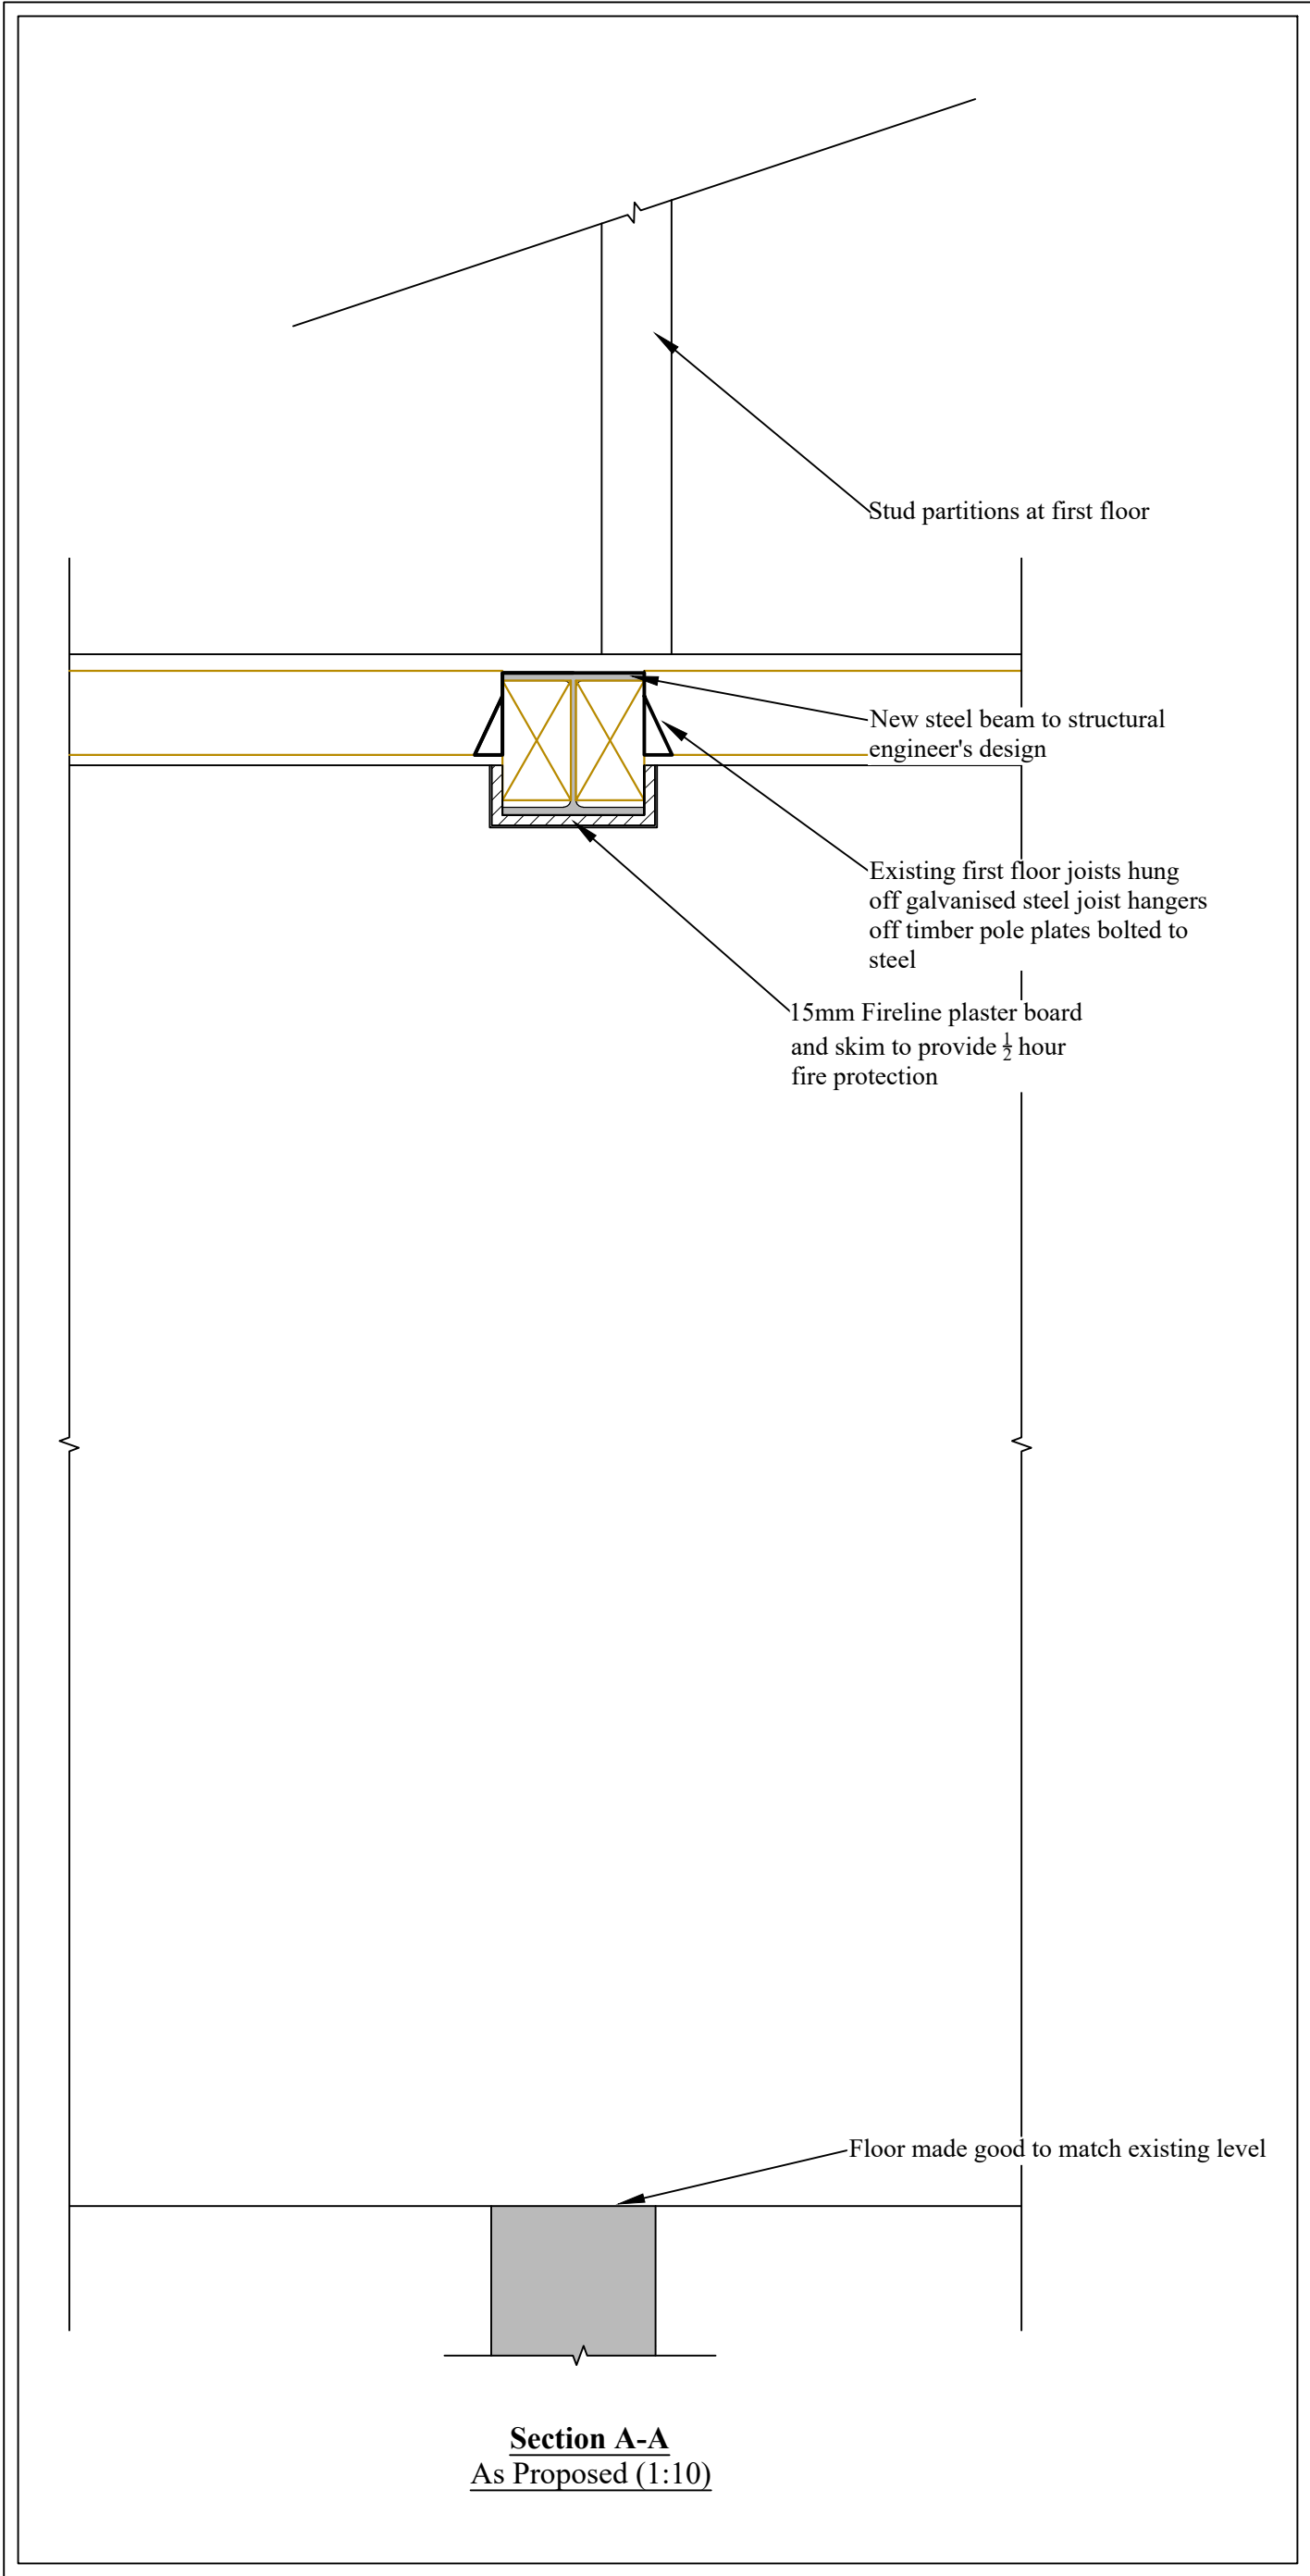

Planning

This drawing is the Copyright of SJ Design Limited.
All dimensions must be checked on site.
All materials and workmanship are to be in accordance with prevailing British Standards, Codes of Practice, Building Regulations, manufacturers and federation recommendations and all to the complete satisfaction of SJ Design Limited.

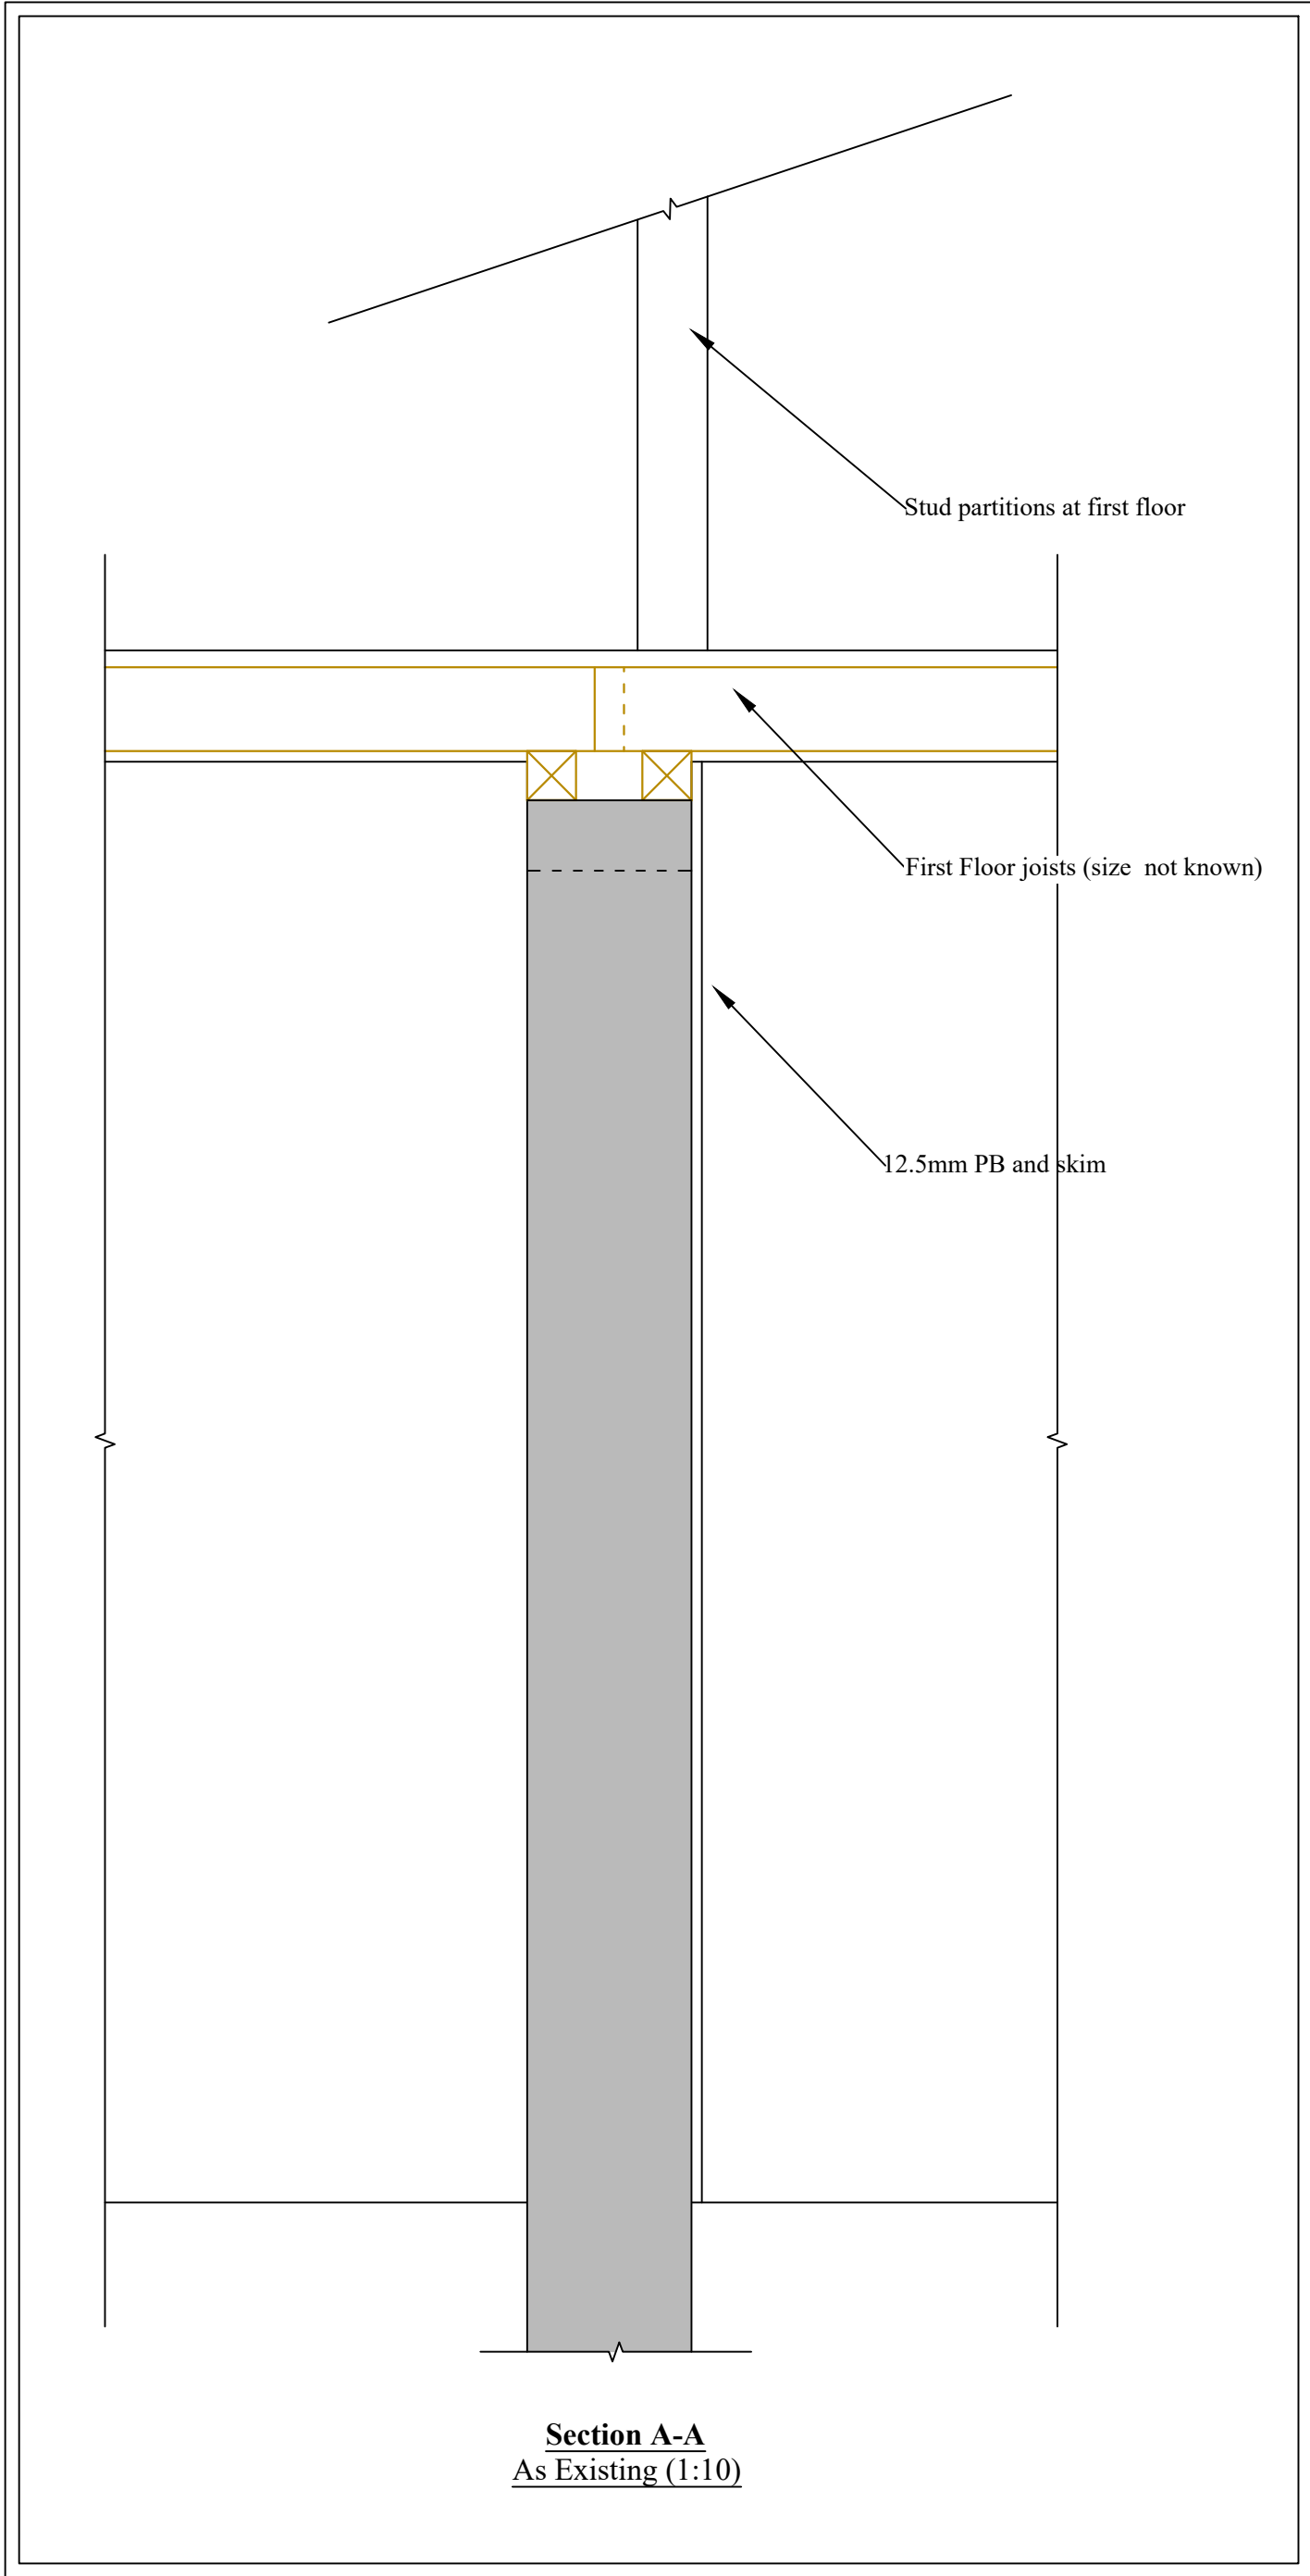

Building Design & Surveying Consultants
The Annexe, Maynestone Road, Chinley
High Peak SK23 6AJ
Tel:01663 742903 Fax:01663 751247
Mobile: 07984 007 087 Email: info@sjdesign.net
www.sjdesign.net

Client
Simon Potkins
Job Title
Proposed internal wall removal at
Highgate Hall
Hayfield
High Peak
SK22 2JW

Drawing Title
**Section A-A as Existing
and Proposed**

Scale
1:10; @A2 or as marked
Date
November 2023
Drawn by
SJ

Drawing No. 202	Rev. -
--------------------	-----------