


WEST ROAD

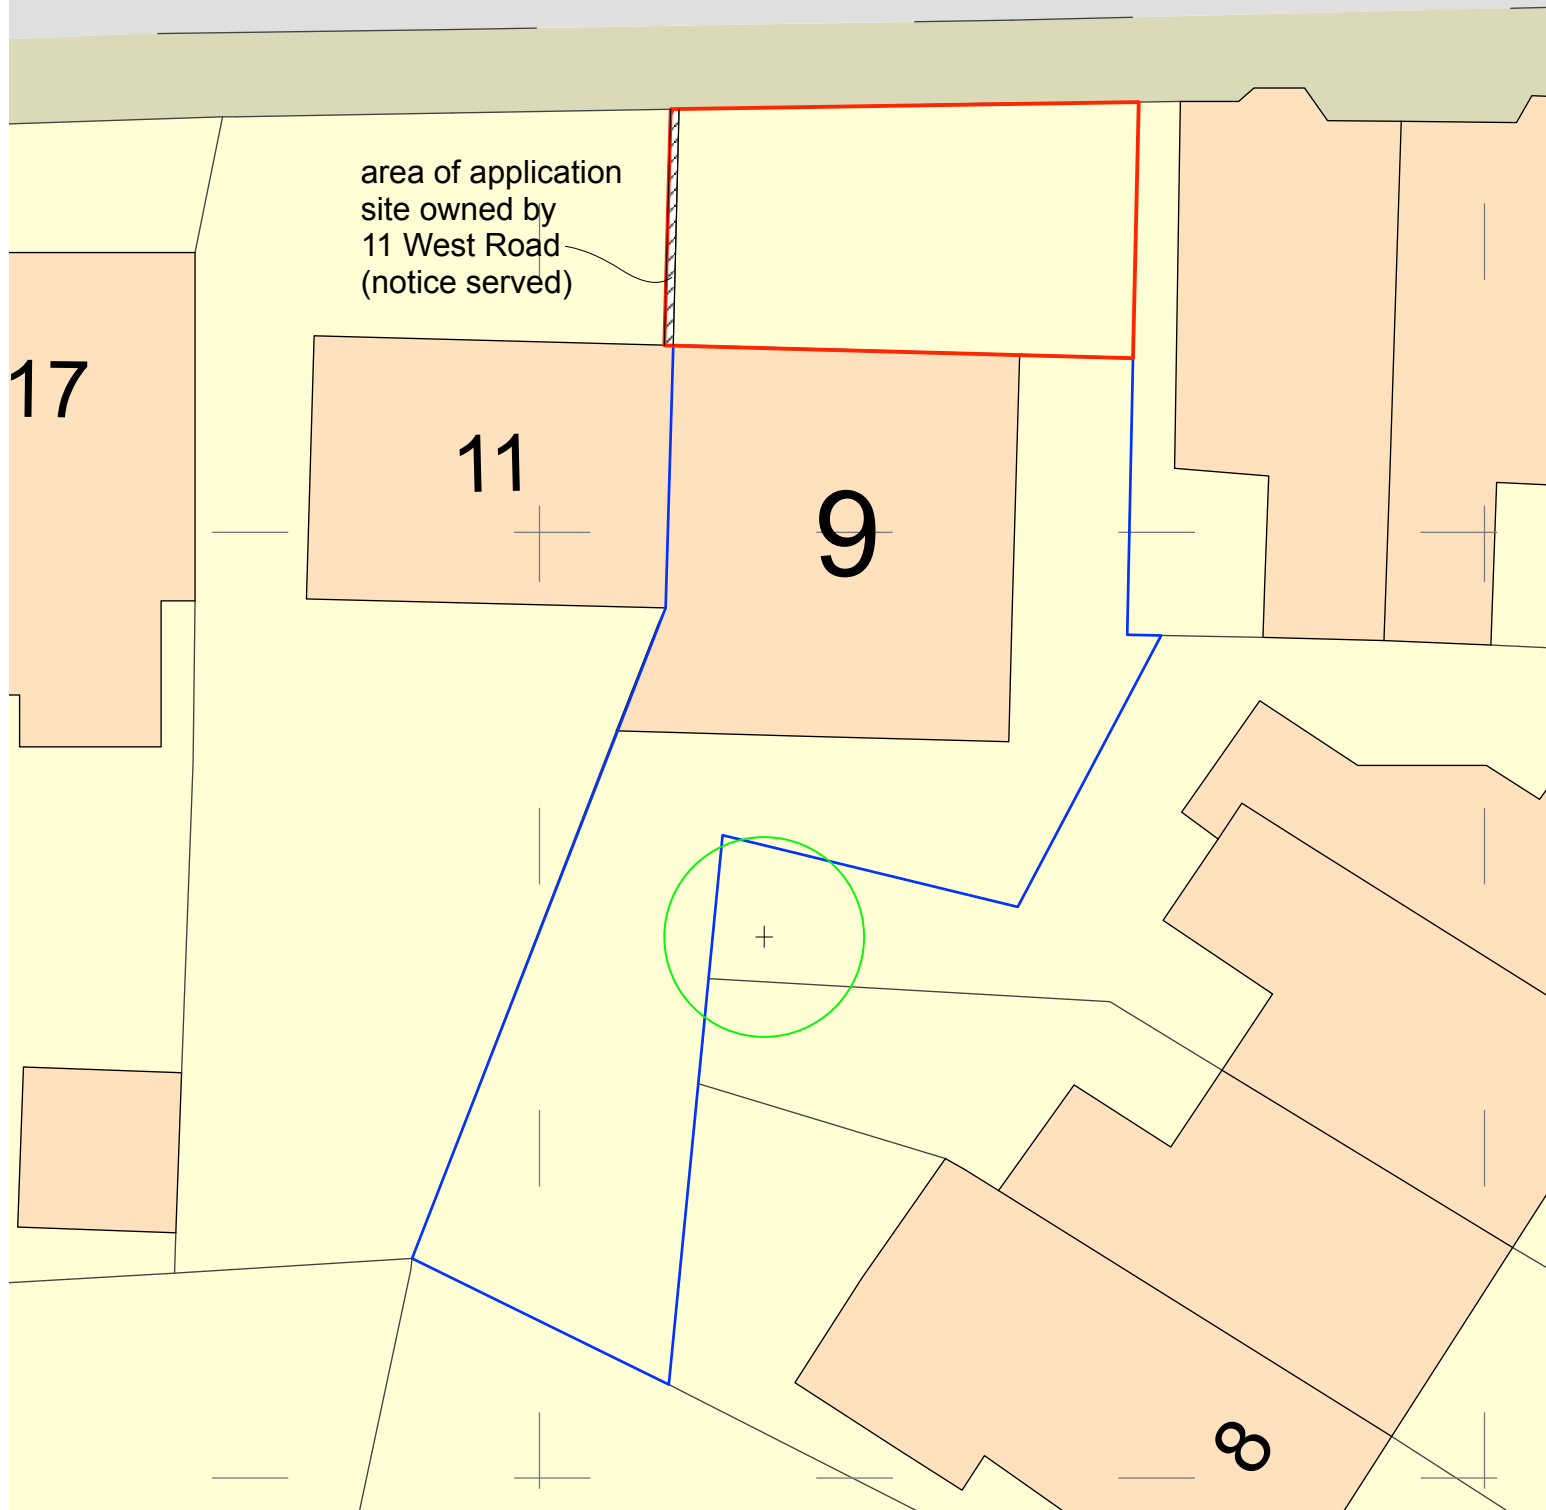

Mattin MacLean Ltd
Chartered Architects



9 West Road, Buxton
Replacement
Boundary Walls
Drwg 2308.02

Site Plan
1:200 at A4