
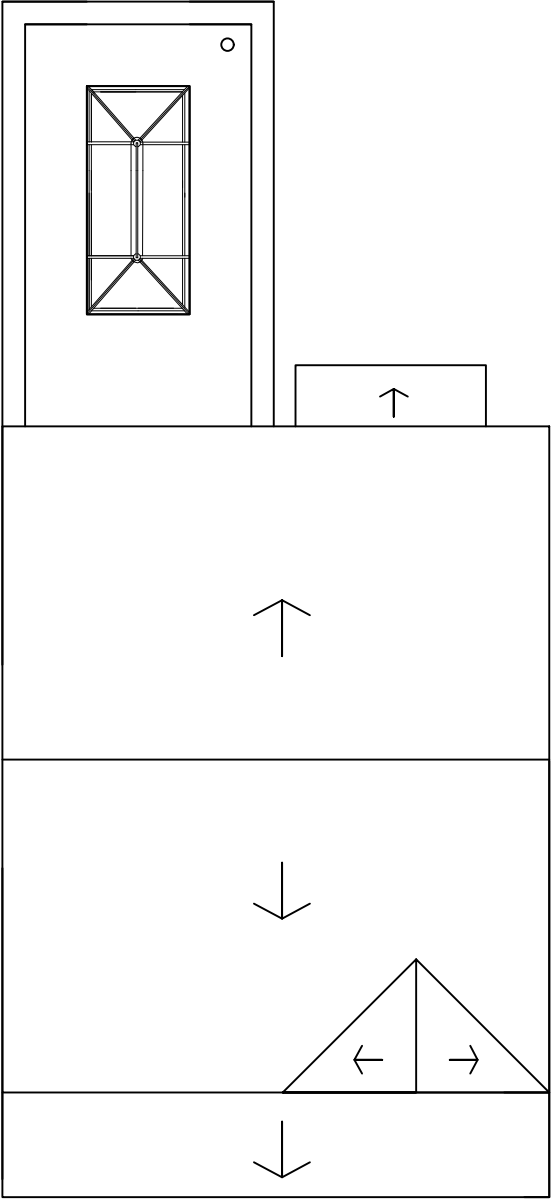
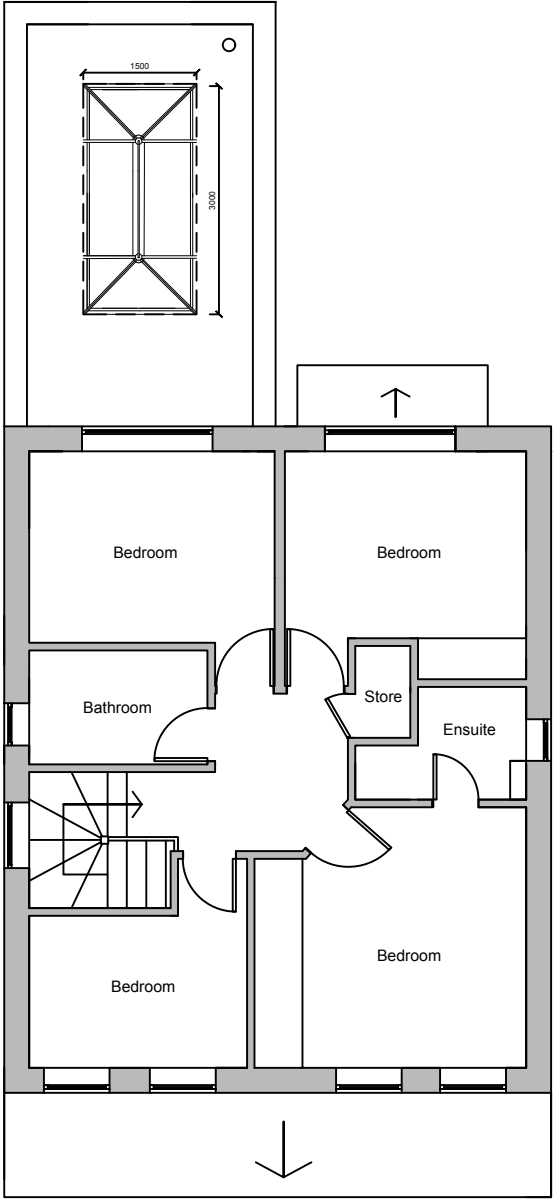


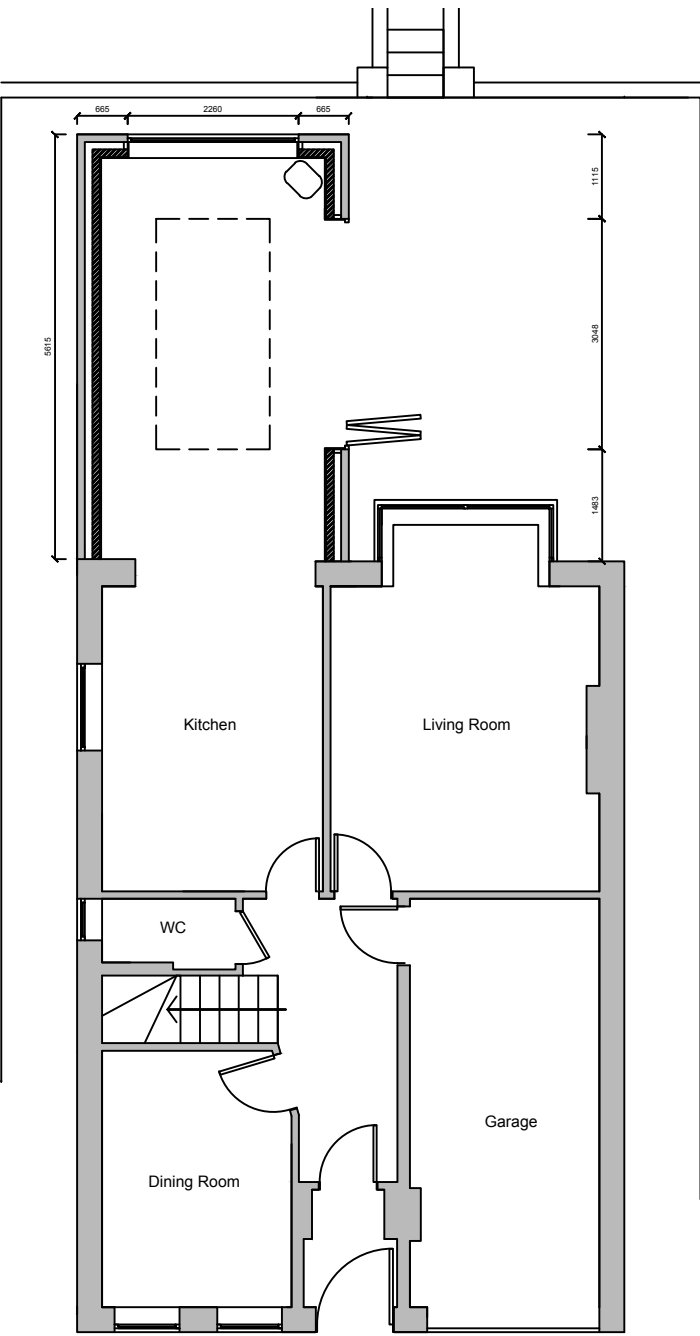

Address:

Mr & Mrs Leak
 30 Tavern Road, Hadfield, Glossop, Derbyshire,
 SK13 2RB

Project:

Proposed single storey rear extension

Title:

Proposed Plans

Scale: 1:100 @ A3	
Drawn: C.K.	Date: December 2023
Project no.: 3252	Drawing no.: 3252-003

PLANMART LIMITED
 9, GEORGE STREET, GLOSSOP,
 DERBYSHIRE SK13 8AY.
 TEL: 01457 863153

