



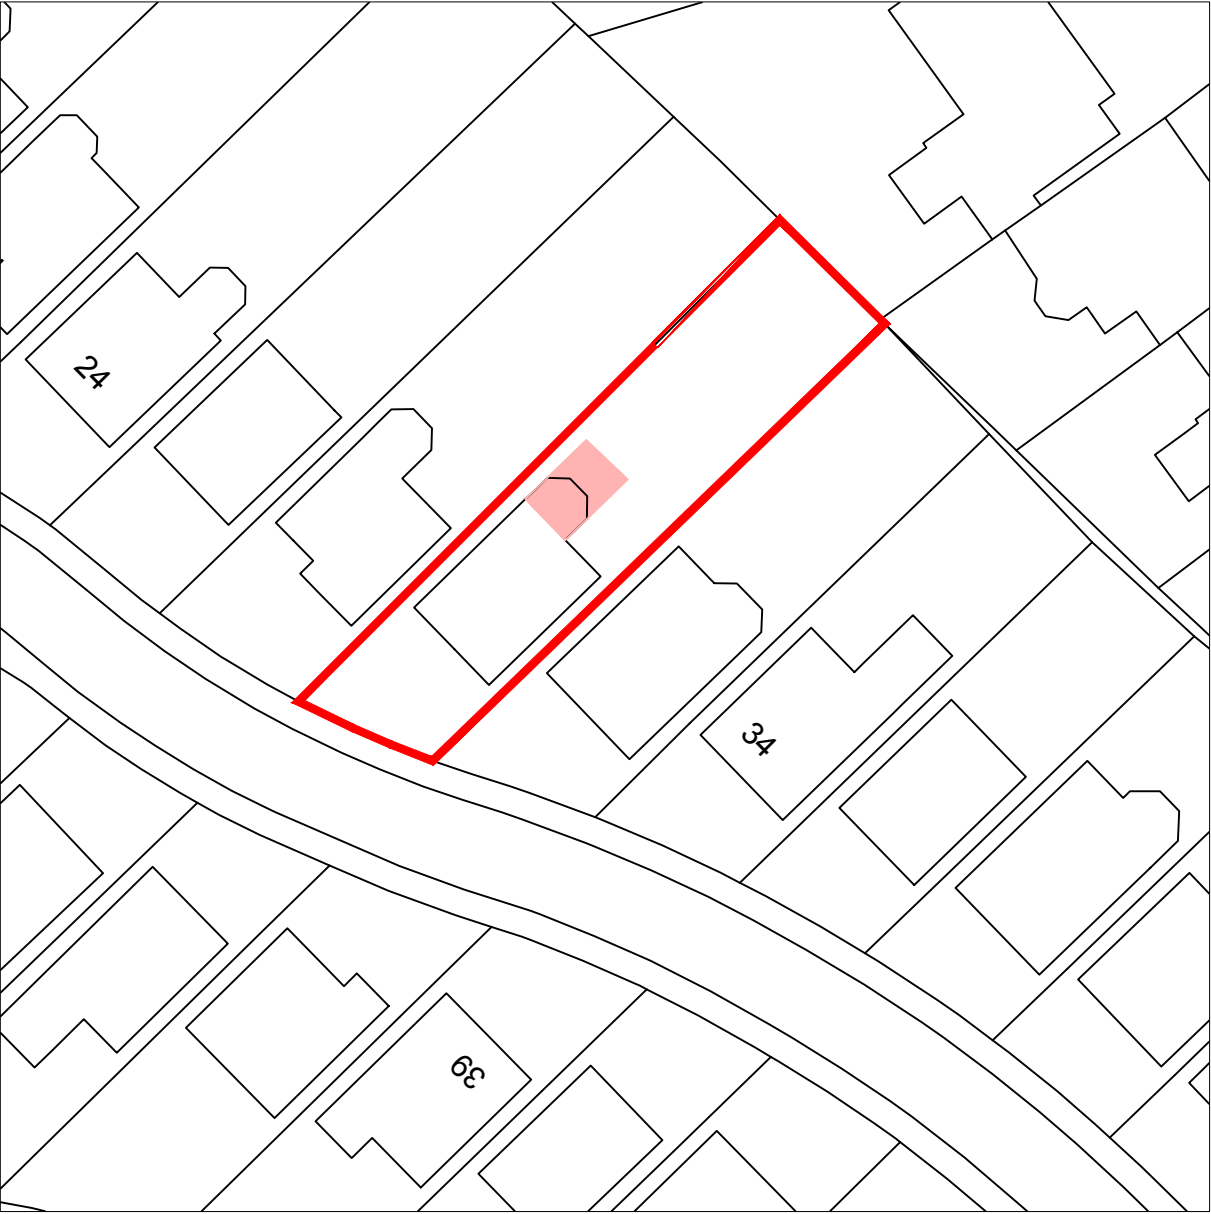

Scale 1:1250

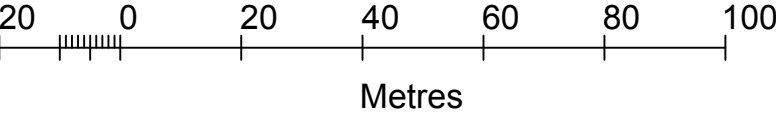

Scale 1:500

-  Red line boundary
-  Area of proposal



Address:

Mr & Mrs Leak
30 Tavern Road, Hadfield, Glossop, Derbyshire,
SK13 2RB

Project:

Proposed single storey rear extension

Title:

Location Plan

Scale: 1:1250 & 1:500 @ A3

Drawn: C.K.	Date: December 2023
----------------	------------------------

Project no.: 3252	Drawing no.: 3252-005
----------------------	--------------------------

PLANMART LIMITED
9, GEORGE STREET, GLOSSOP,
DERBYSHIRE SK13 8AY.
TEL: 01457 863153