


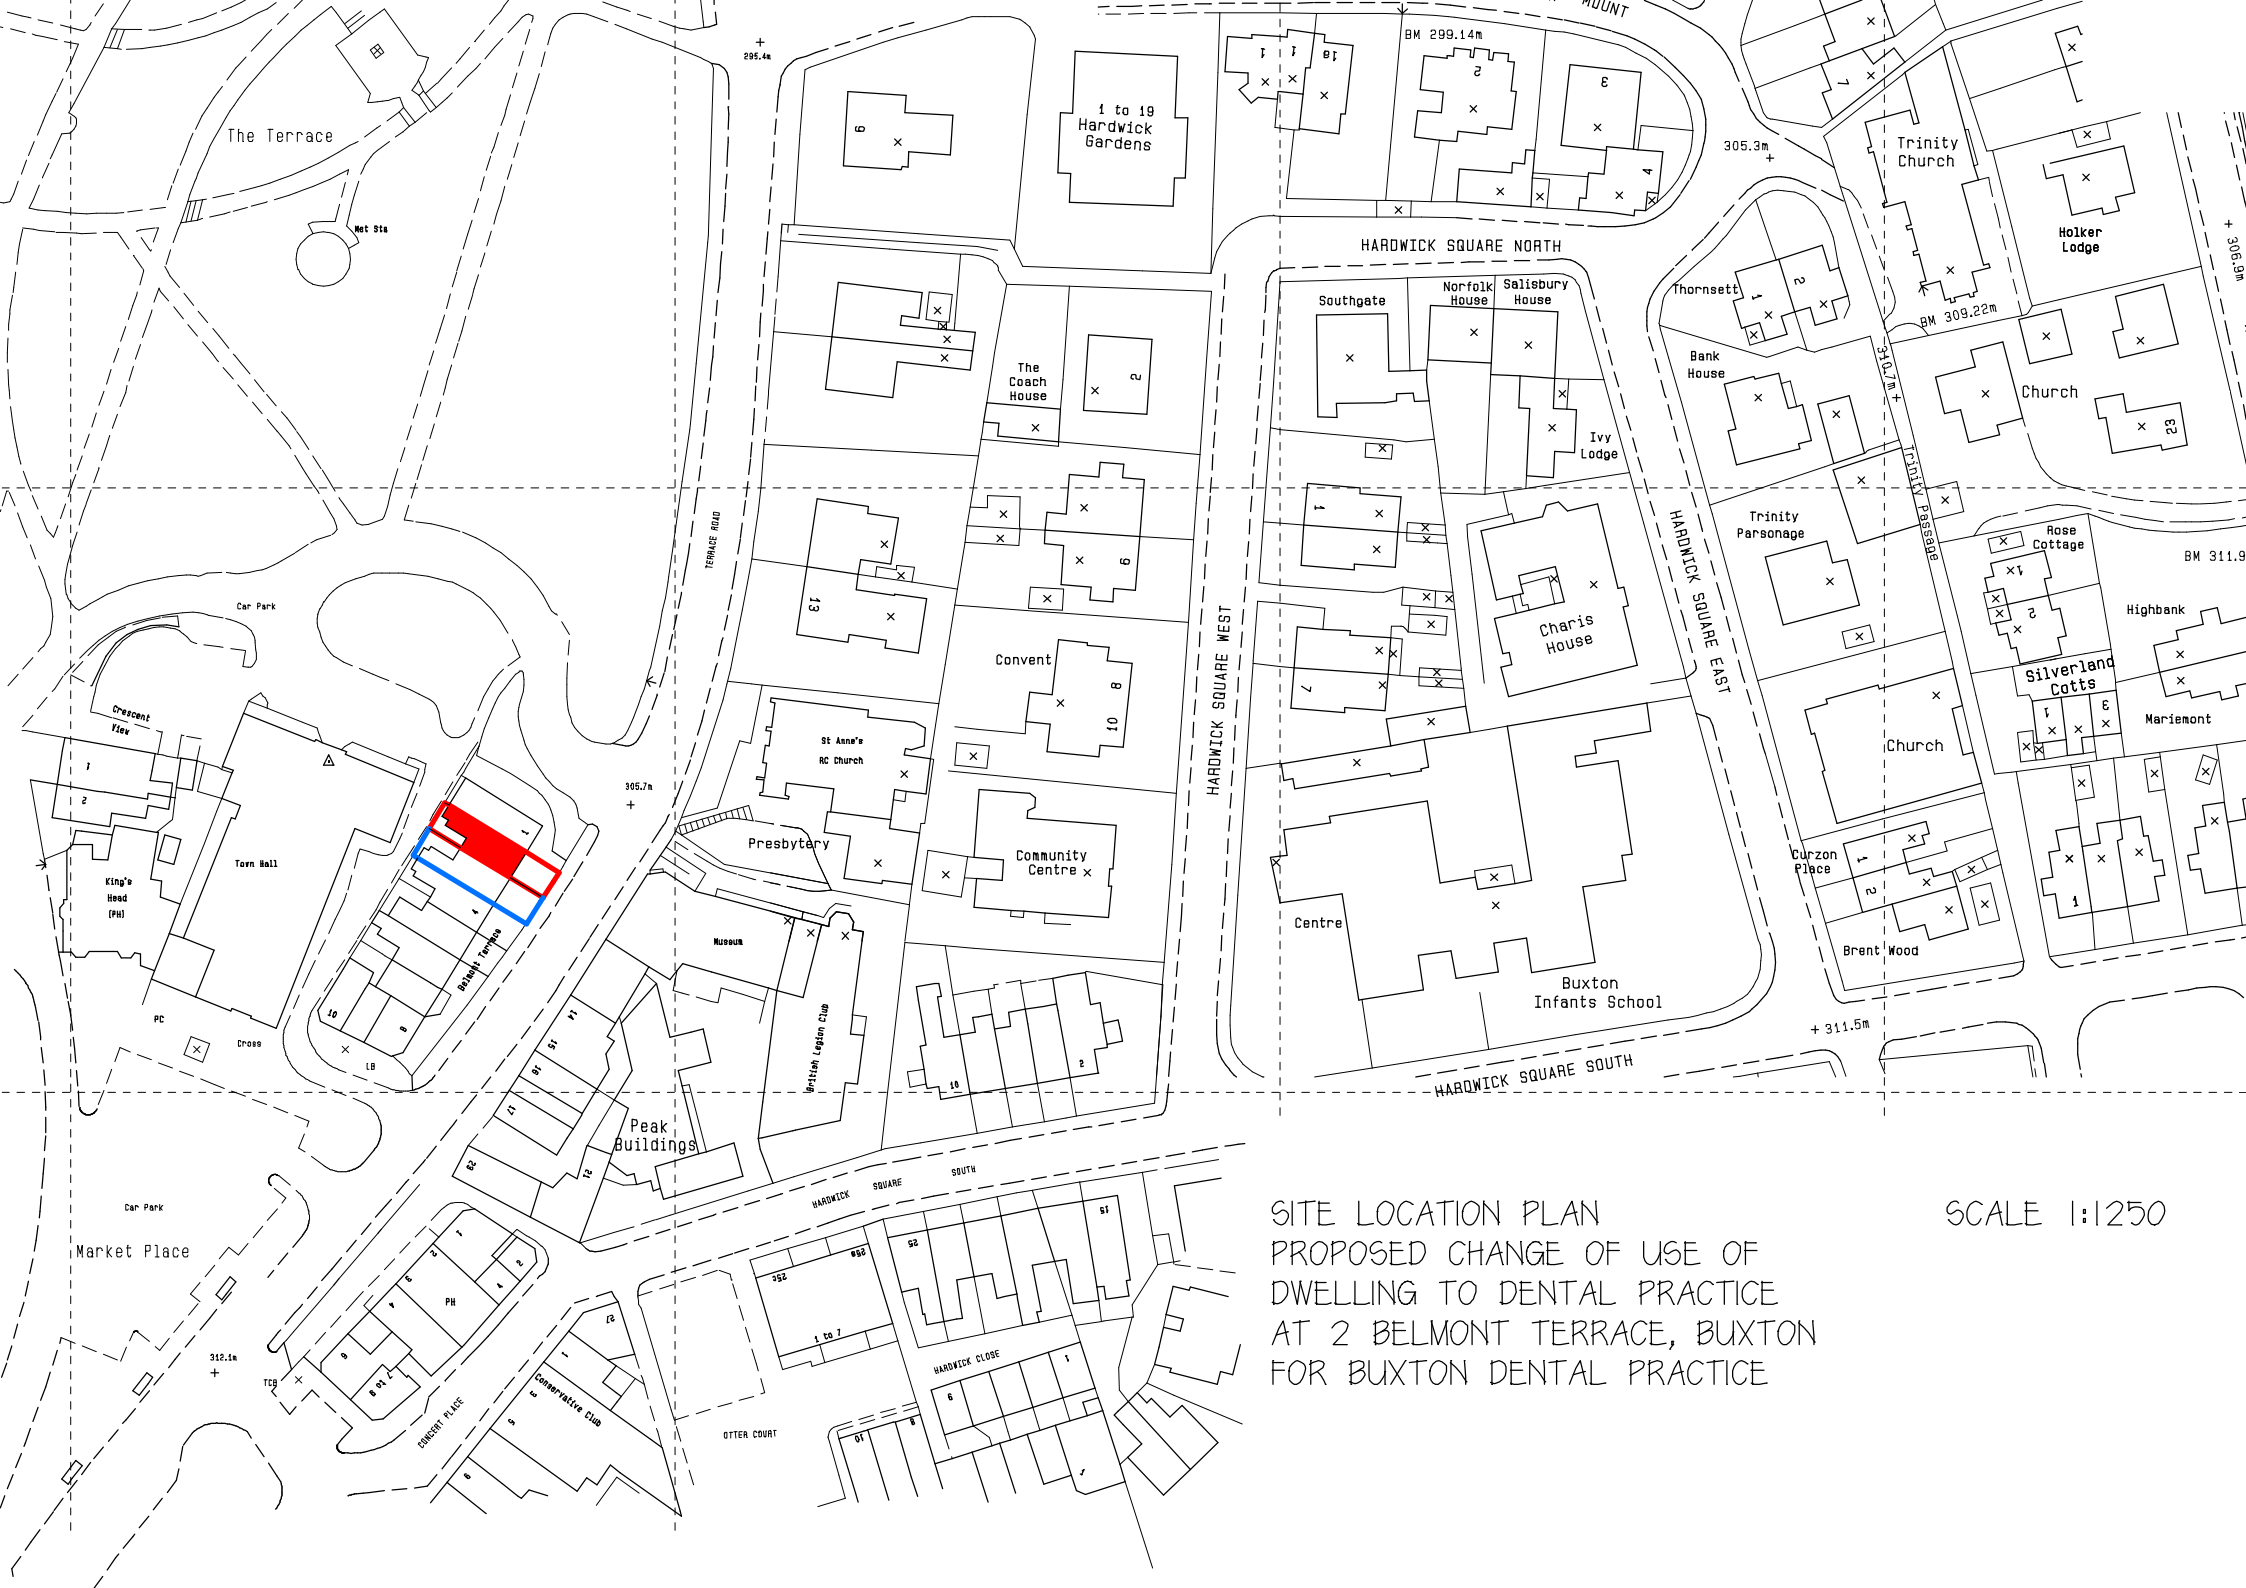

SITE LOCATION PLAN
PROPOSED CHANGE OF USE OF
DWELLING TO DENTAL PRACTICE
AT 2 BELMONT TERRACE, BUXTON
FOR BUXTON DENTAL PRACTICE

SCALE 1:1250