


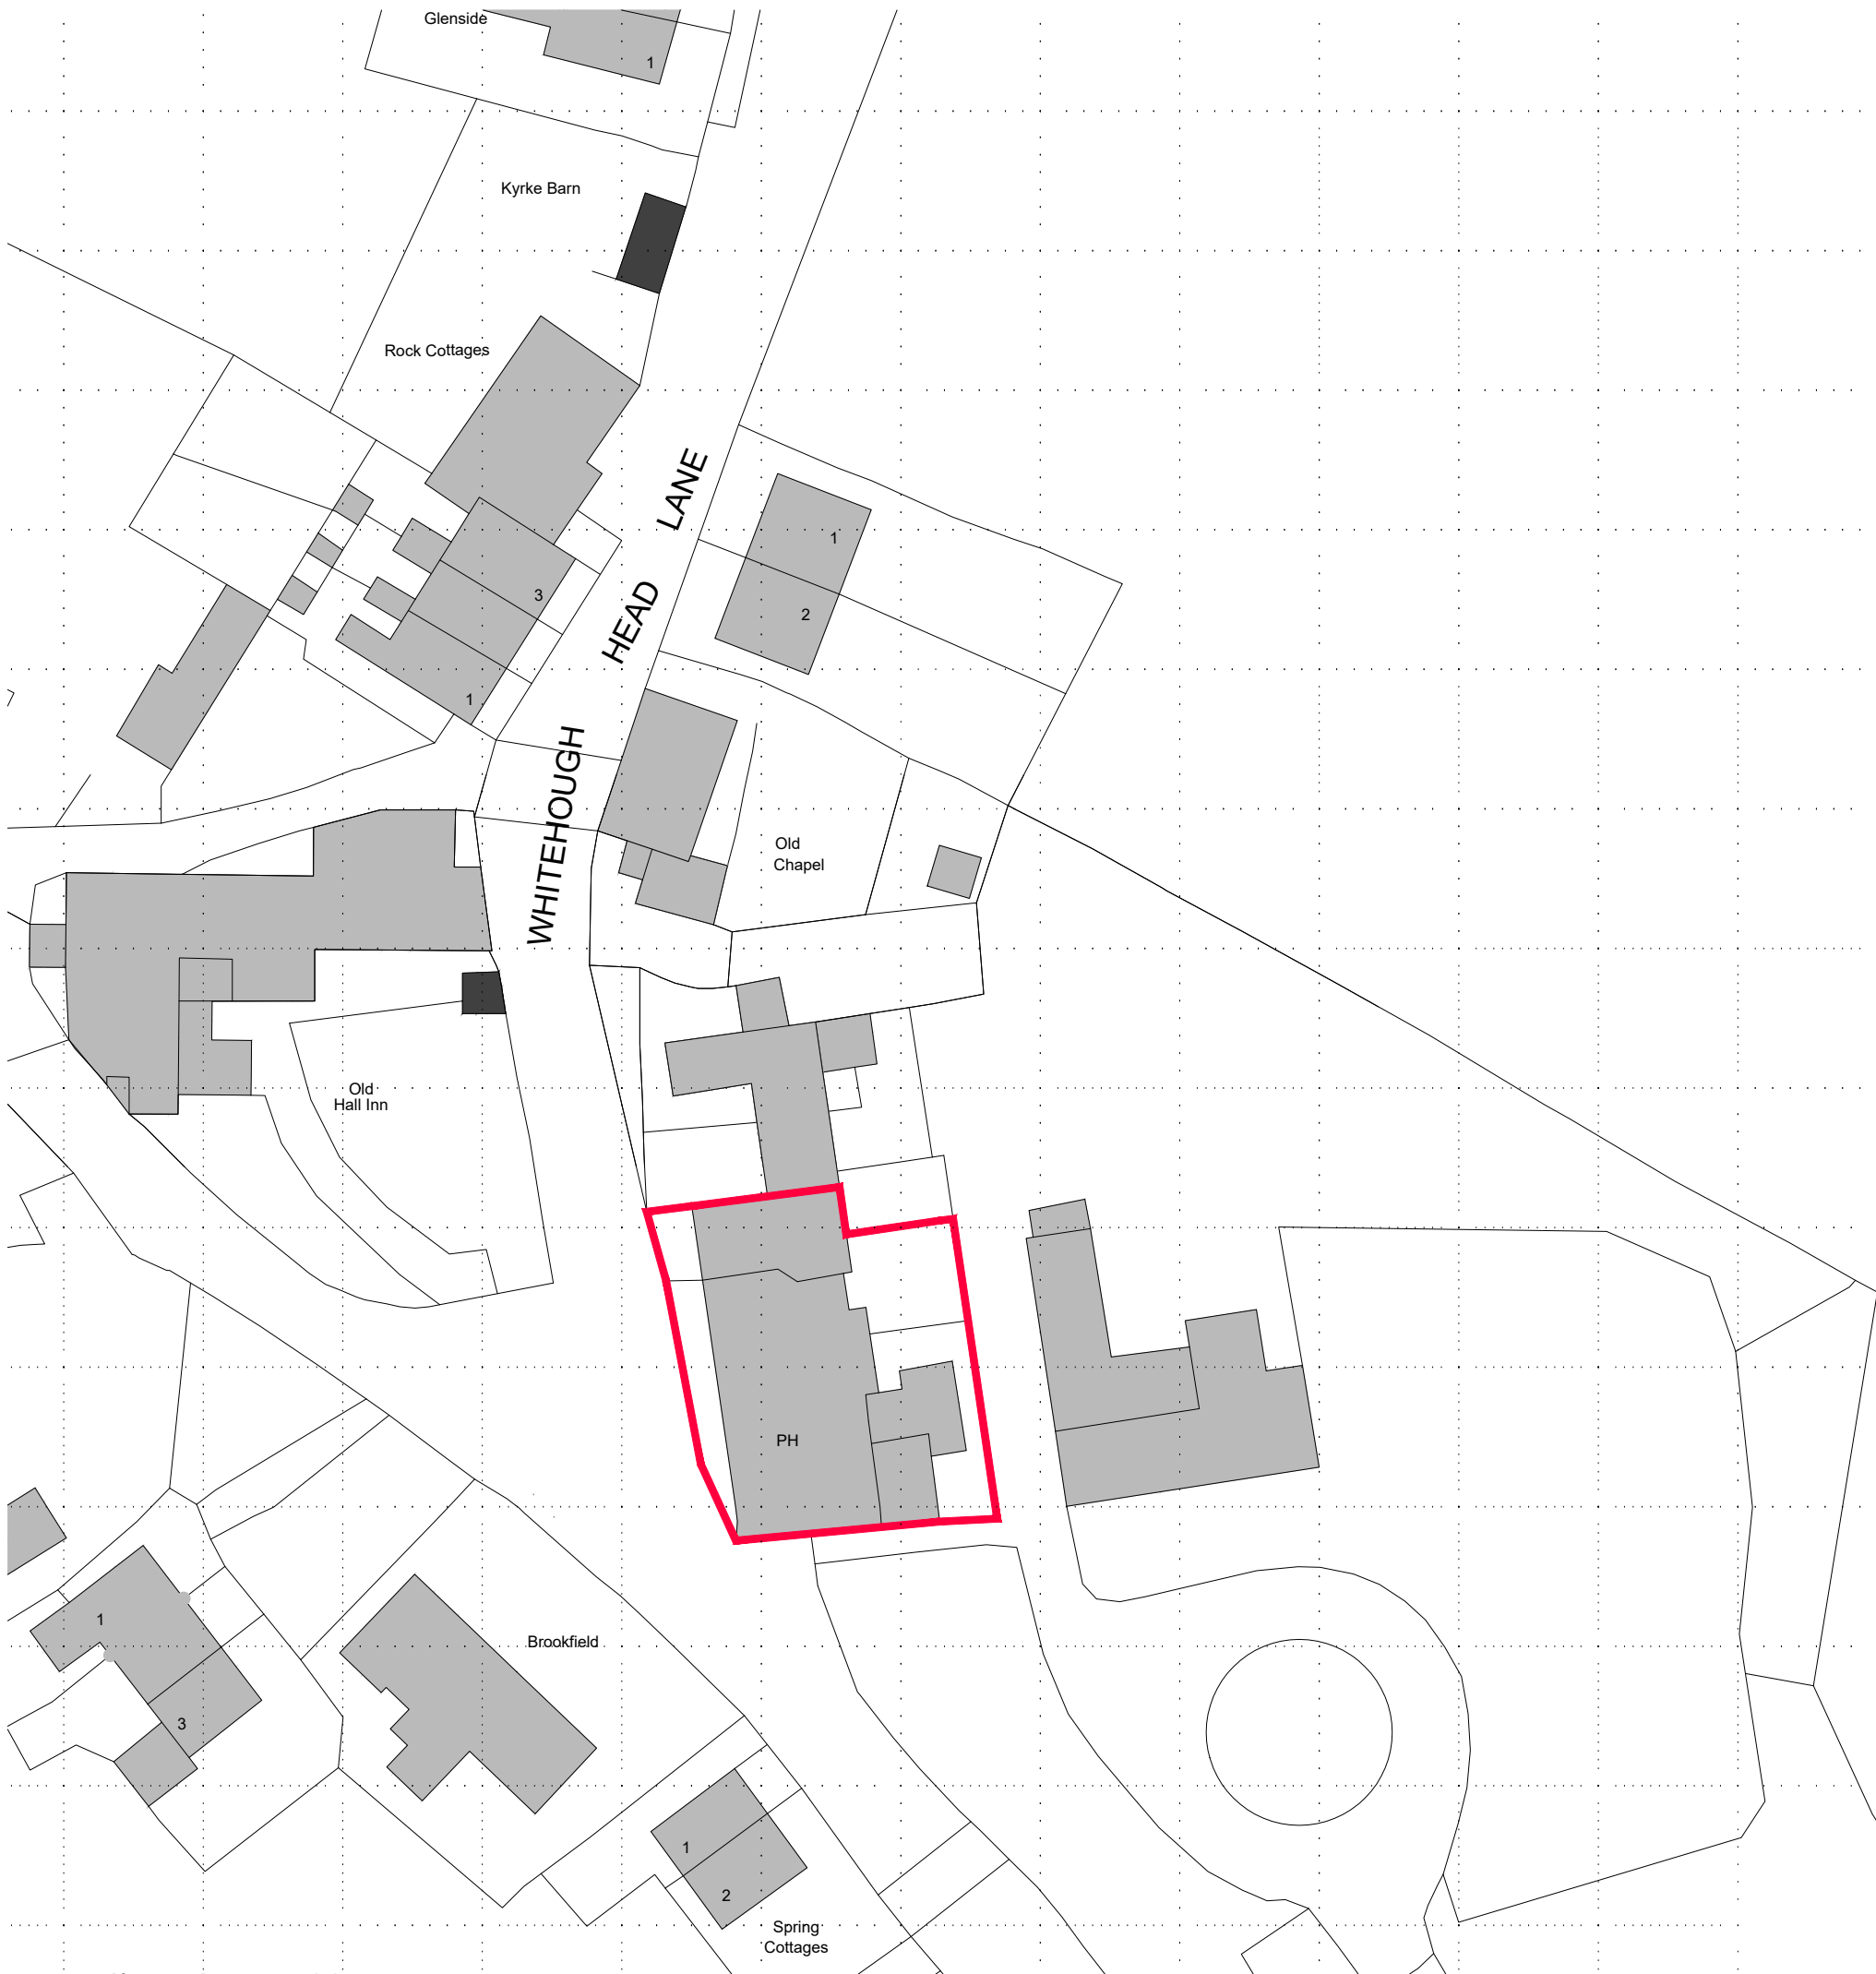

Location Plan 1:500



Location Plan 1:1250

rev.	description
client	Mr D Copper The Old Hall Ltd
project	EXTENSION to The Paper Mill Head Lane Whitehough Chirley
drawing title	LOCATION PLAN
drawing number	SW381A- PL001
revision	-
drawing status	PLANNING
scale	1:1250, 1:500 @A3
date	DEC 23
drawn by	CW
checked by	JS