



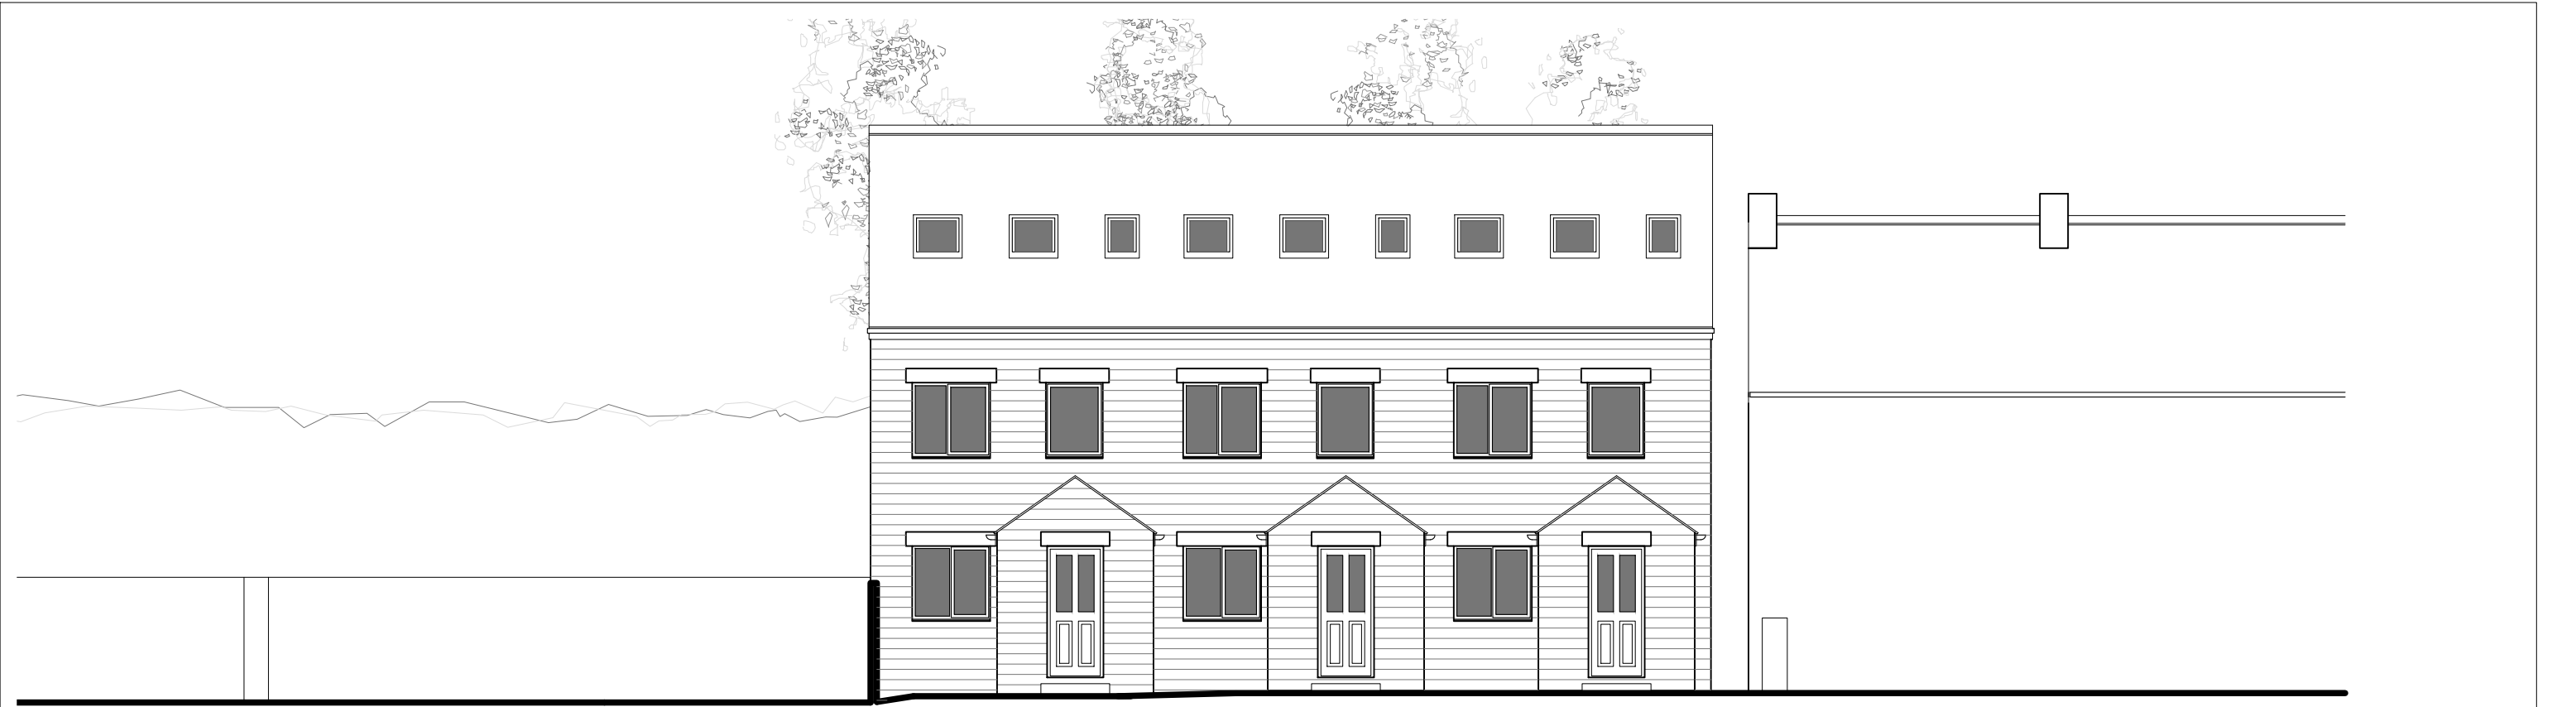

North Facing Elevation As Proposed

Scale 1:100@A3

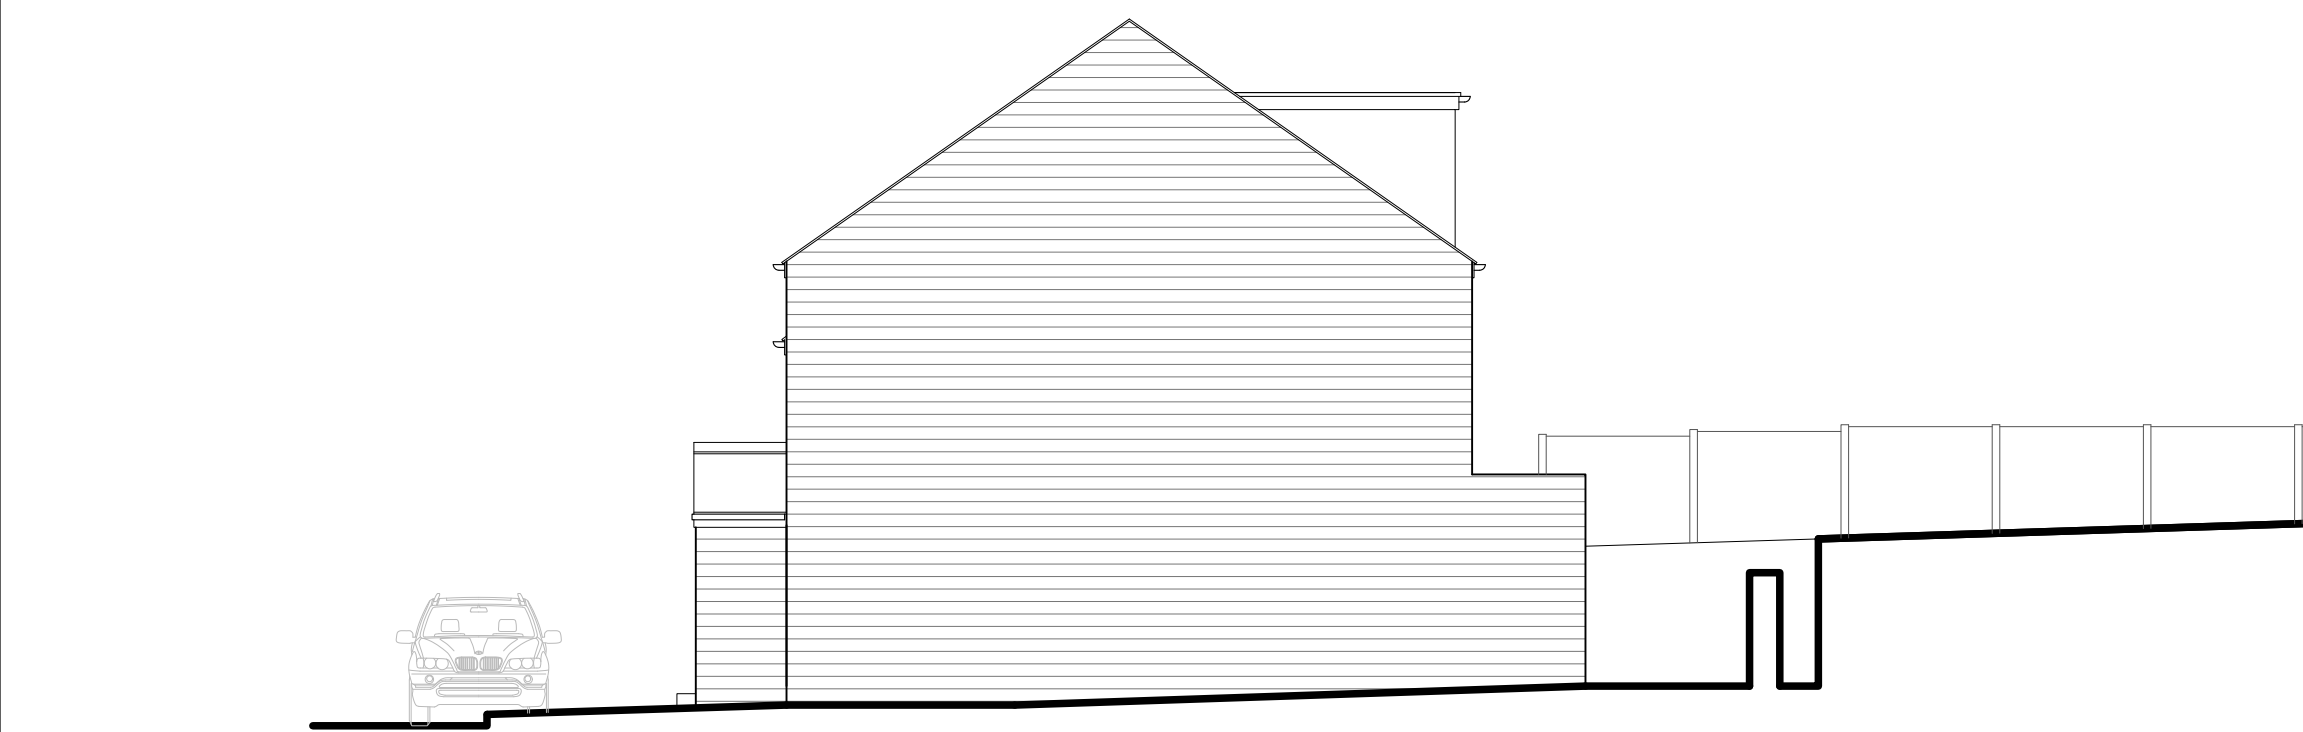

West Facing Elevation As Proposed

Scale 1:100@A3

ISSUED FOR PLANNING

REVISION	DATE	DRAWN	CHECKED	DESCRIPTION	SCALE	DATE
CLIENT	NEIL RICHARDS				1:100@A3	APRIL 2023
PROJECT	226 BUXTON ROAD				DRAWN	CHECKED
		MH				
DRAWING TITLE	ELEVATIONS SHEET 2 OF 2 AS PROPOSED				JOB NUMBER	DRAWING NO. REVISION
		230404				207

TIMEARCHITECTS

Creative Conservation - Inspiring Design. Time Architects 226-228 Holme Lane, Sheffield, S64JZ
Registered Company Number in England and Wales: 8033383, Director: Michael Leigh
W. www.timearchitects.co.uk E. info@timearchitects.co.uk T. 0114 430 0114
all rights reserved, report all discrepancies, check dimensions on site