

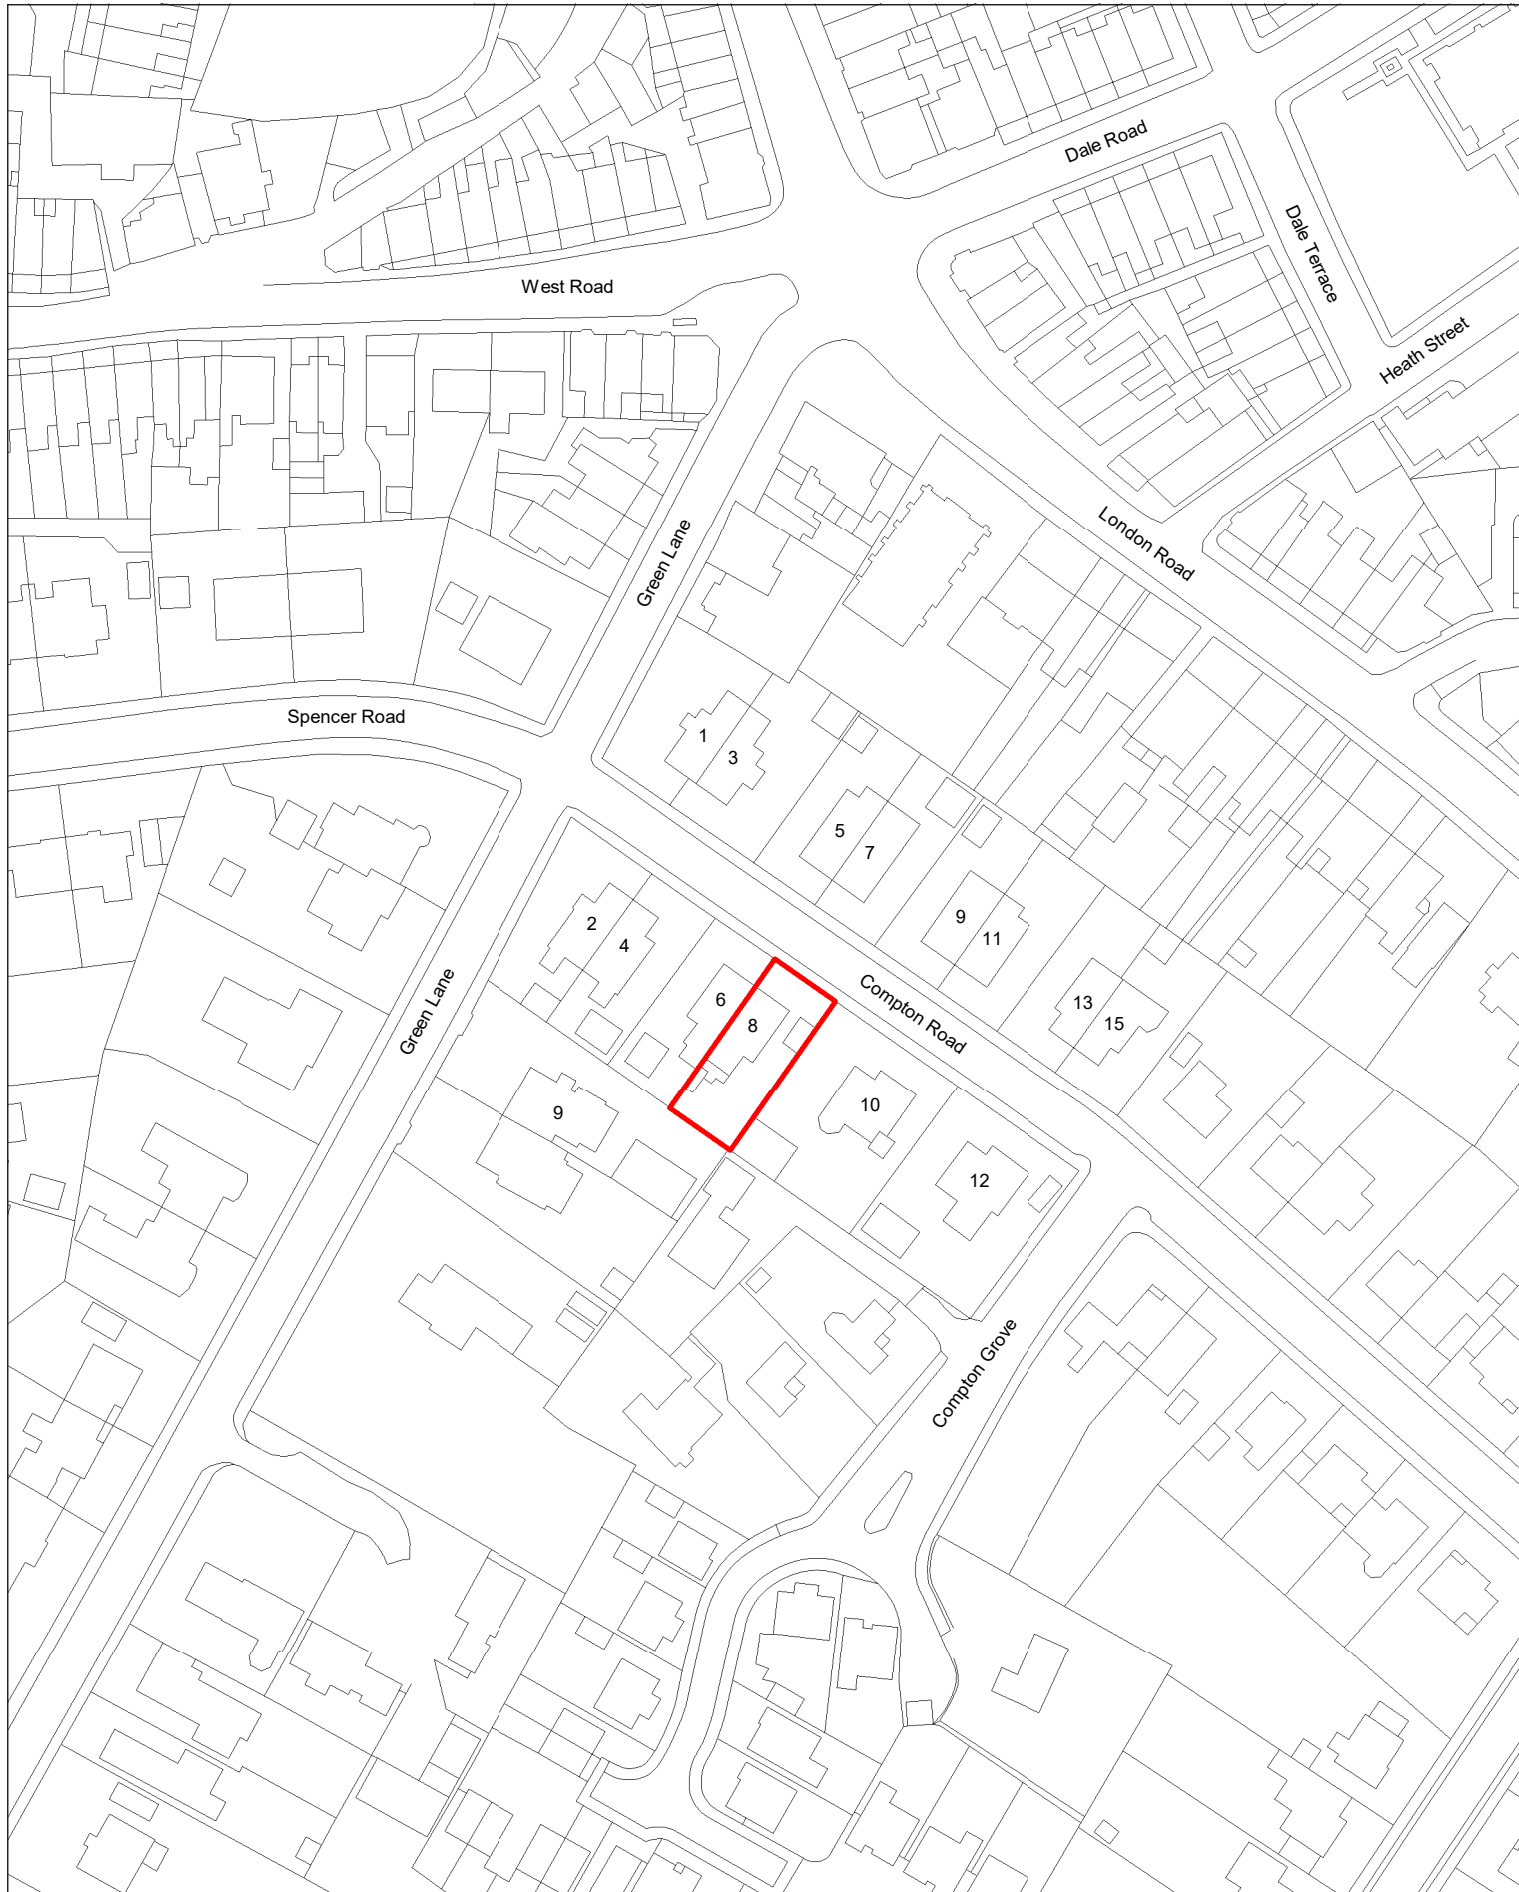


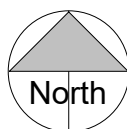

- Notes:
- This drawing is copyright.
 - This drawing is to be read in conjunction with all other relevant drawings.
 - All discrepancies on this drawing are to be reported to the architect.
 - Do not modify any element of this drawing.
 - Use drawing only for purpose(s) issued.

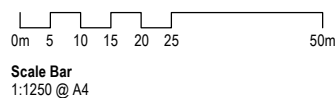

Project:
8 COMPTON ROAD

Client:
MR SHAUN LARVIN

Purpose:
PLANNING

Date:
JULY 2022

Drawing Title:
LOCATION PLAN

Drawing number:
LP-001

Scale @ A4:
1:1250

Revision:
-