


NORTH →

12 OCT 2010

4257

ANY REQUEST

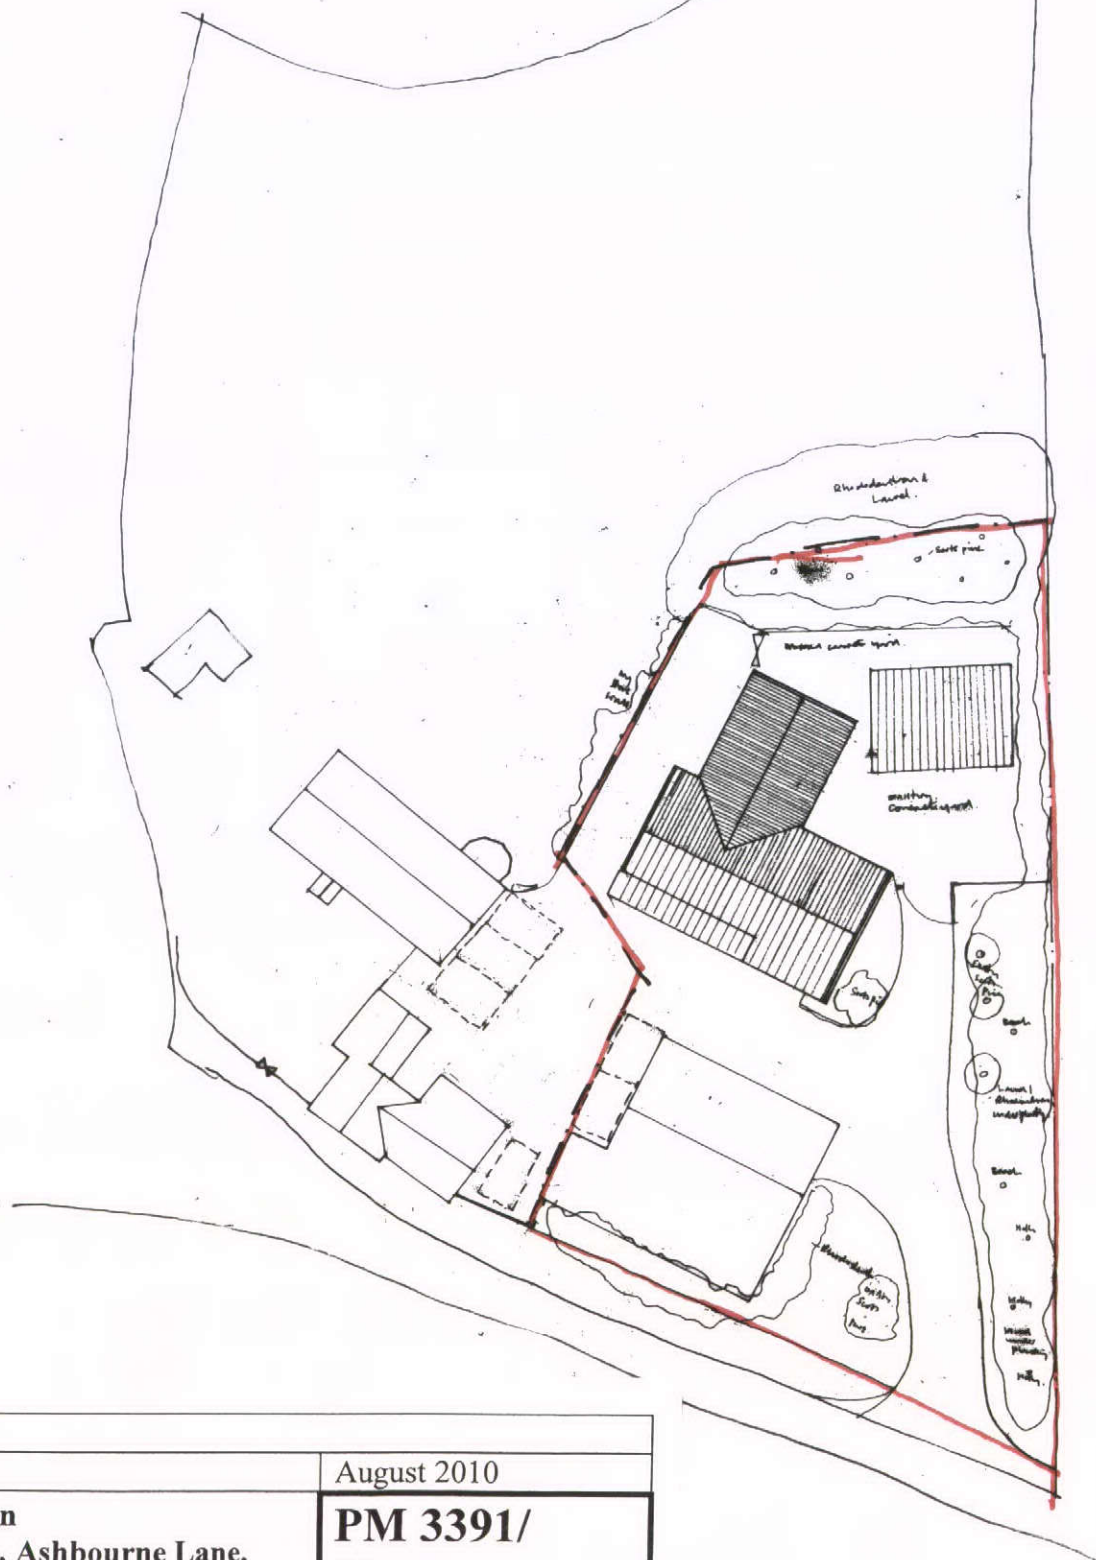

Site Plan	
1: 500	August 2010
Workshop extension Windy Walls Farm, Ashbourne Lane, Chapel-en-le-Frith for Mr W Stevenson	PM 3391/ 02
ESE Project Management	St James Building Manchester M1 6FQ 0161 237 9777