
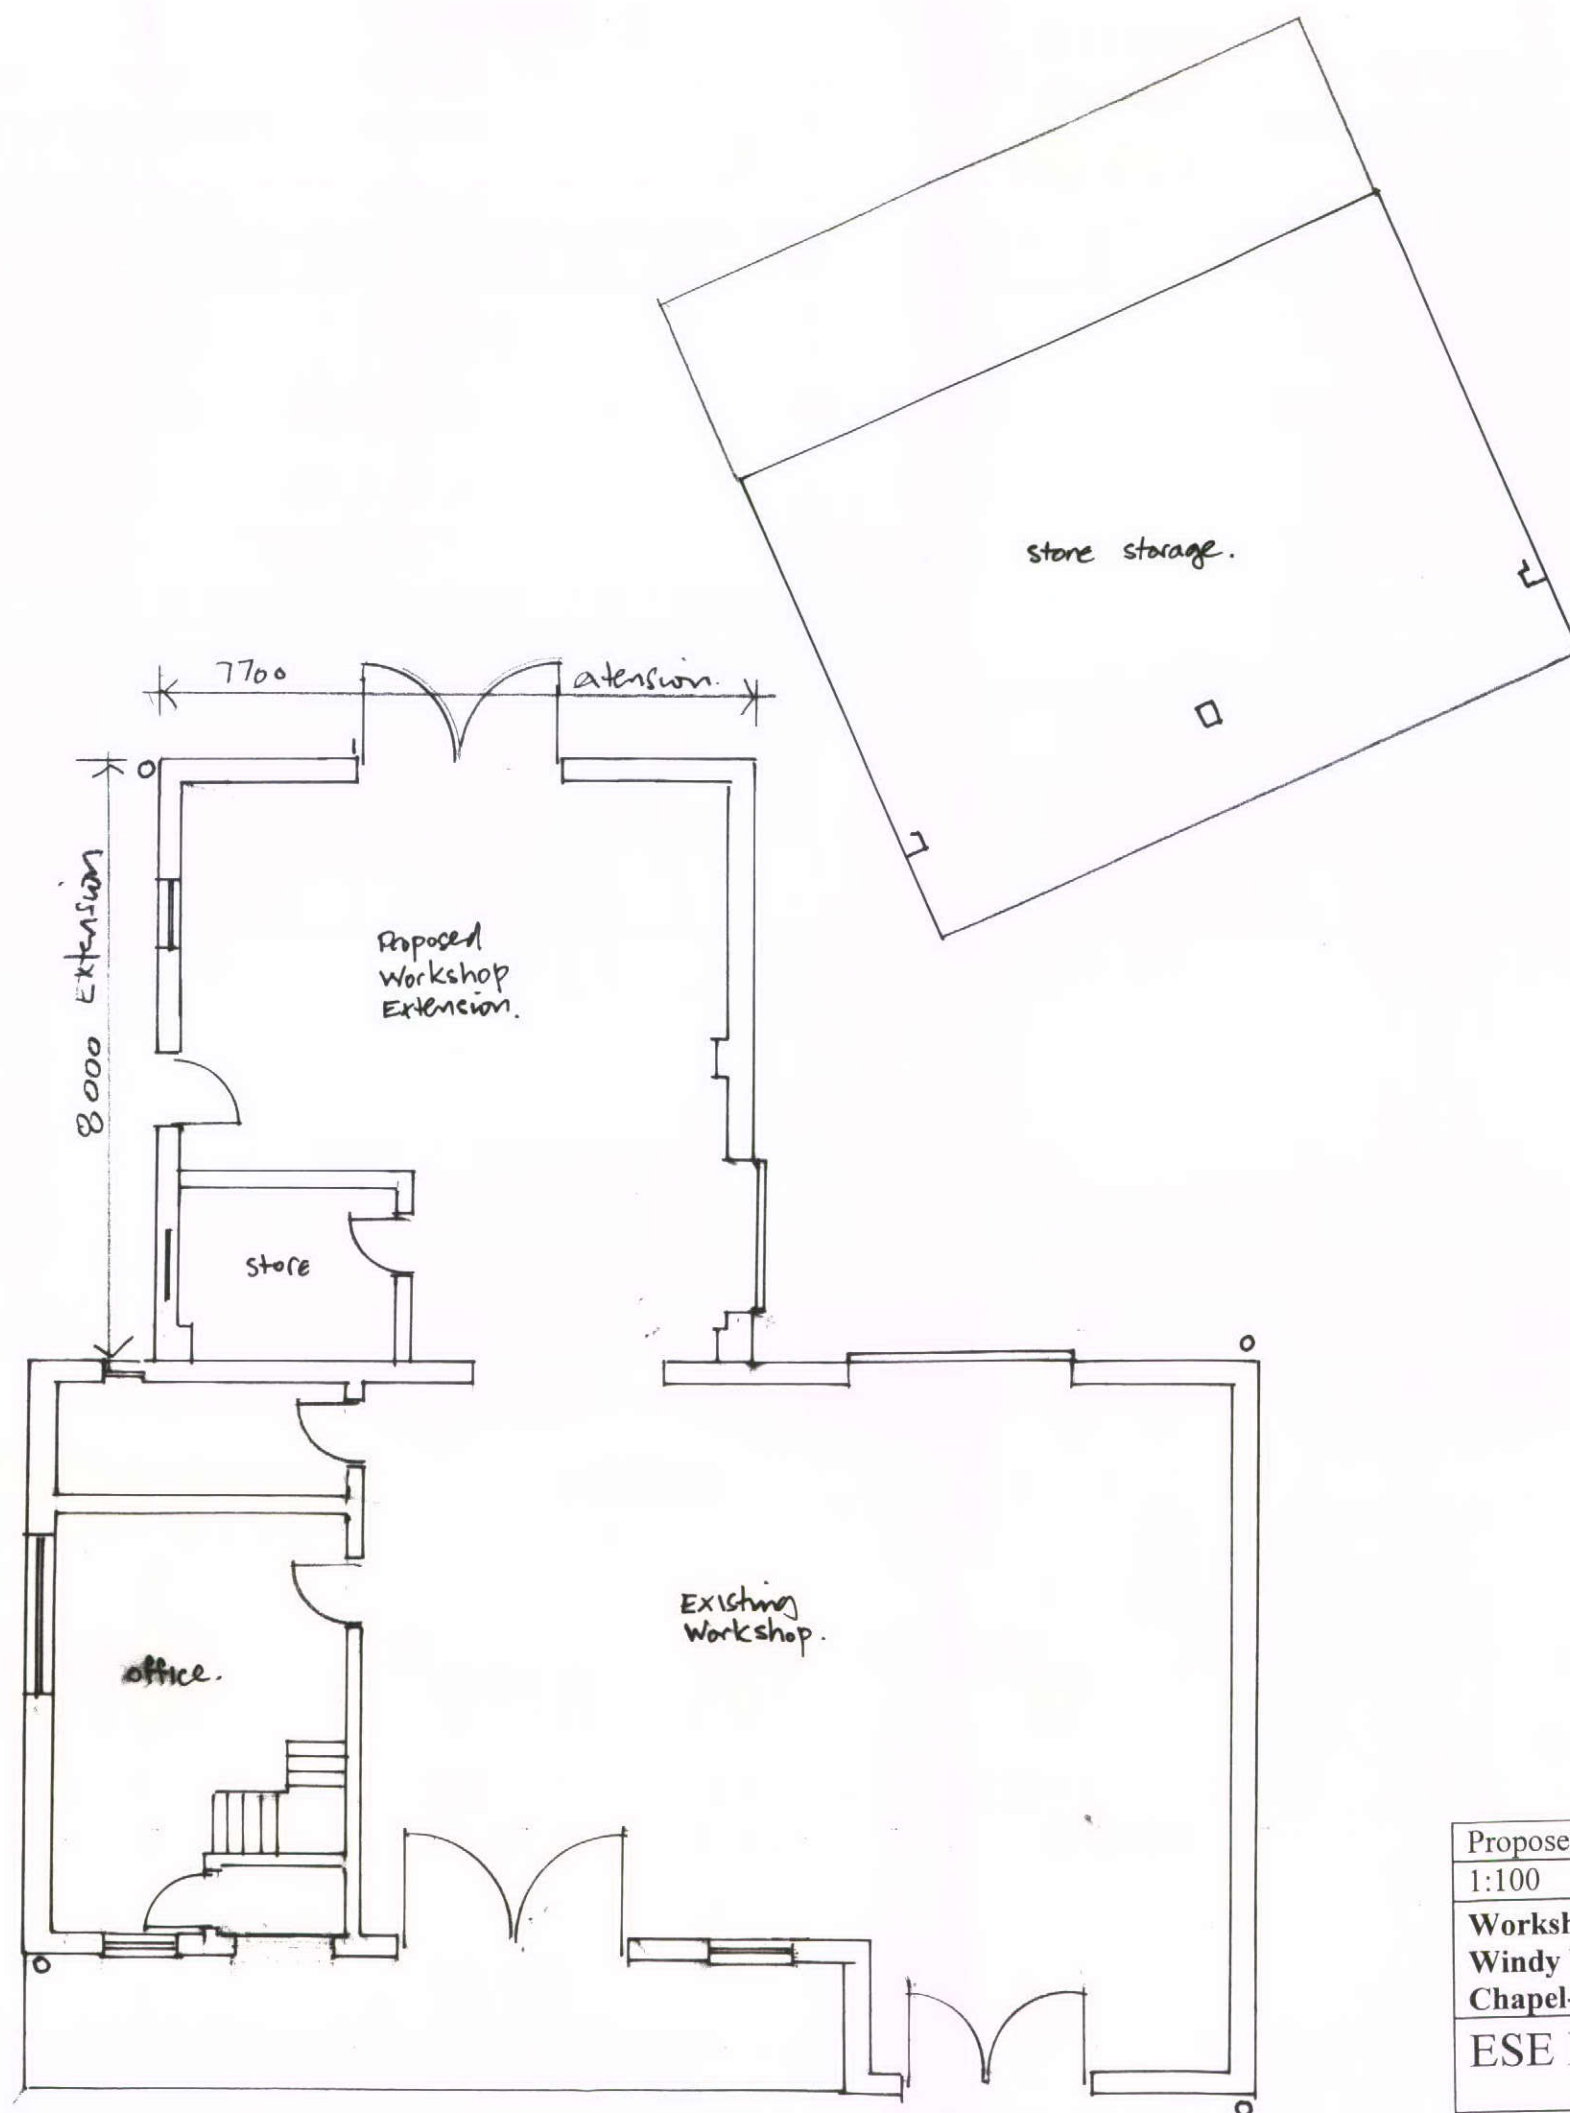


North

HPK/2010/0469

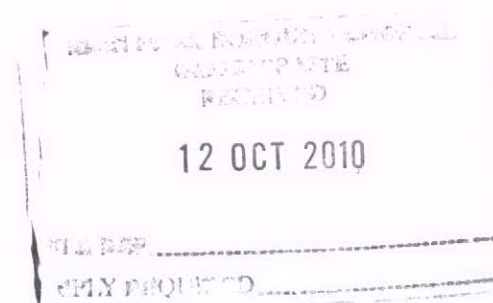

Proposed Plan	August 2010
1:100	
Workshop extension Windy Walls Farm, Ashbourne Lane, Chapel-en-le-Frith for Mr W Stevenson	PM 3391/ 04
ESE Project Management	St James Building Manchester M1 6FQ 0161 237 9777