

Materials





HPK/2010/0469

Walls Artificial stone smooth faced and split and pitched faced. Colour gritstone. Mortar to match. Quoin blocks art stone smooth.

Roof Grey metal sheet to match existing.

Windows Black painted

Black painted, main doors boarded

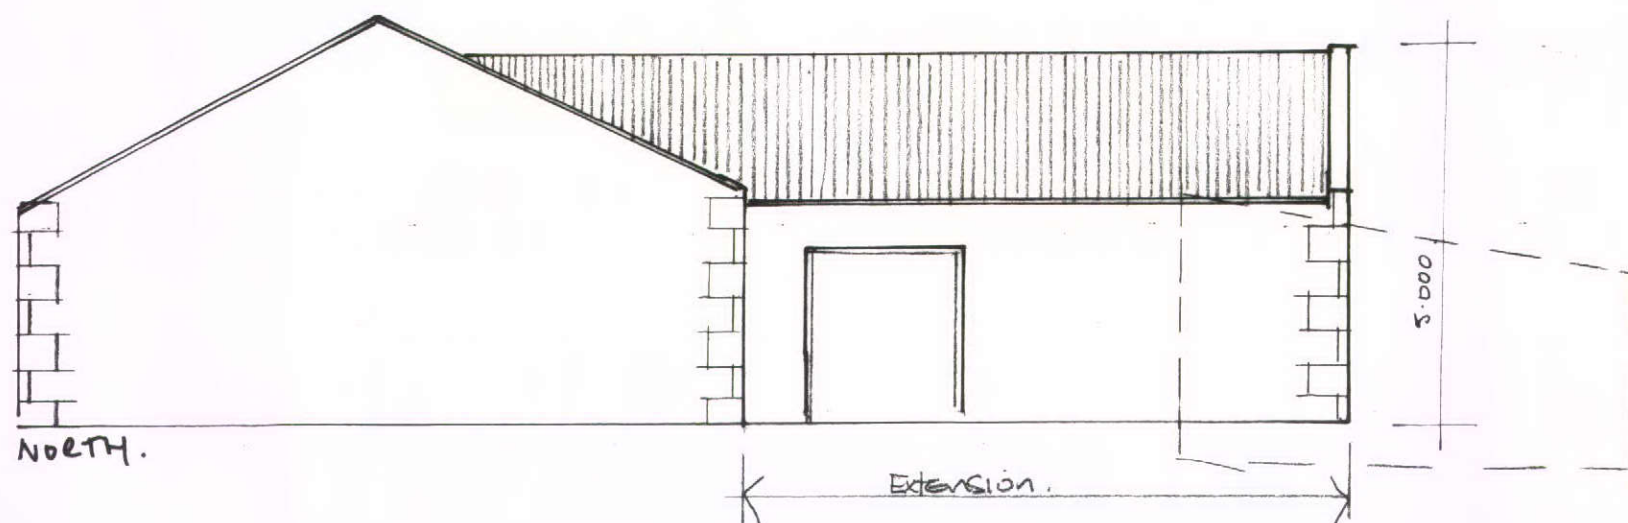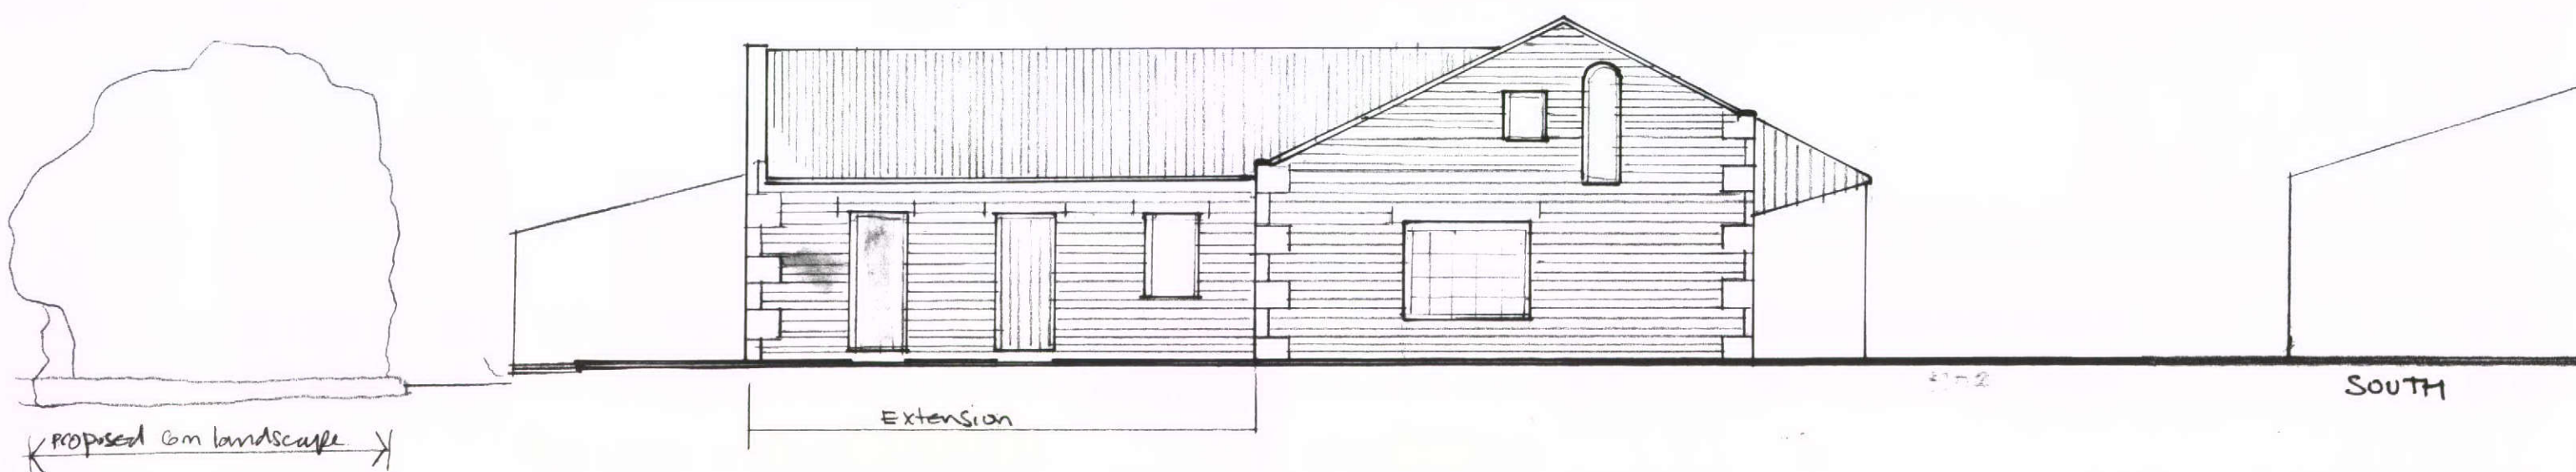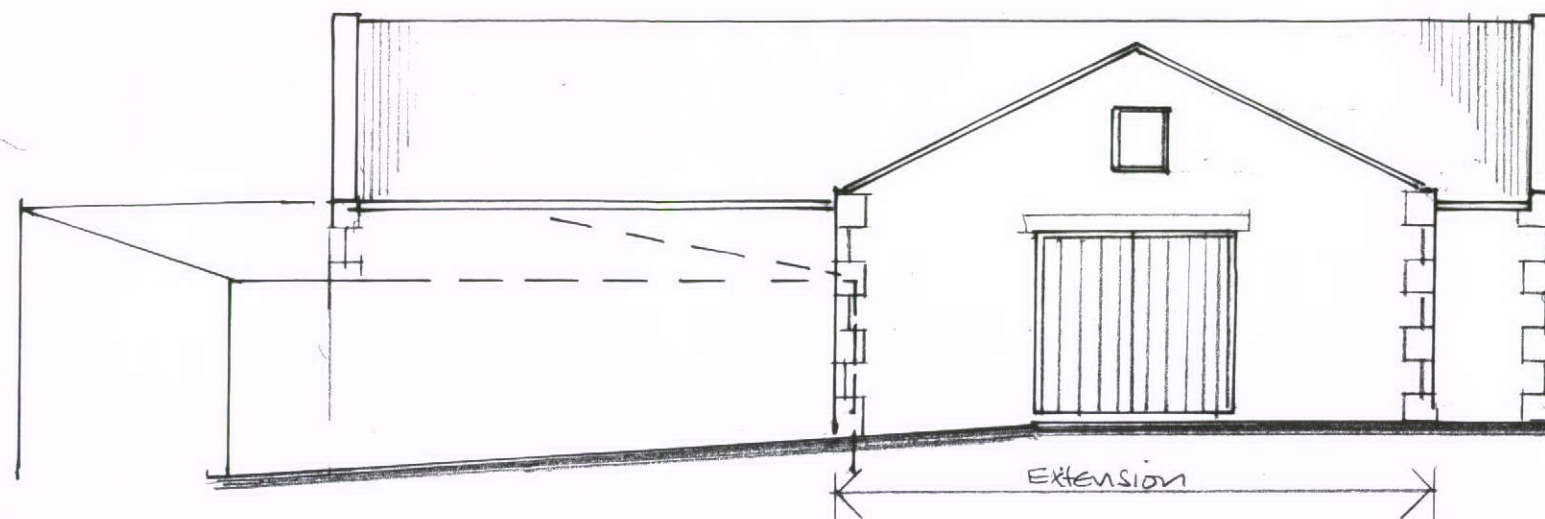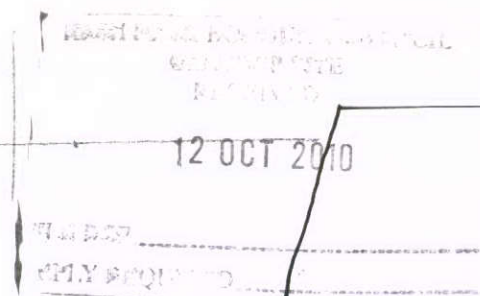

|                                                                                                  |             |
|--------------------------------------------------------------------------------------------------|-------------|
| Elevations                                                                                       |             |
| 1:100                                                                                            | August 2010 |
| Workshop extension<br>Windy Walls Farm, Ashbourne Lane,<br>Chapel-en-le-Frith for Mr W Stevenson |             |
| ESE Project Management                                                                           |             |
| PM 3391/<br>05                                                                                   |             |
| St James Building<br>Manchester M1 6FQ<br>0161 237 9777                                          |             |