


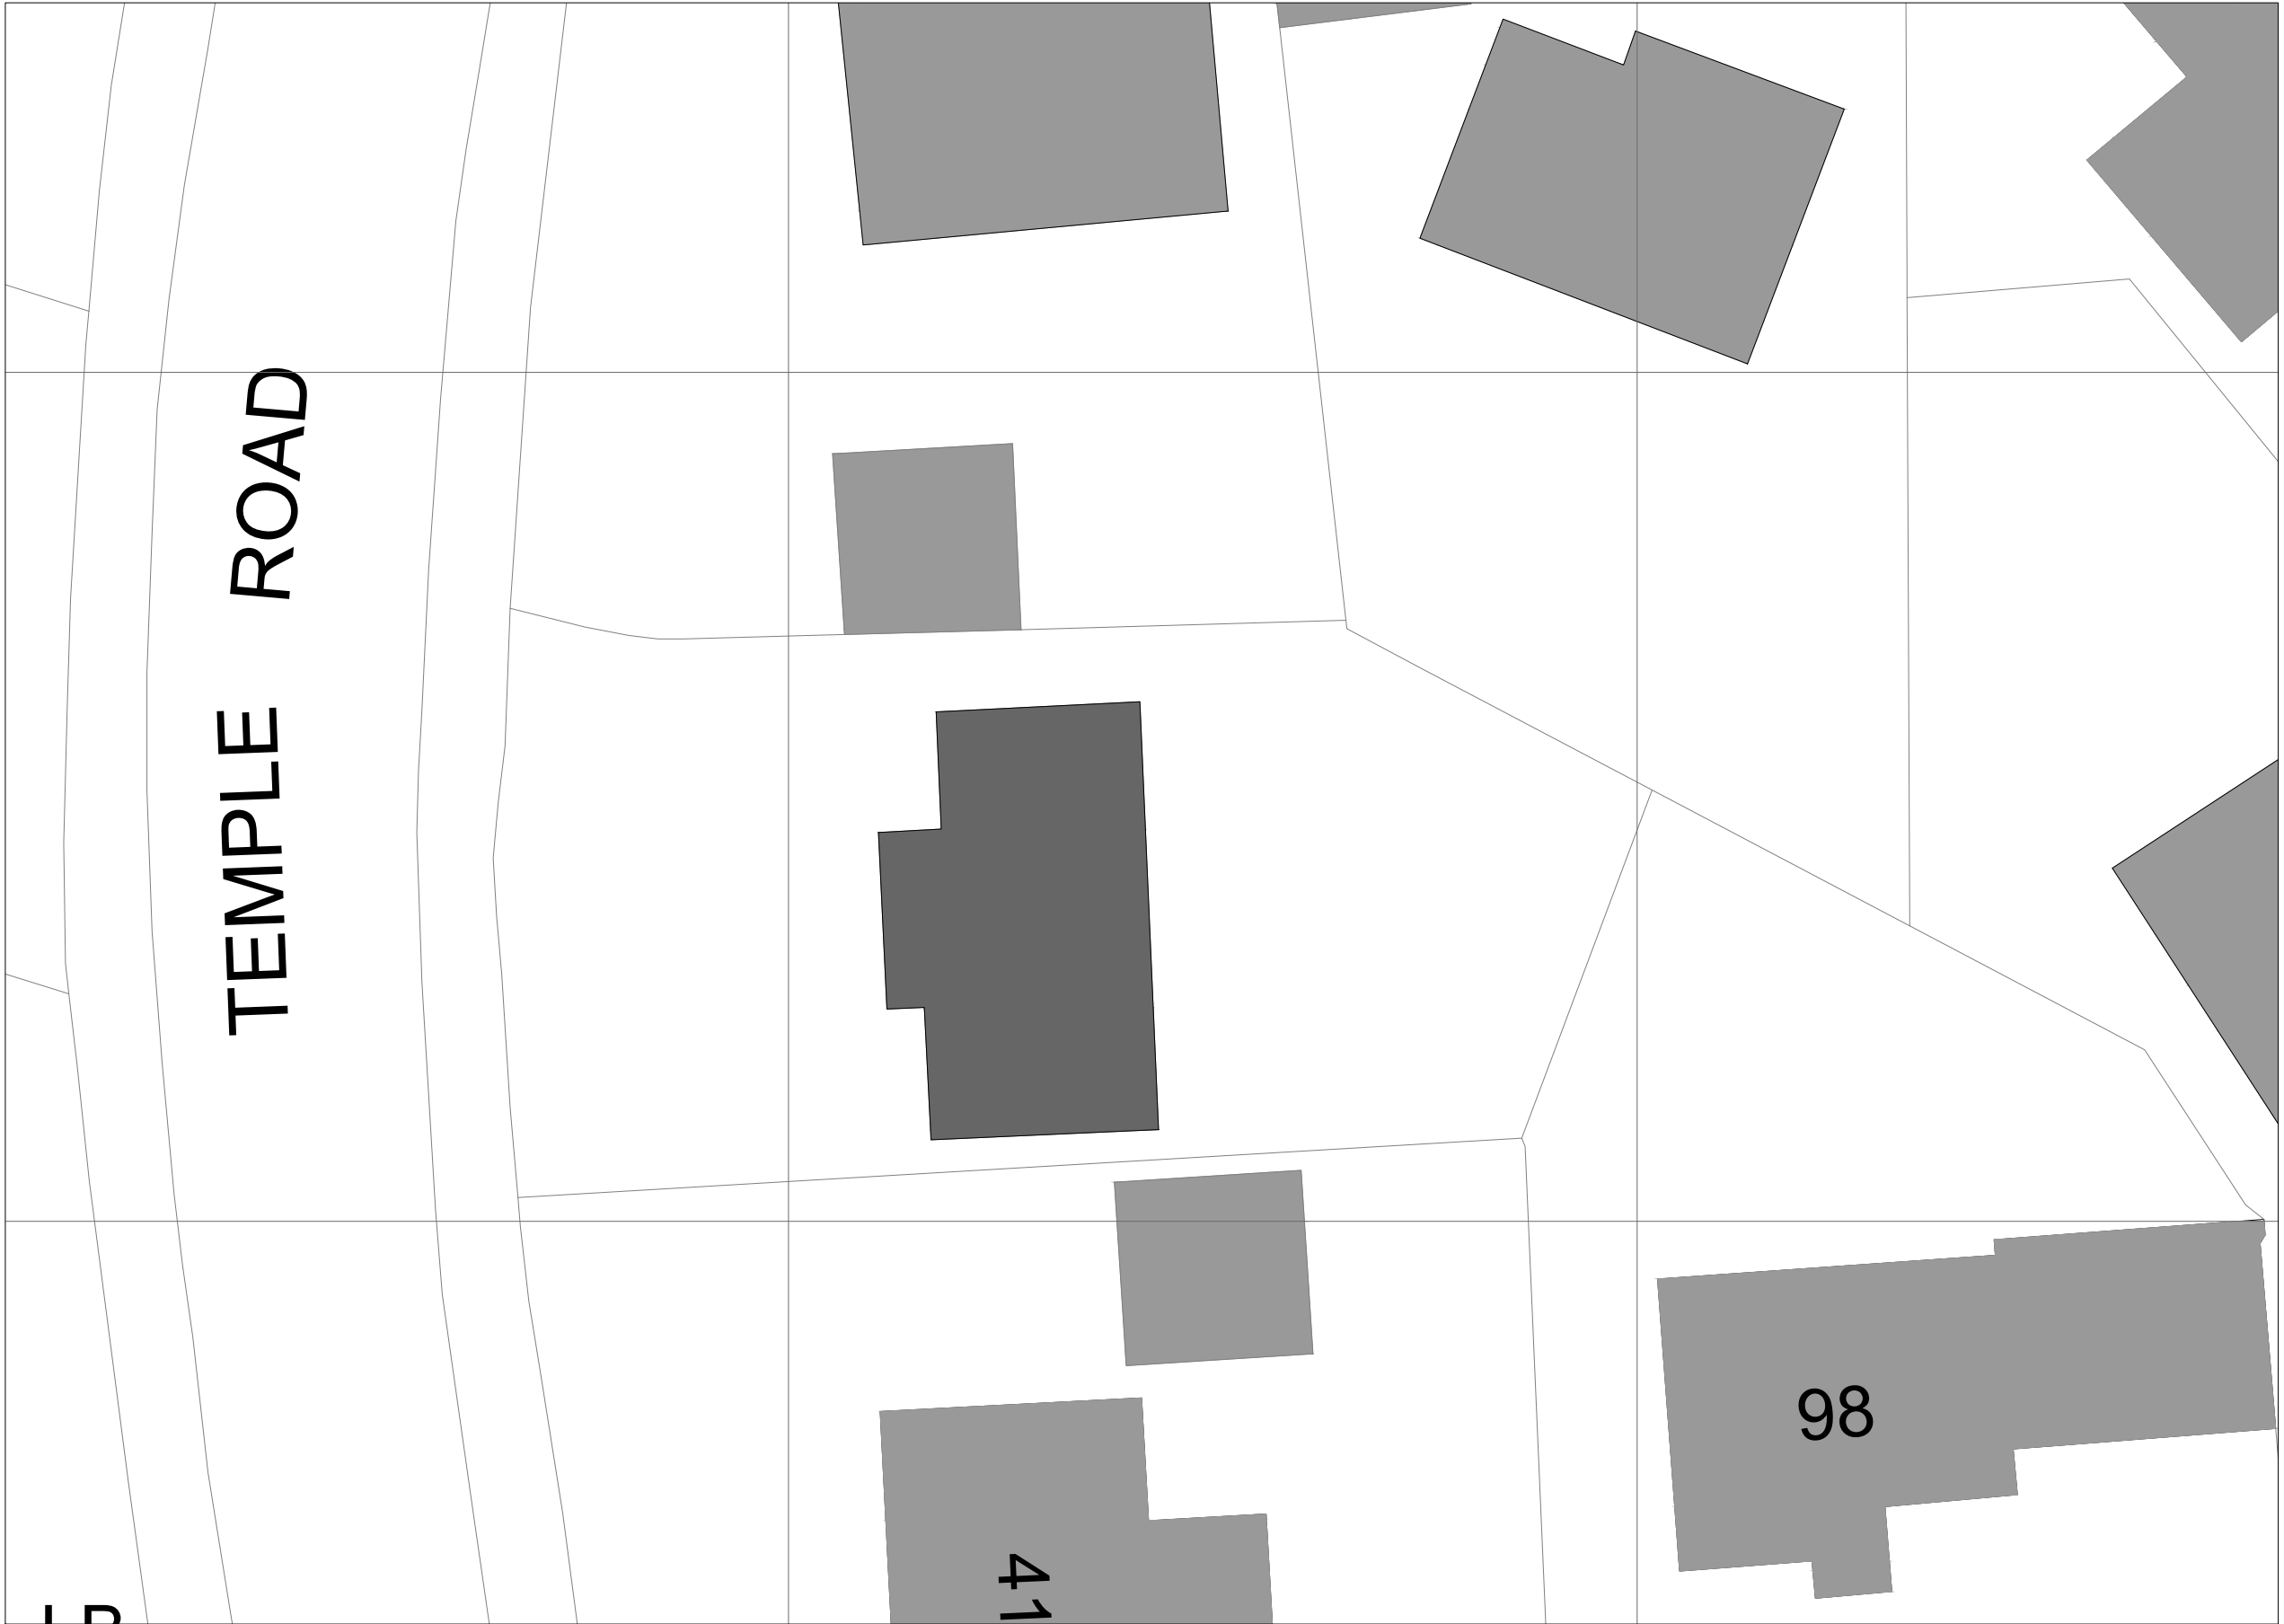


EXISTING SITE PLAN

EXISTING



REVISION	DATE	NOTES	REVISION	DATE	NOTES	A_TEM_S_200	A
A	17.08.2022	A - Initial Drawing Issue	-	-	-	EXISTING SITE PLAN	1:200
A	31.10.2022	A - Planning Issue	-	-	-	39 Temple Road	@ A3
-	-	-	-	-	-	Buxton, Derbyshire, SK17 9BA	
© SWOFO ARCHITECTS LTD - REGISTERED COMPANY 10241323. This drawing are the copyright of the Architect and may not be reproduced without written permission. Written dimensions should be followed and checked before construction on site by the contractor.						Mr & Mrs Bloomfield	

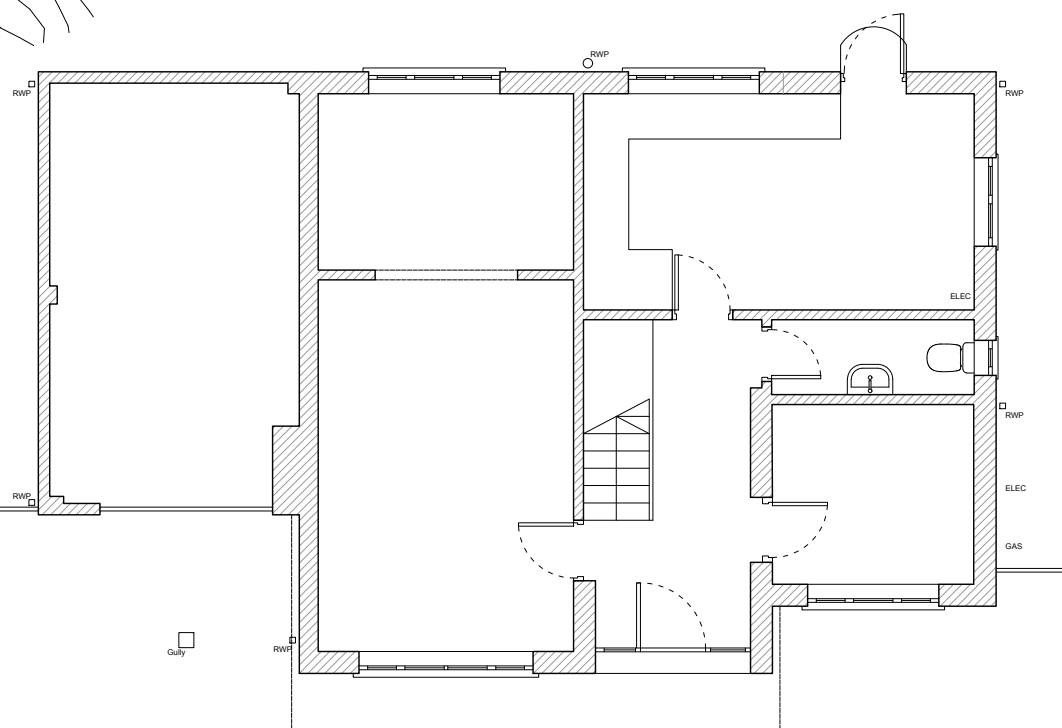


This architectural floor plan shows a house with a central staircase. The staircase is located in the middle of the plan, with a landing area. To the left of the staircase is a large open space, and to the right is another large open space. At the top of the plan, there is a bathroom containing a toilet, a sink, and a bathtub. A boiler is located to the right of the bathroom. The plan also shows several windows and doors, including a set of double doors at the bottom center. The walls are indicated by hatched lines, and the floor is shown with a dashed line.

EXISTING




0 1 2 3 4 5

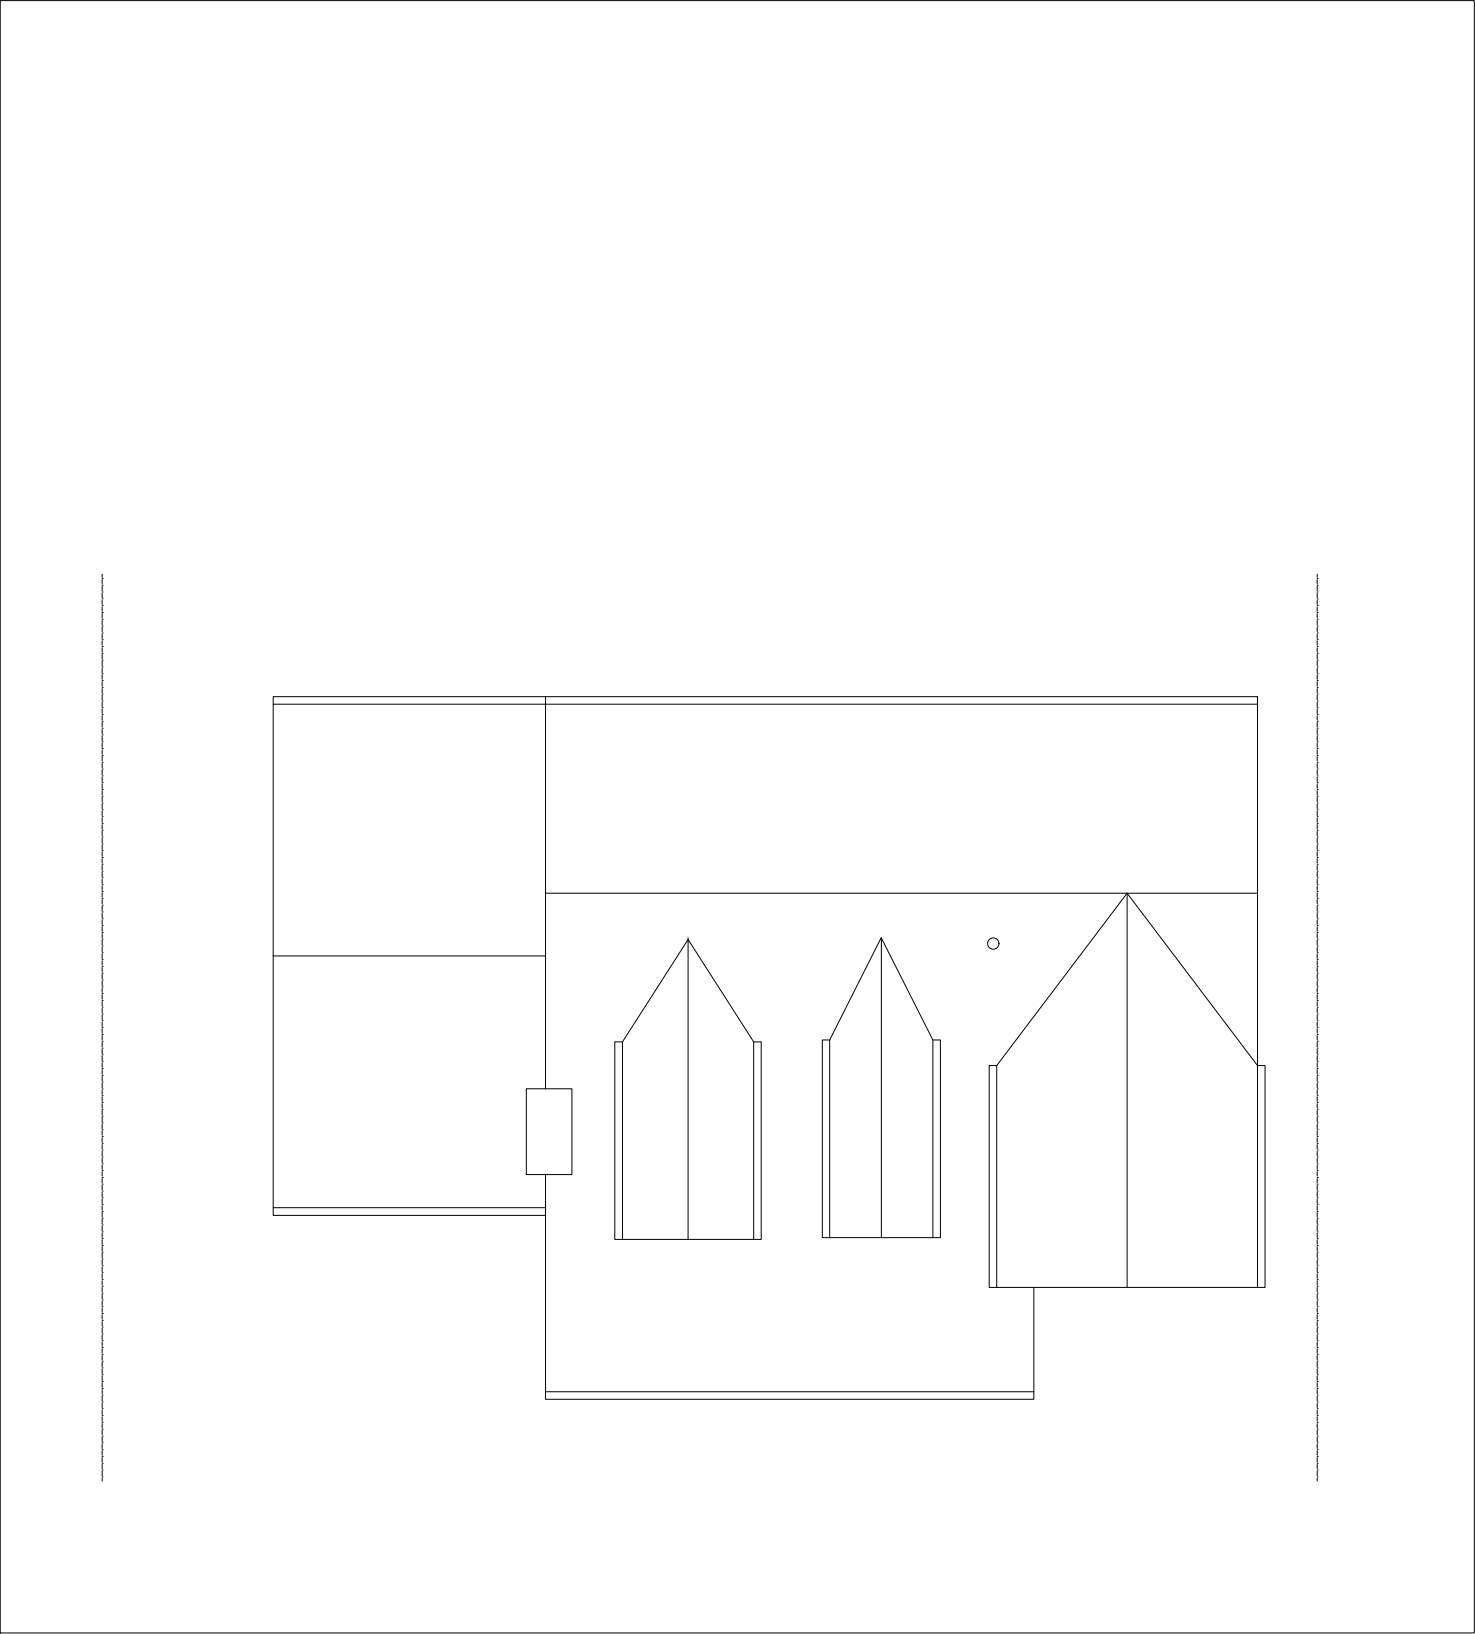

Roof Plan

EXISTING

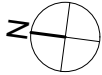

REVISION	DATE	NOTES	REVISION	DATE	NOTES	A_TEM_E_301	B
A	17.08.2022	A - Initial Drawing Issue	-	-	-	ROOF PLAN	
A	31.10.2022	A - Planning Issue	-	-	-	39 Temple Road	
B	09.11.2022	B - Planning Issue	-	-	-	Buxton, Derbyshire, SK17 9BA	
© SWOFO ARCHITECTS LTD - REGISTERED COMPANY 10241323. This drawing are the copyright of the Architect and may not be reproduced without written permission. Written dimensions should be followed and checked before construction on site by the contractor.						Mr & Mrs Bloomfield	@ A3




0 1 2 3 4




07884183625
studio@swofco.co.uk
www.swofco.co.uk


REVISION	DATE	NOTES	REVISION	DATE	NOTES	A_TEM_E_350	B	
A	17.08.2022	A - Initial Drawing Issue	-	-	-	GROUND FLOOR PLAN		
A	31.10.2022	A - Planning Issue	-	-	-	39 Temple Road		1:100
B	09.11.2022	B - Planning Issue	-	-	-	Buxton, Derbyshire, SK17 9BA		@ A3
© SWOFO ARCHITECTS LTD - REGISTERED COMPANY 10241323. This drawing are the copyright of the Architect and may not be reproduced without written permission. Written dimensions should be followed and checked before construction on site by the contractor.							Mr & Mrs Bloomfield	

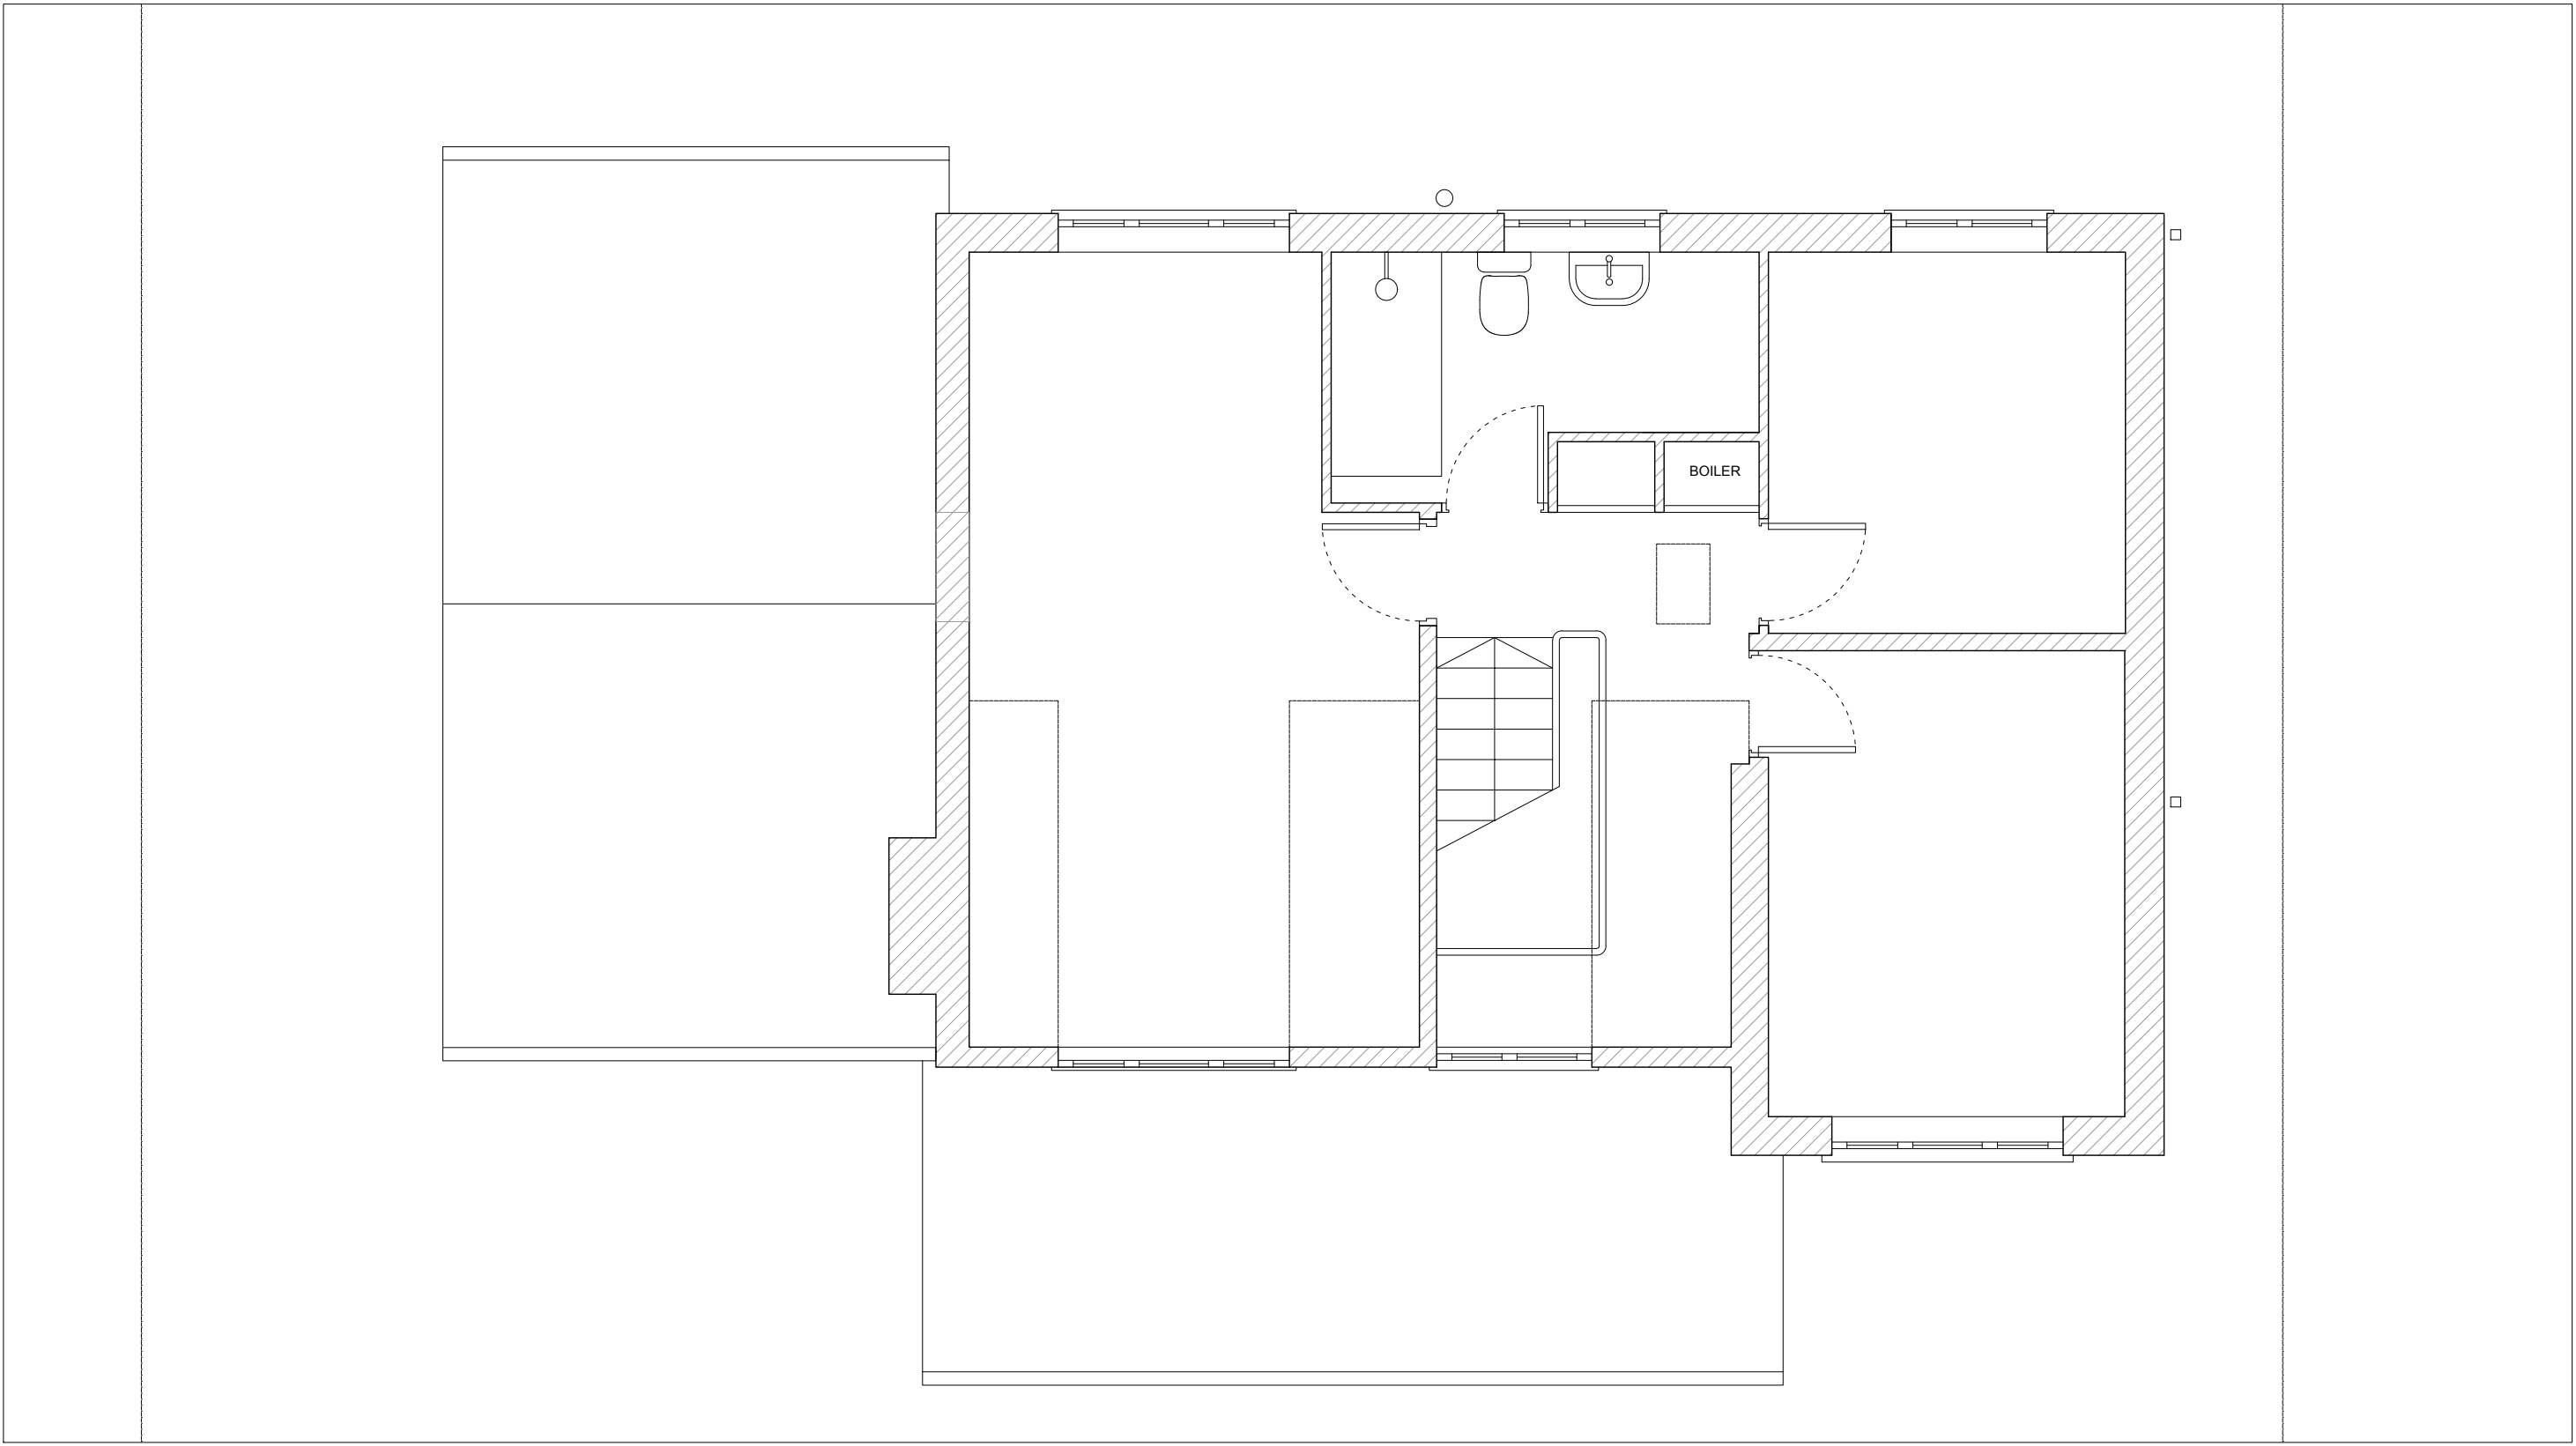


A horizontal number line with arrows at both ends. It has major tick marks labeled 0, 1, 2, 3, 4, and 5. Between each pair of consecutive integers, there is a smaller tick mark representing the midpoint (e.g., 0.5, 1.5, etc.).



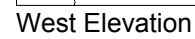

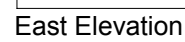


A vertical number line with tick marks at every integer and half-integer. The integers 0, 1, 2, 3, and 4 are labeled on the right side of the line.

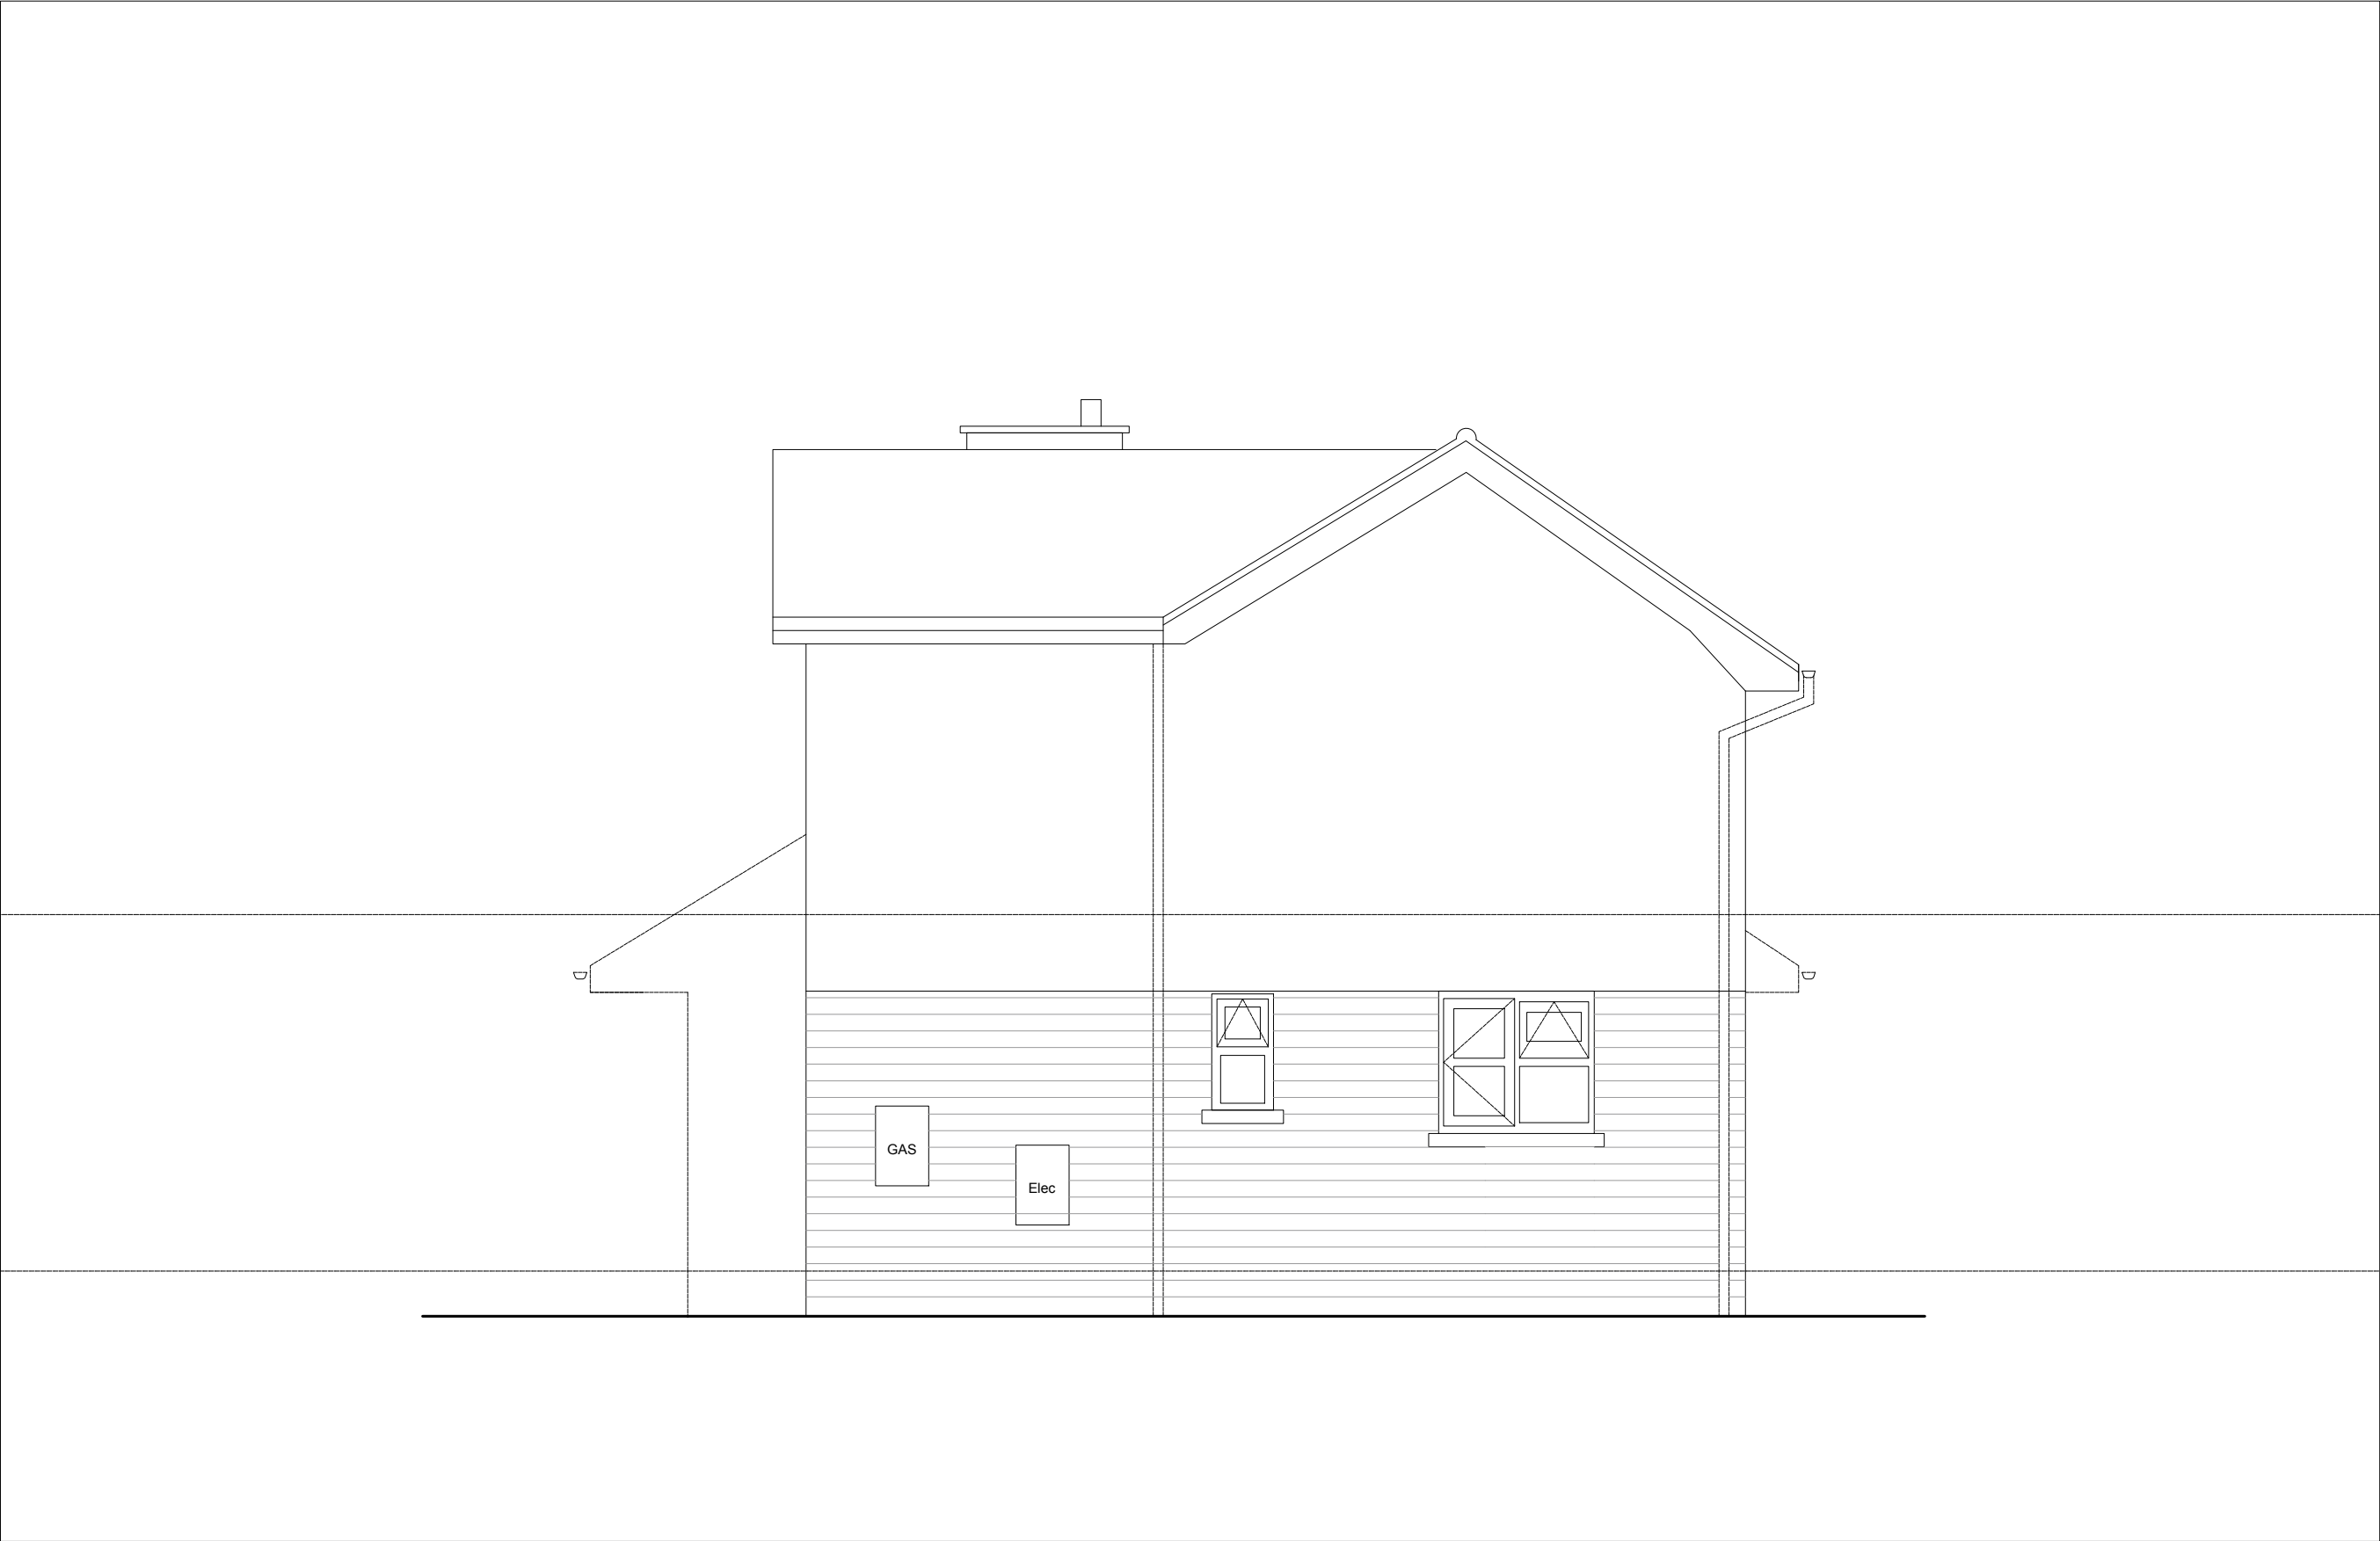


South Elevation

EXISTING

REVISION	DATE	NOTES	REVISION	DATE	NOTES	A_TEM_E_452	B
A	17.08.2022	A - Initial Drawing Issue	-	-	-	EXISTING SOUTH ELEVATION	1:50
A	31.10.2022	A - Planning Issue	-	-	-	39 Temple Road	@ A3
B	09.11.2022	B - Planning Issue	-	-	-	Buxton, Derbyshire, SK17 9BA	
© SWOFO ARCHITECTS LTD - REGISTERED COMPANY 10241323. This drawing are the copyright of the Architect and may not be reproduced without written permission. Written dimensions should be followed and checked before construction on site by the contractor.						Mr & Mrs Bloomfield	

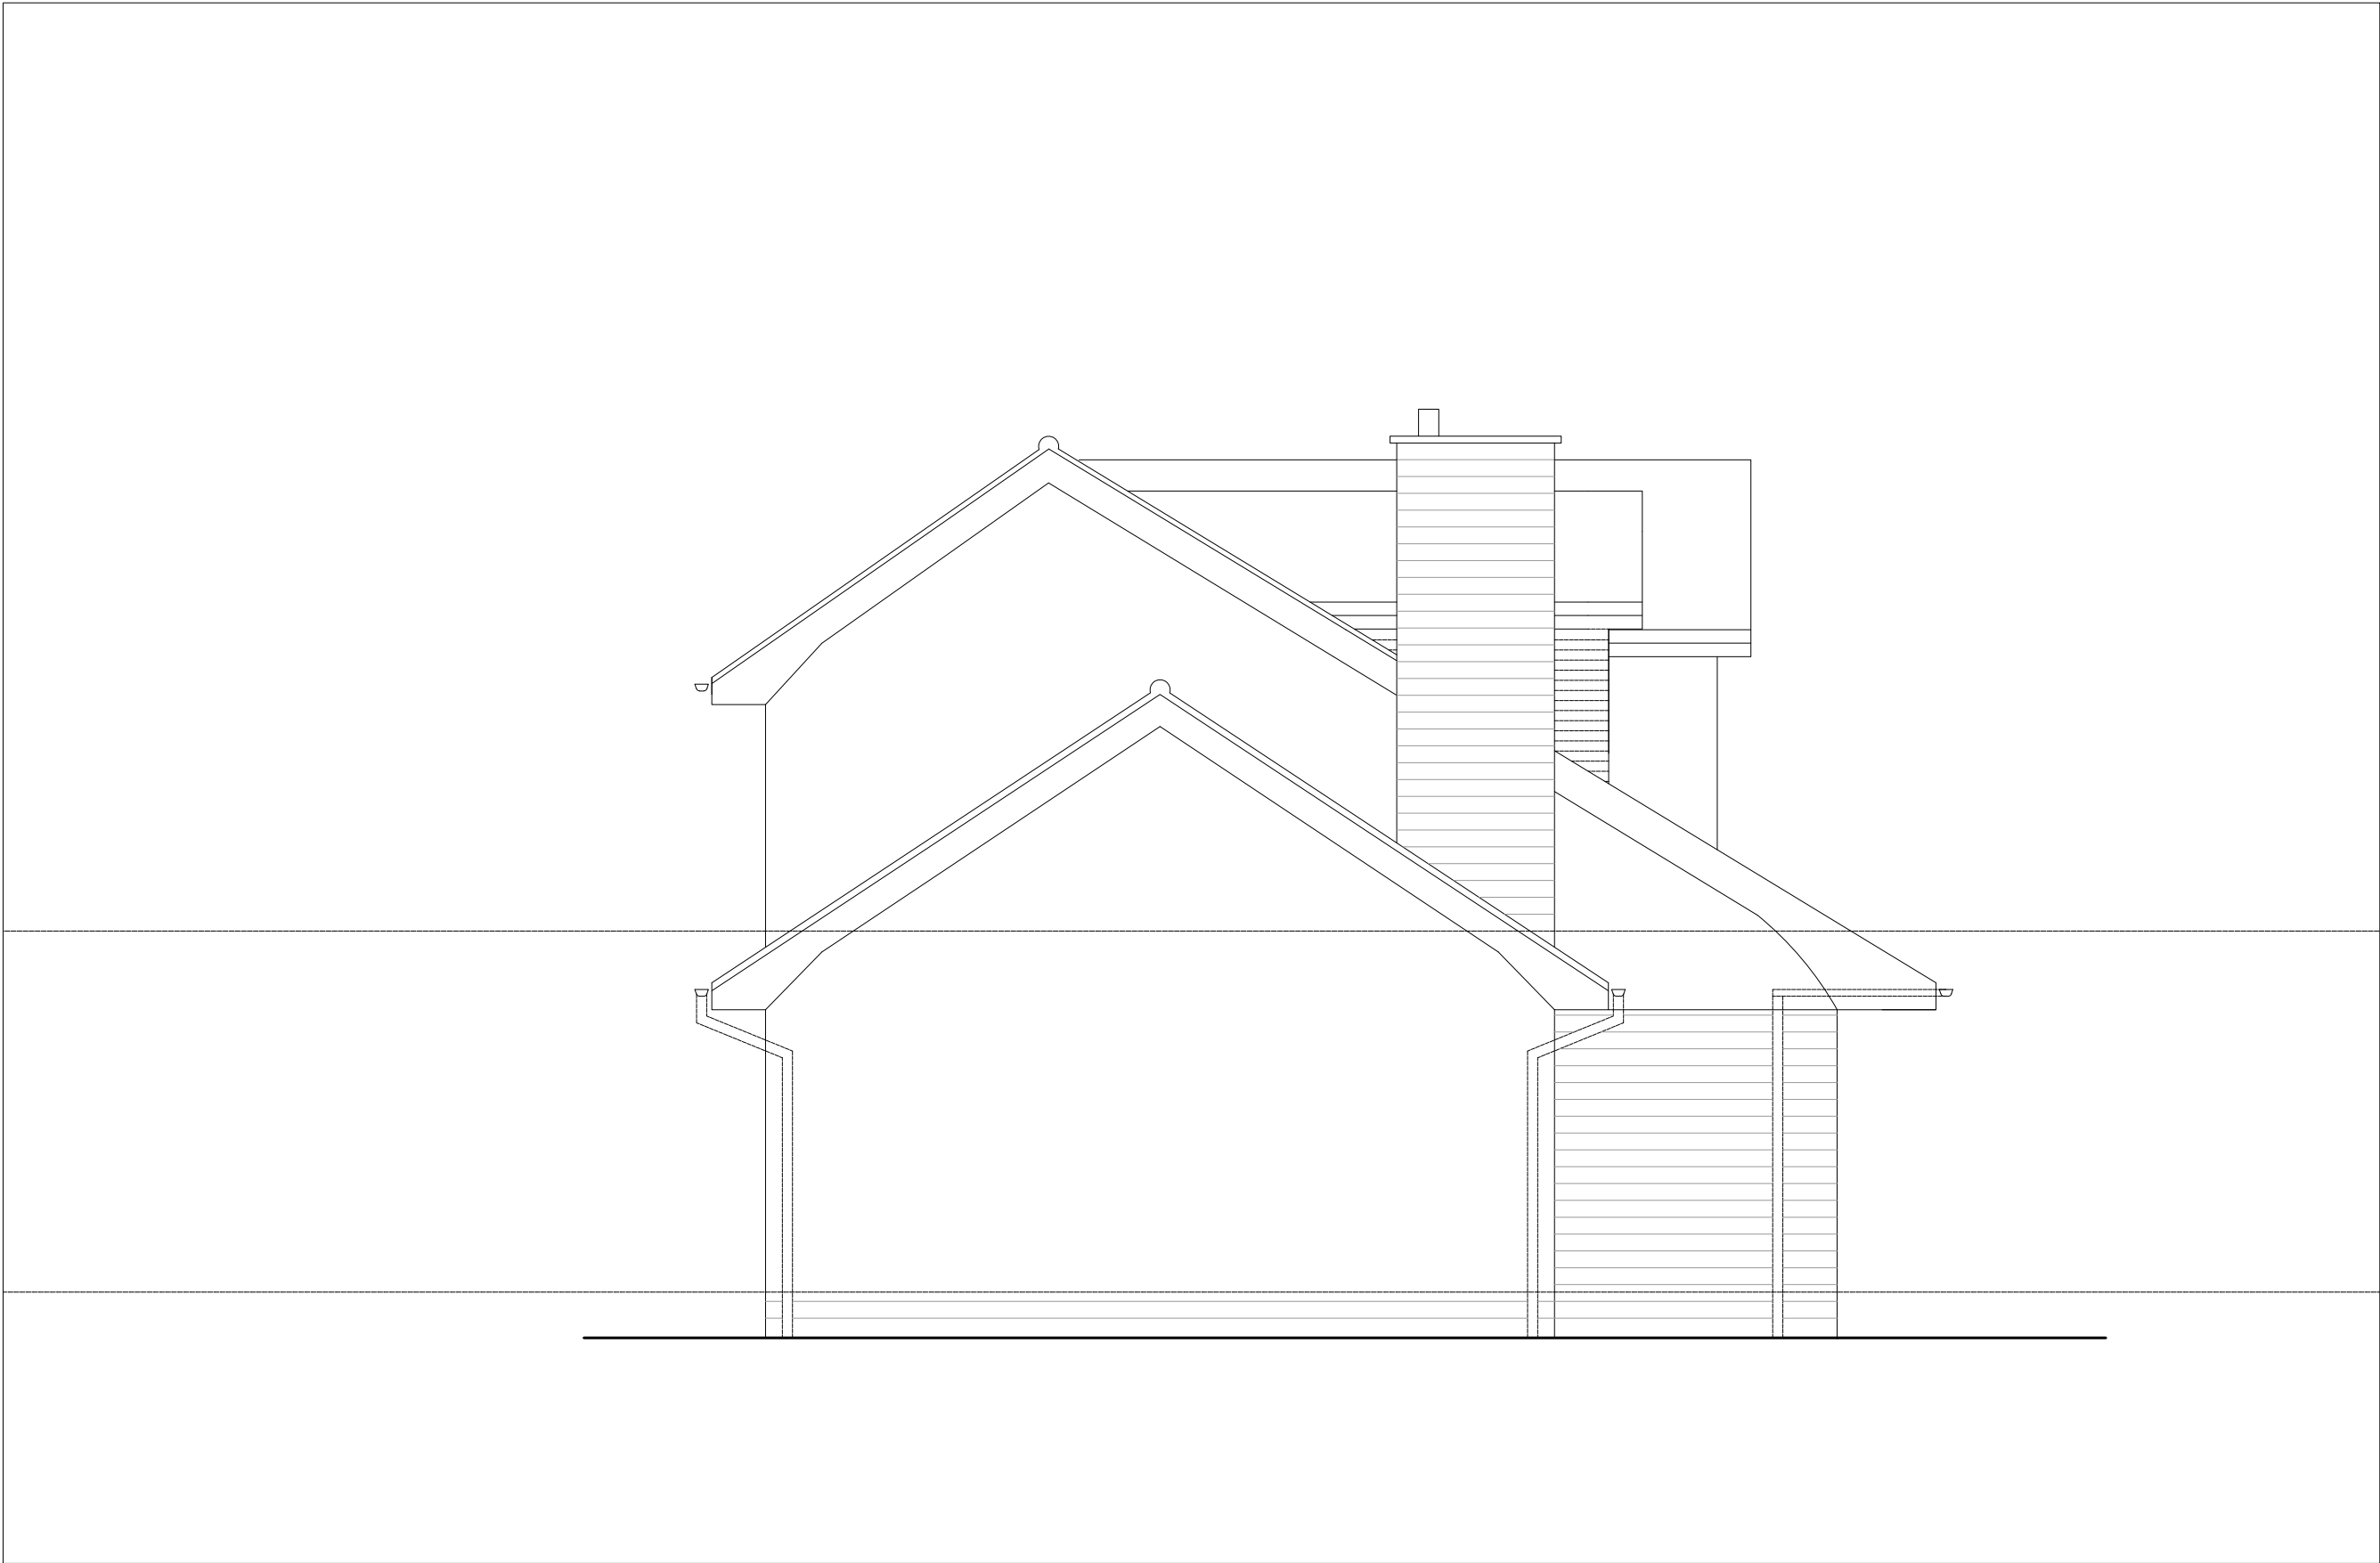

North Elevation

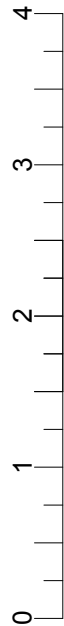

EXISTING

REVISION	DATE	NOTES	REVISION	DATE	NOTES	A_TEM_E_450	B
A	17.08.2022	A - Initial Drawing Issue	-	-	-	EXISTING NORTH ELEVATION	1:50
A	31.10.2022	A - Planning Issue	-	-	-	39 Temple Road	@ A3
B	09.11.2022	B - Planning Issue	-	-	-	Buxton, Derbyshire, SK17 9BA	
© SWOFO ARCHITECTS LTD - REGISTERED COMPANY 10241323. This drawing are the copyright of the Architect and may not be reproduced without written permission. Written dimensions should be followed and checked before construction on site by the contractor.						Mr & Mrs Bloomfield	