
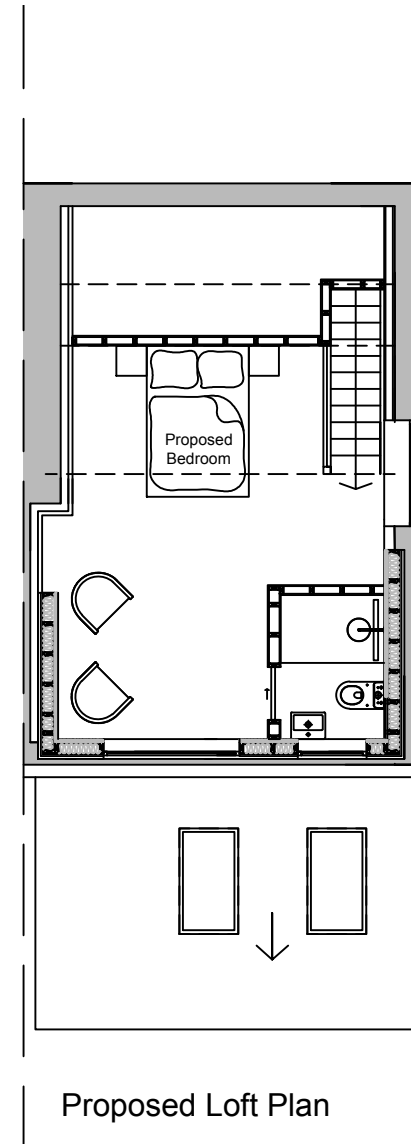
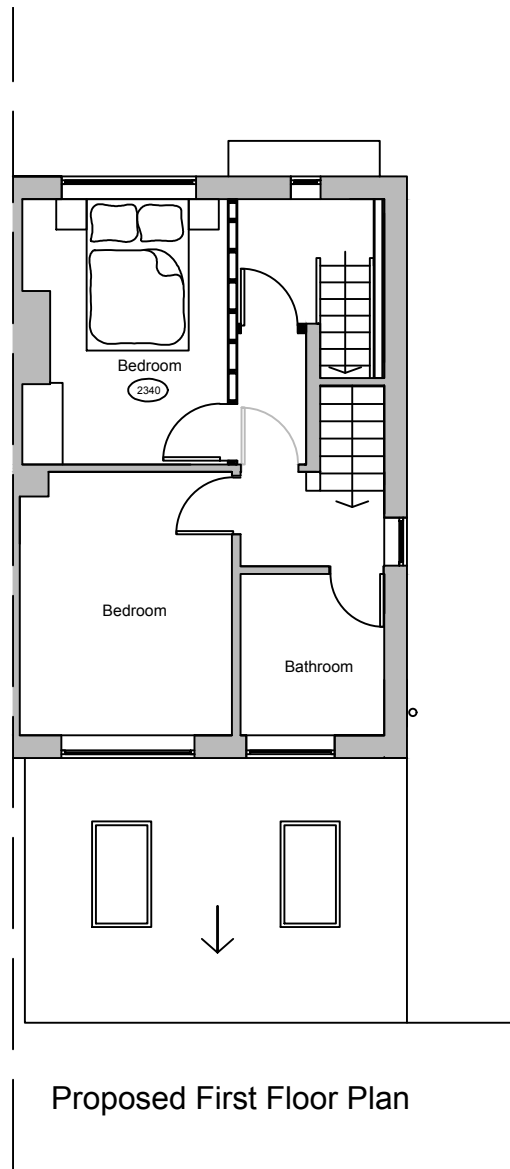


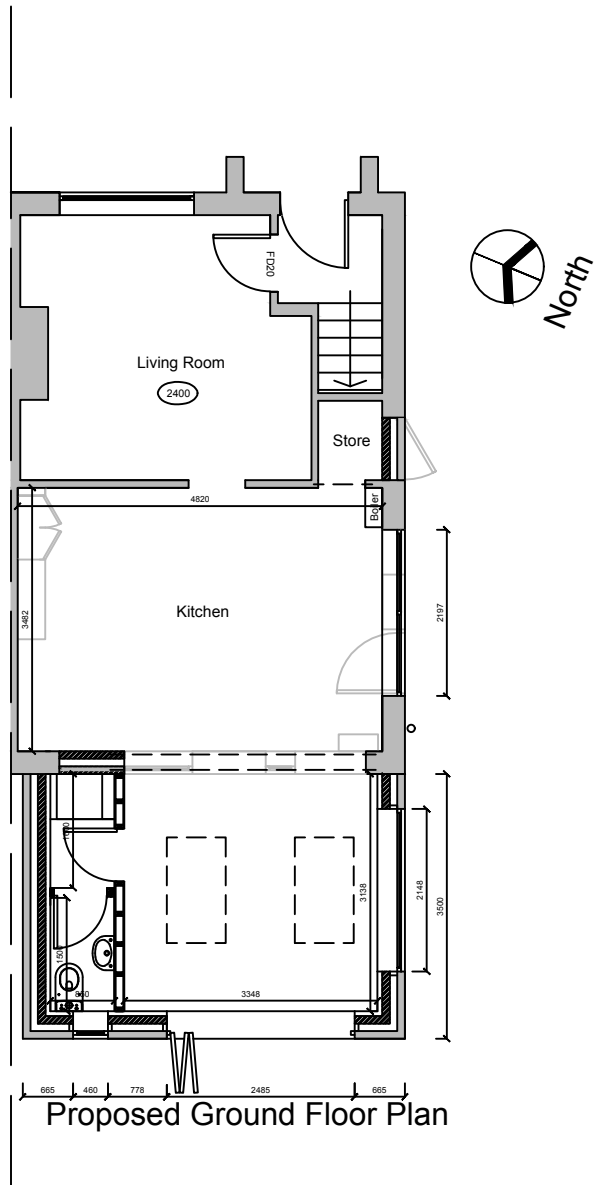

Address:

Mr & Mrs Chipperfield
20 Orchard Road, Whaley Bridge, Derbyshire,
SK23 7AQ

Project:

Proposed single storey rear extension, dormer
loft conversion and internal remodelling

Title:

Proposed Plans

Scale: 1:100 @ A3

Drawn:

C.K.

Date:


December 2023

Project no.:

3237

Drawing no.:

3237-003

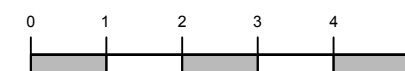

Metric Scale

PLANMART LIMITED
9, GEORGE STREET, GLOSSOP,
DERBYSHIRE SK13 8AY.
TEL: 01457 863153