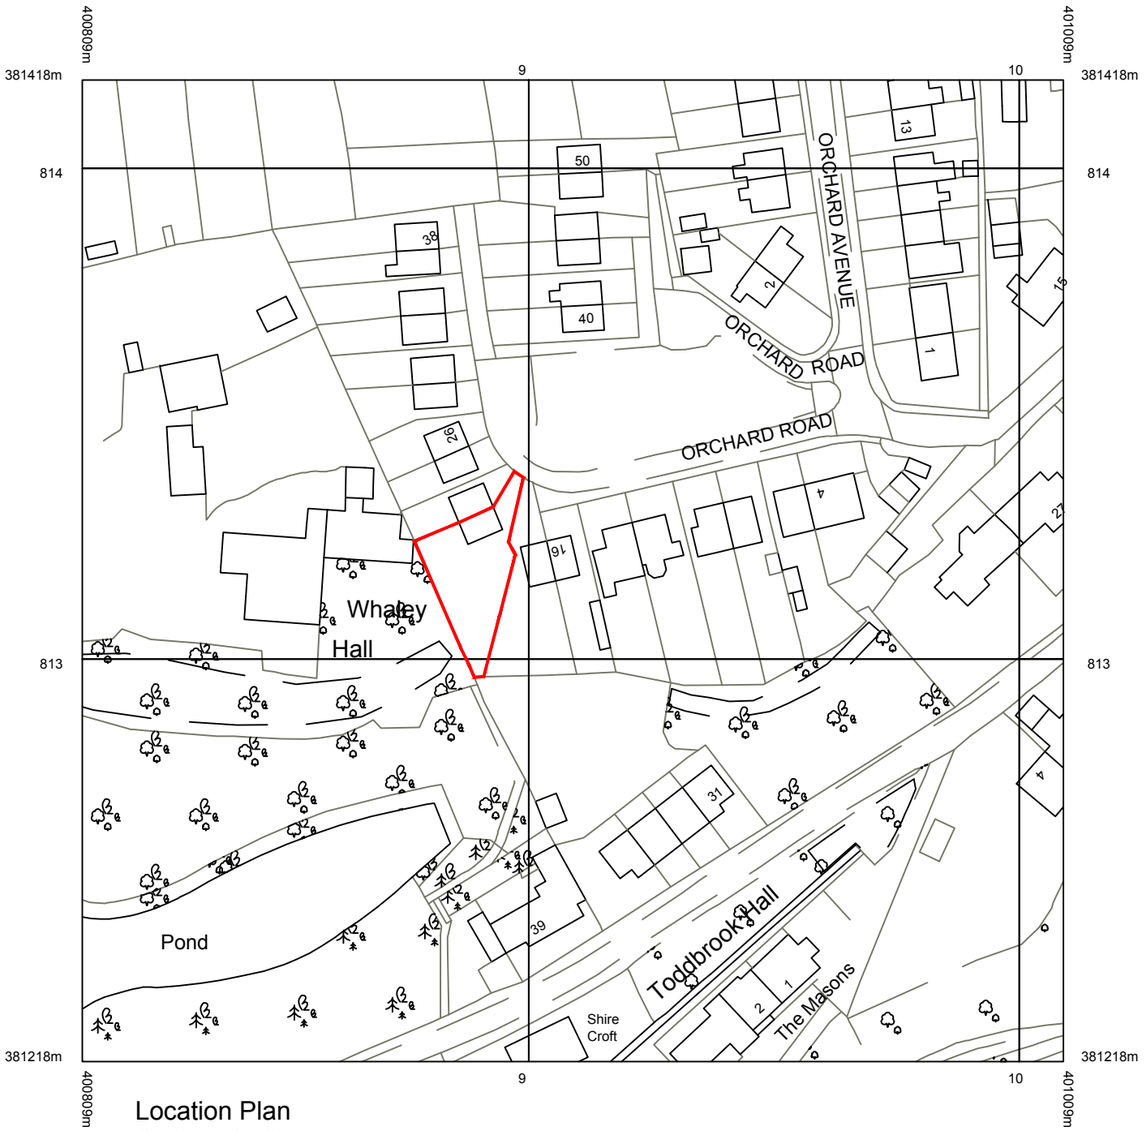

Location Plan
Scale 1:1250

20 0 20 40 60 80 100

Metres

North

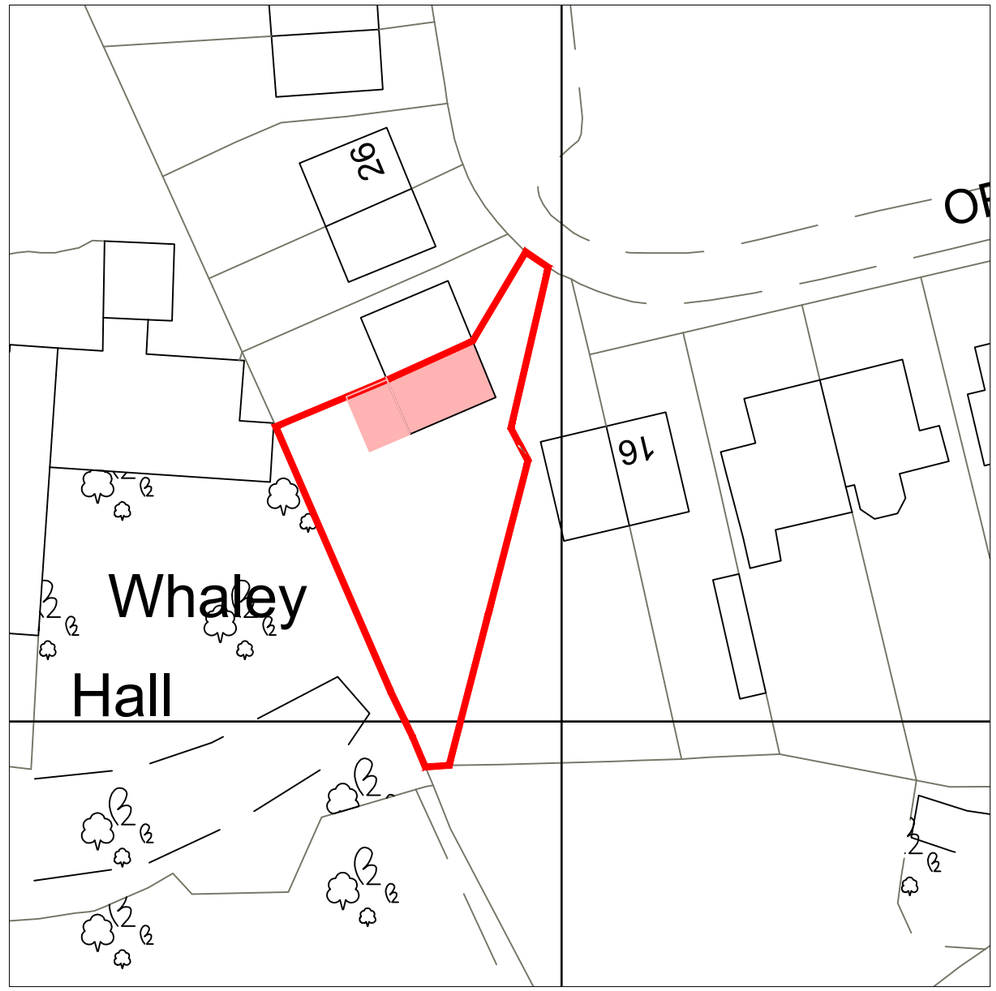

Site Plan
Scale 1:500

Red line boundary

Area of proposal

PLANMART

Address:

Mr & Mrs Chipperfield
20 Orchard Road, Whaley Bridge, Derbyshire, SK23 7AQ

Project:

Proposed single storey rear extension, dormer loft conversion and internal remodelling

Title:

Location Plan

Scale: 1:1250 & 1:500 @ A3

Drawn:	Date:
C.K.	December 2023
Project no.: 3237	Drawing no.: 3237-005

PLANMART LIMITED
9, GEORGE STREET, GLOSSOP,
DERBYSHIRE SK13 8AY.
TEL: 01457 863153

THIS DRAWING IS NOT TO BE COPIED OR REPRODUCED
WITHOUT THE PRIOR WRITTEN CONSENT OF PLANMART LTD.