



1:1250

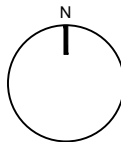

This drawing or any part thereof may not be copied, disseminated, transmitted or disclosed to any third party or unauthorised person without prior written consent of the client.

Contractors are advised to check dimensions with the architect before setting out on site. This drawing must be read in conjunction with all other package drawings including that of sub-contractors. Contractor to check and report any discrepancies within this drawing to the client. All rights reserved.

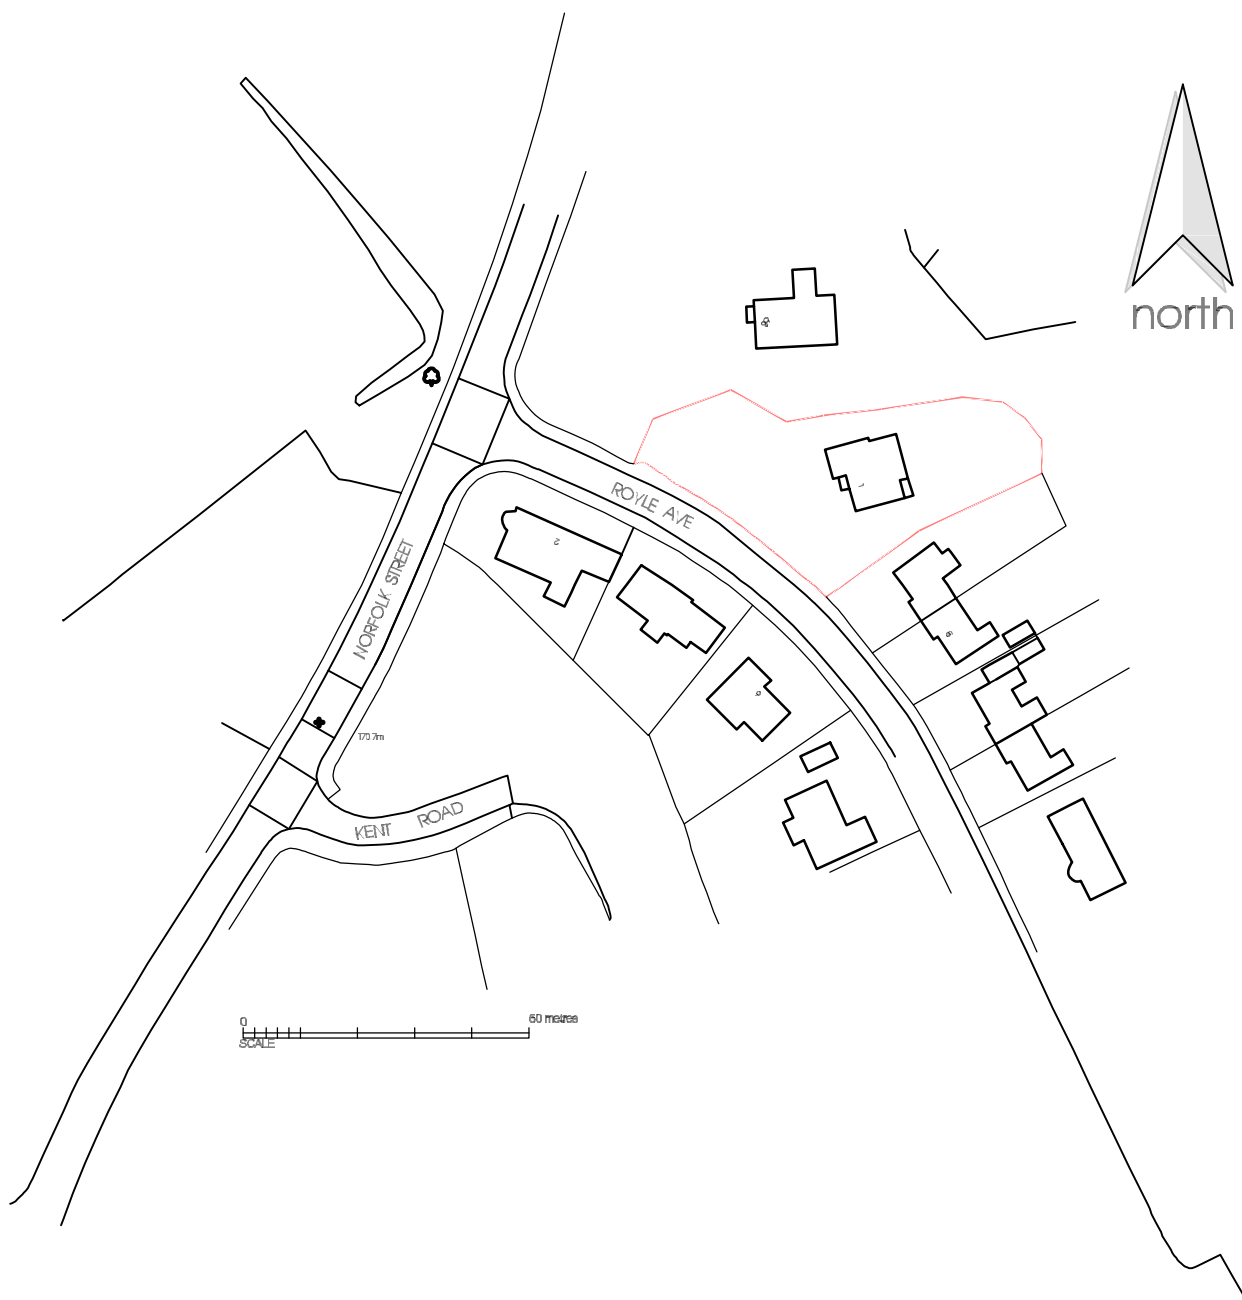

P1 Planning Application 22/12/23

Rev	Description	Date
-----	-------------	------

— SITE APPLICATION BOUNDARY LINE

STATUS P1	PURPOSE OF ISSUE Planning Application	CLIENT Mr & Mrs C. Jackson		
		DRAWN BY	CHECKED BY	DATE 22/12/23
PROJECT 1 Royle Avenue, Glossop		SCALE 1 : 1250	PROJECT NUMBER 004	
TITLE Site Location Plan		DRAWING NUMBER 004-DR-0001		
		REV P1		