




Existing Front (West) Elevation
(Scale 1:50@ A1)



Existing Rear (east) Elevation
(Scale 1:50@ A1)



Existing Side(North) Elevation
(Scale 1:50@ A1)

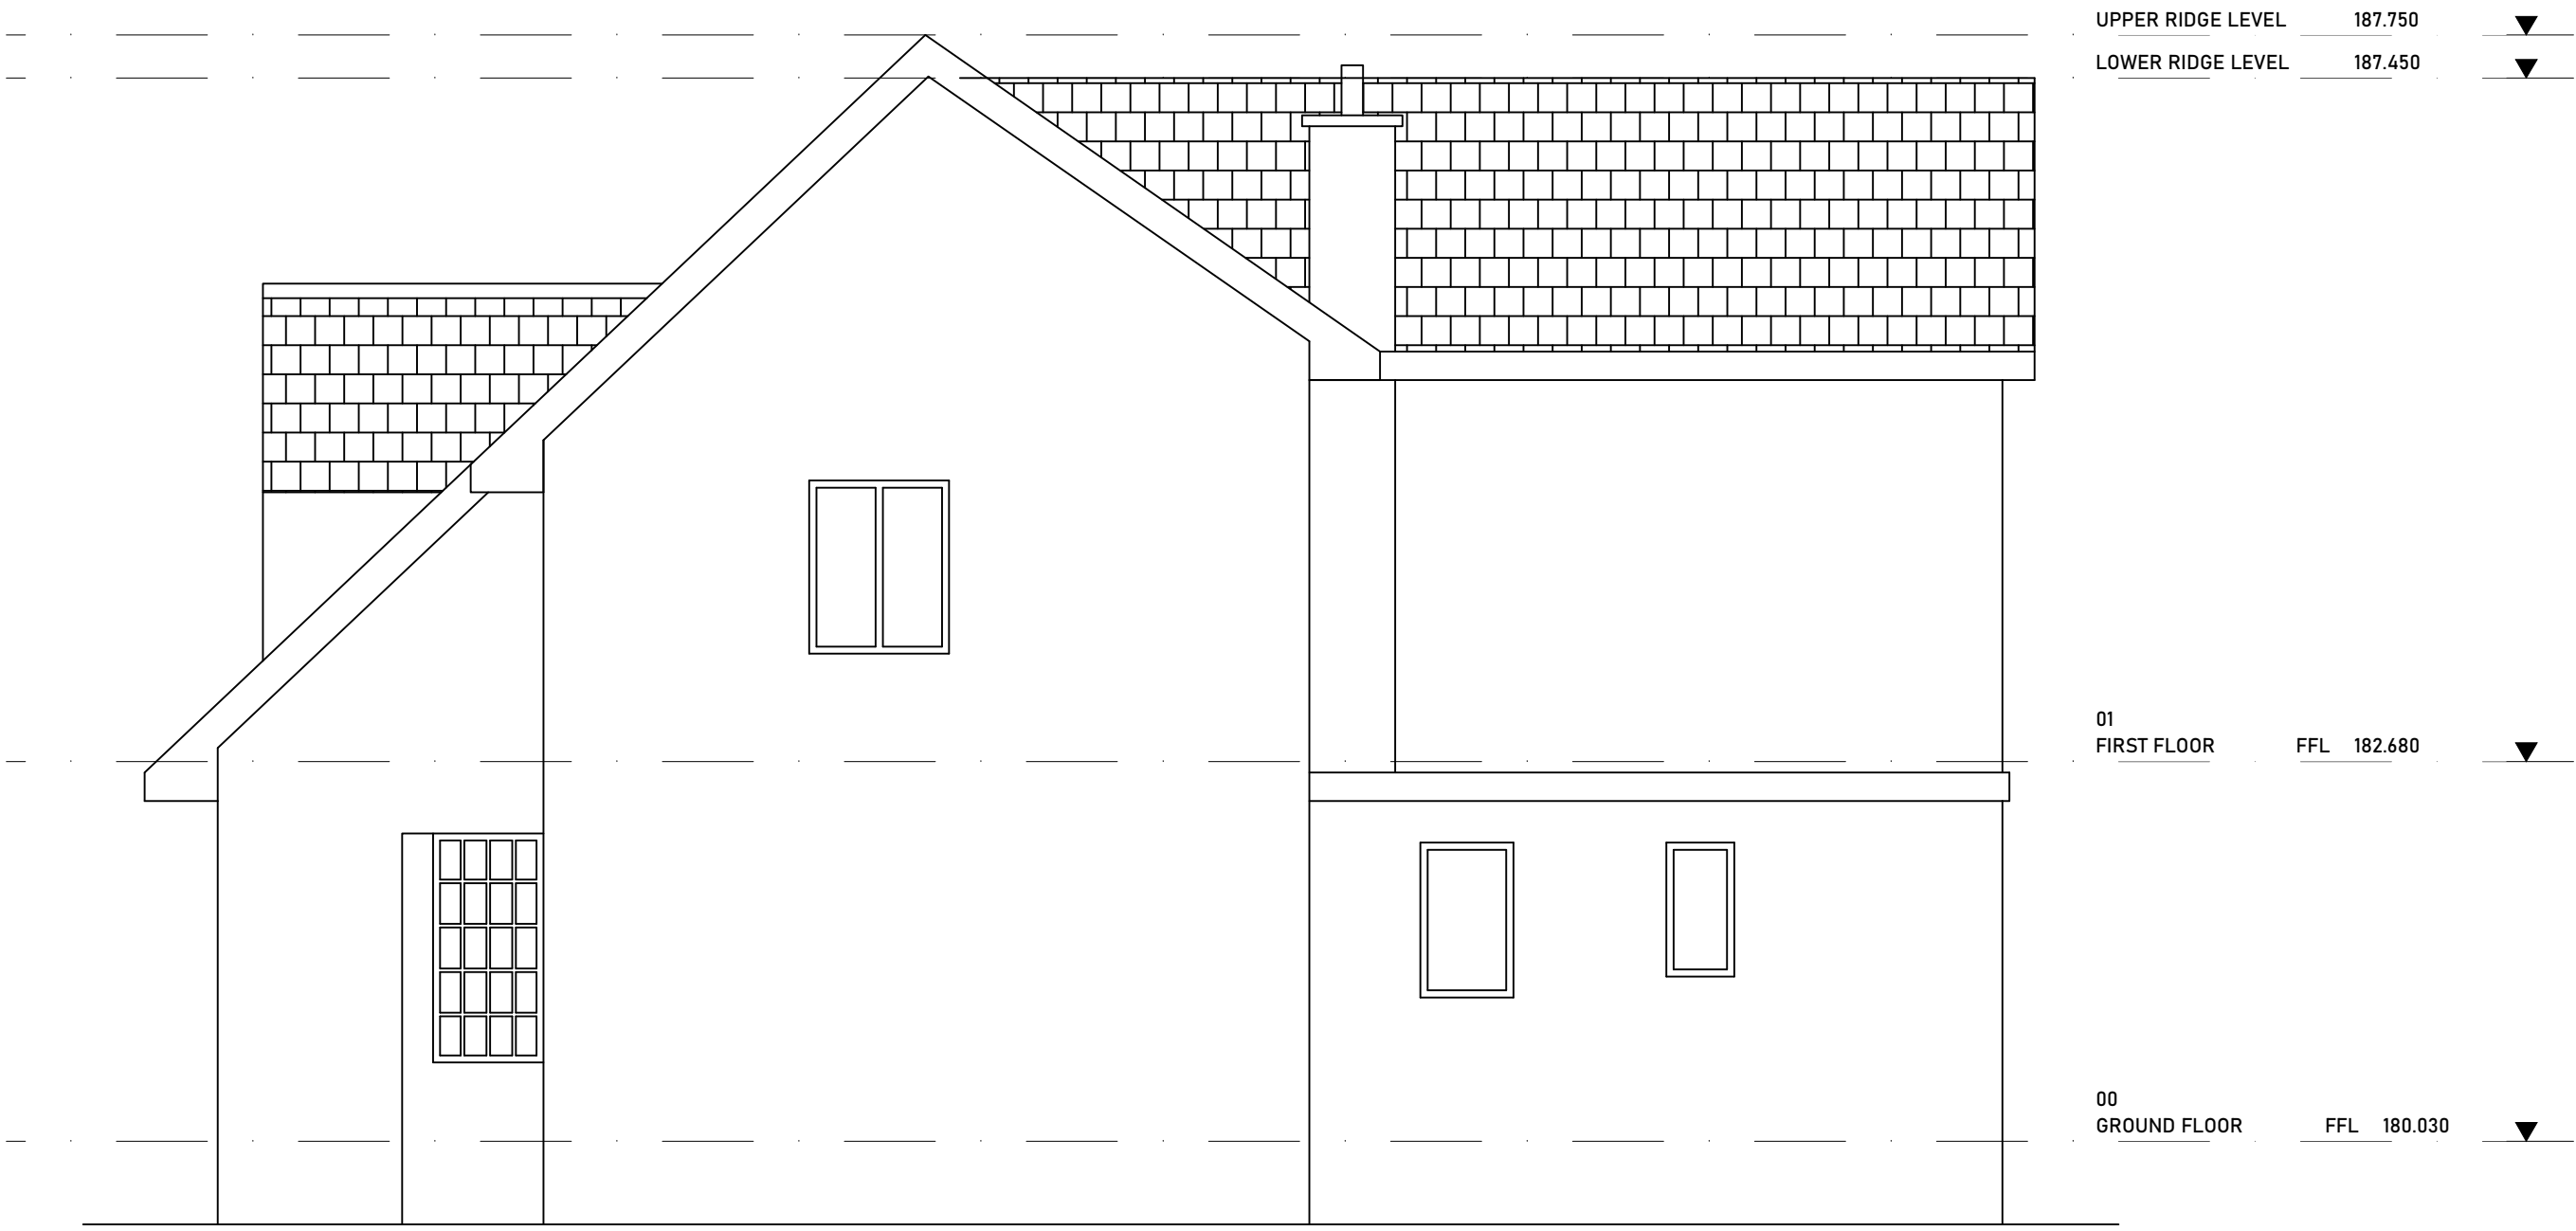

Existing Side(south) Elevation
(Scale 1:50@ A1)



This drawing or any part thereof may not be copied, disseminated, transmitted or disclosed to any third party or
reproduced in any form without prior written consent of the client.
Contractors are advised to check dimensions with the Architect before setting out on site.
This drawing must be read in conjunction with all other drawings including that of site context.
Contractor to check and report any discrepancies within this drawing to the client. All rights reserved.

P1	Planning Application	22/12/23
Rev	Description	Date
STATUS P1	PURPOSE OF ISSUE Planning Application	
PROJECT 1 Royle Avenue, Glossop		
TITLE Existing Elevations		
CLIENT Mr & Mrs C. Jackson		
DRAWN BY	CHECKED BY	DATE 22/12/23
SCALE 1:50 @ A1	PROJECT NUMBER 004	
DRAWING NUMBER 004-DR-0004		REV P1