This drawing is protected by copyright and the information contained therein is the property of William McCall.
The drawing must not be copied and the information contained therein may not be used or disclosed without written permission of and in the manner permitted by William McCall.

0 1 2 3 4 5M
Scale 1:50@ A1
0 1 2 3 4 5 6 7 8 9 10M
Scale 1:100@ A1

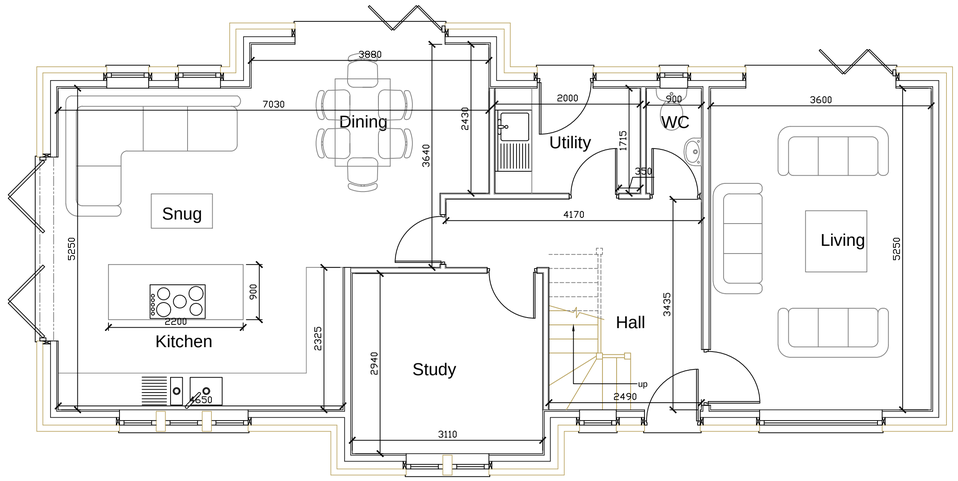

Proposed Ground Floor Plan

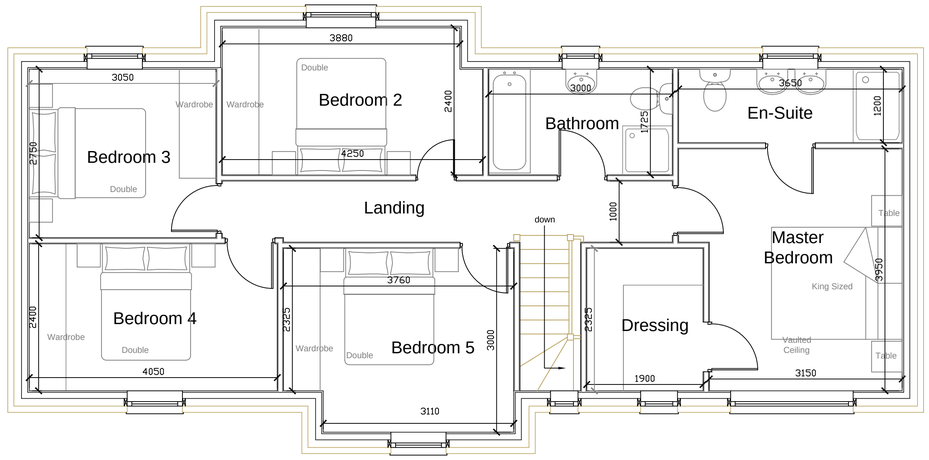

Proposed First Floor Plan

1:50

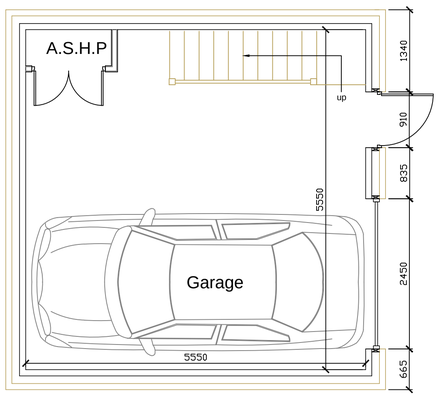

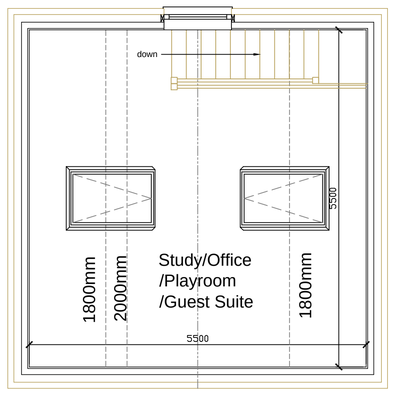

Plot 6

Stage :-	S73 Application
Project Title :-	7 Unit Housing Scheme Proposed Detached House & Garage House (Plot 6)
Drawing Title :-	Proposed Floor Plans
Client :-	Loxley Homes
Drwg No :- 09/23/90	11 of 19
Date :-	Oct '23
Rev :-	
Scale :-	1:100 & 1:50 @ A1
Drawn:-	SCM
Checked :-	
Site Address :-	Bankwood Mill, Charlesworth, Glossop, SK13 5ES.

The Old Post Room
34 Chew Valley Road
Greenfield
Saddleworth
OL3 7DA
Tel: 01457 871202
www.william-mccall.com | enquiries@william-mccall.com

A1