




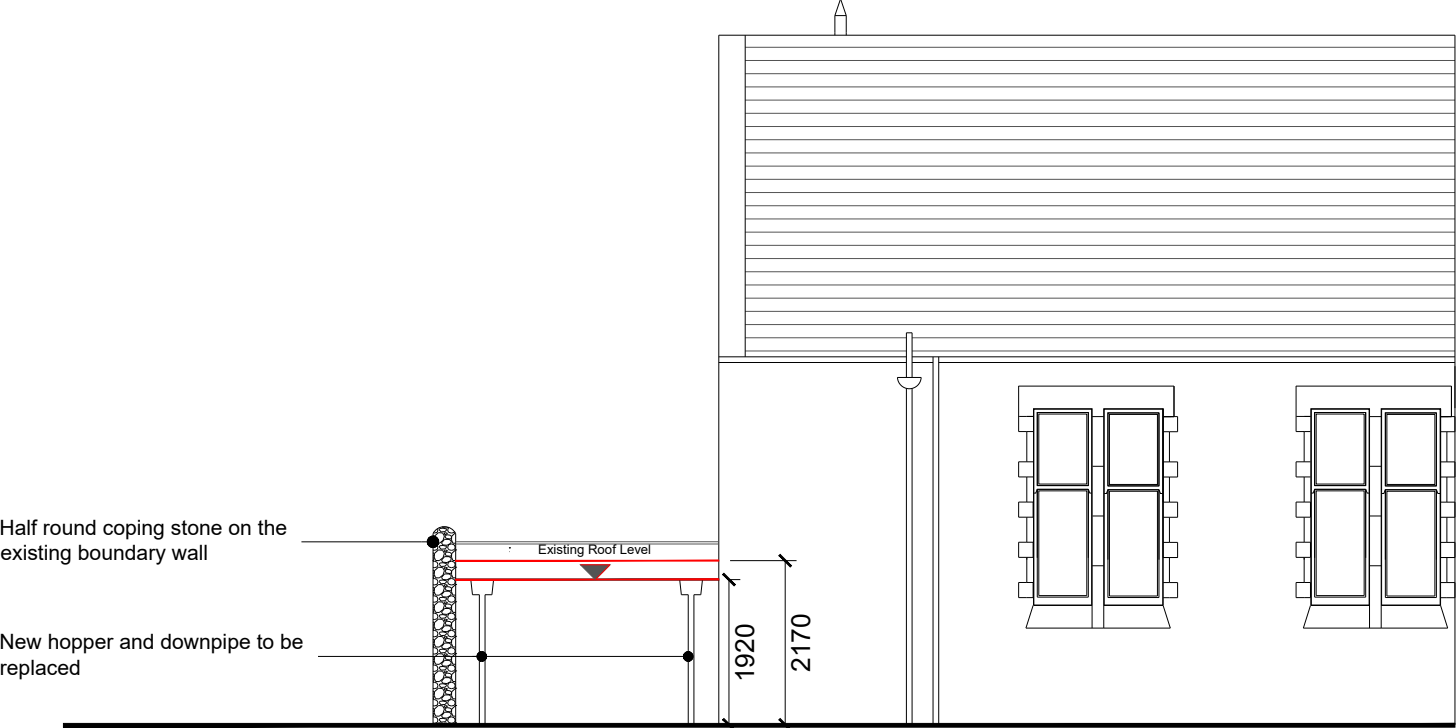

Existing Roof Elevation A Scale 1:100

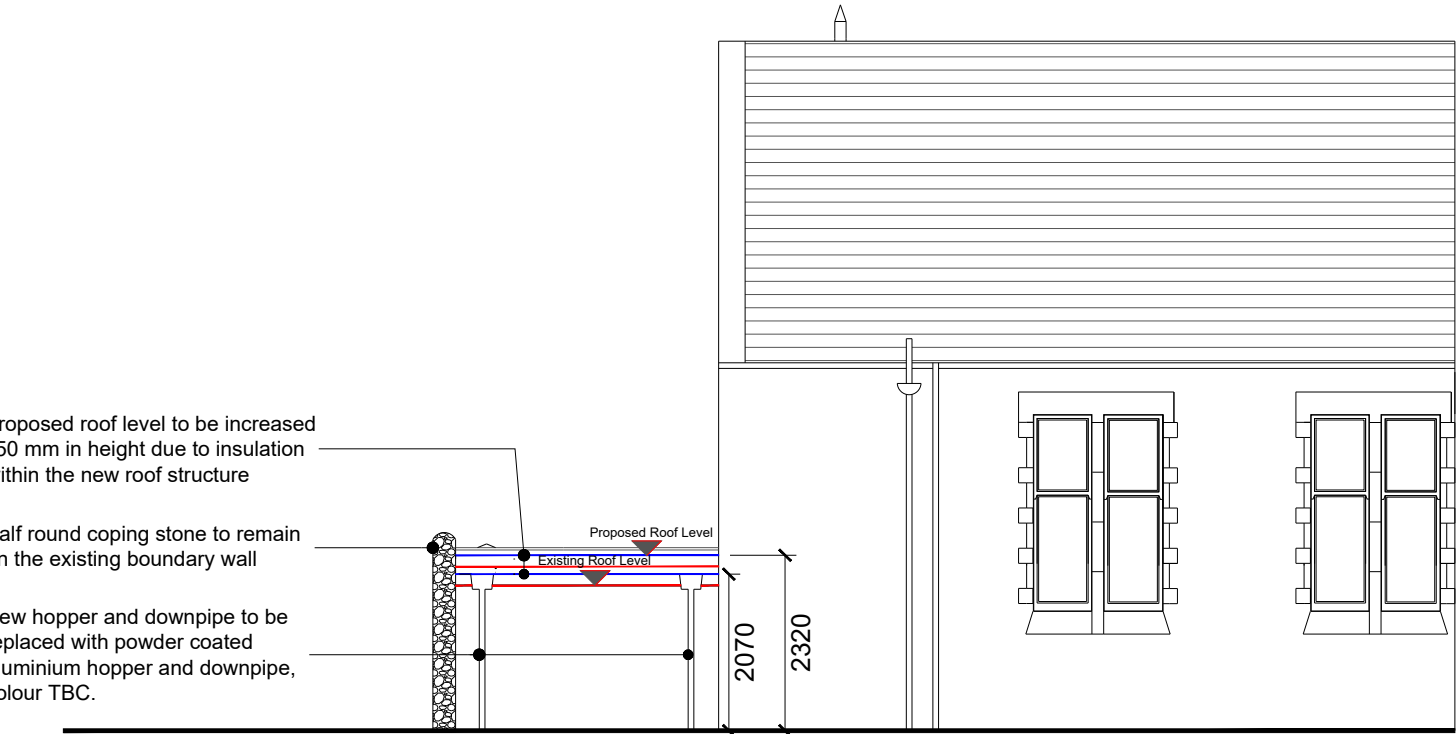

Proposed Elevation A Scale 1:100

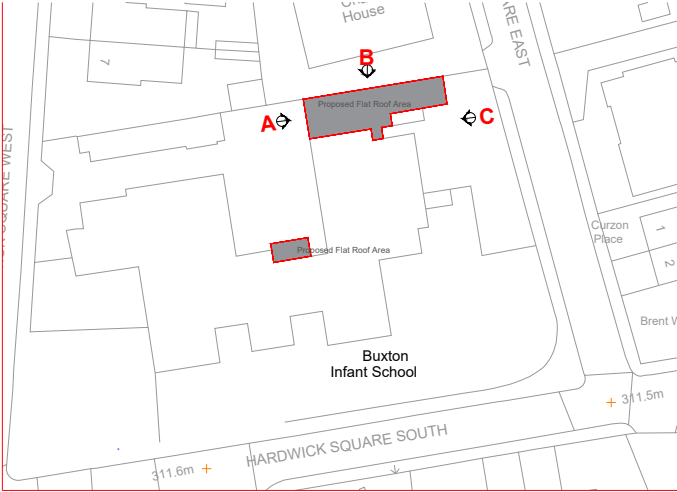

Existing Block Plan Scale 1:1250

Disclaimer.
This drawing is to be read in conjunction with all related drawings. Do not scale from this drawing. All dimensions must be checked and verified on site before commencing any work or producing shop drawings.
This drawing is copyright and remains the property of Concertus Design and Property Consultants. When reproducing this drawing for any purpose, please ensure that Concertus is attributed clearly by either using the company logo, or as follows 'Image produced by Concertus Design & Property Consultants Limited'.

REV	DATE	BY	DESCRIPTION	CHKD
A	15/12/23	MN	Dimesions added to the drawing	JWL



Part of the Vertas Group

2 Friars Bridge Road - Ipswich - Suffolk - IP1 1RR

PLANNING

Project

Buxton Infant School

Hardwick Sqaure, Buxton, Derbyshire.

SK17 6QB

Project Number

522126

Scales

1:100

At A3 Size

Drawing Title

Replacement Flat Roof and Insulation

Existing and Proposed Elevation A

Drawn

MN

Chkd

JWL

Lead Designer

Max Naylor

Date

6/11/23

email:

max.naylor@concertus.co.uk

Tel:

07710 30580

Drawing Number

522126-CDP-XX-XX-DR-B-2002

Project Code - Originator - Volume/System - Level/Location - Type - Role - Element - Number