




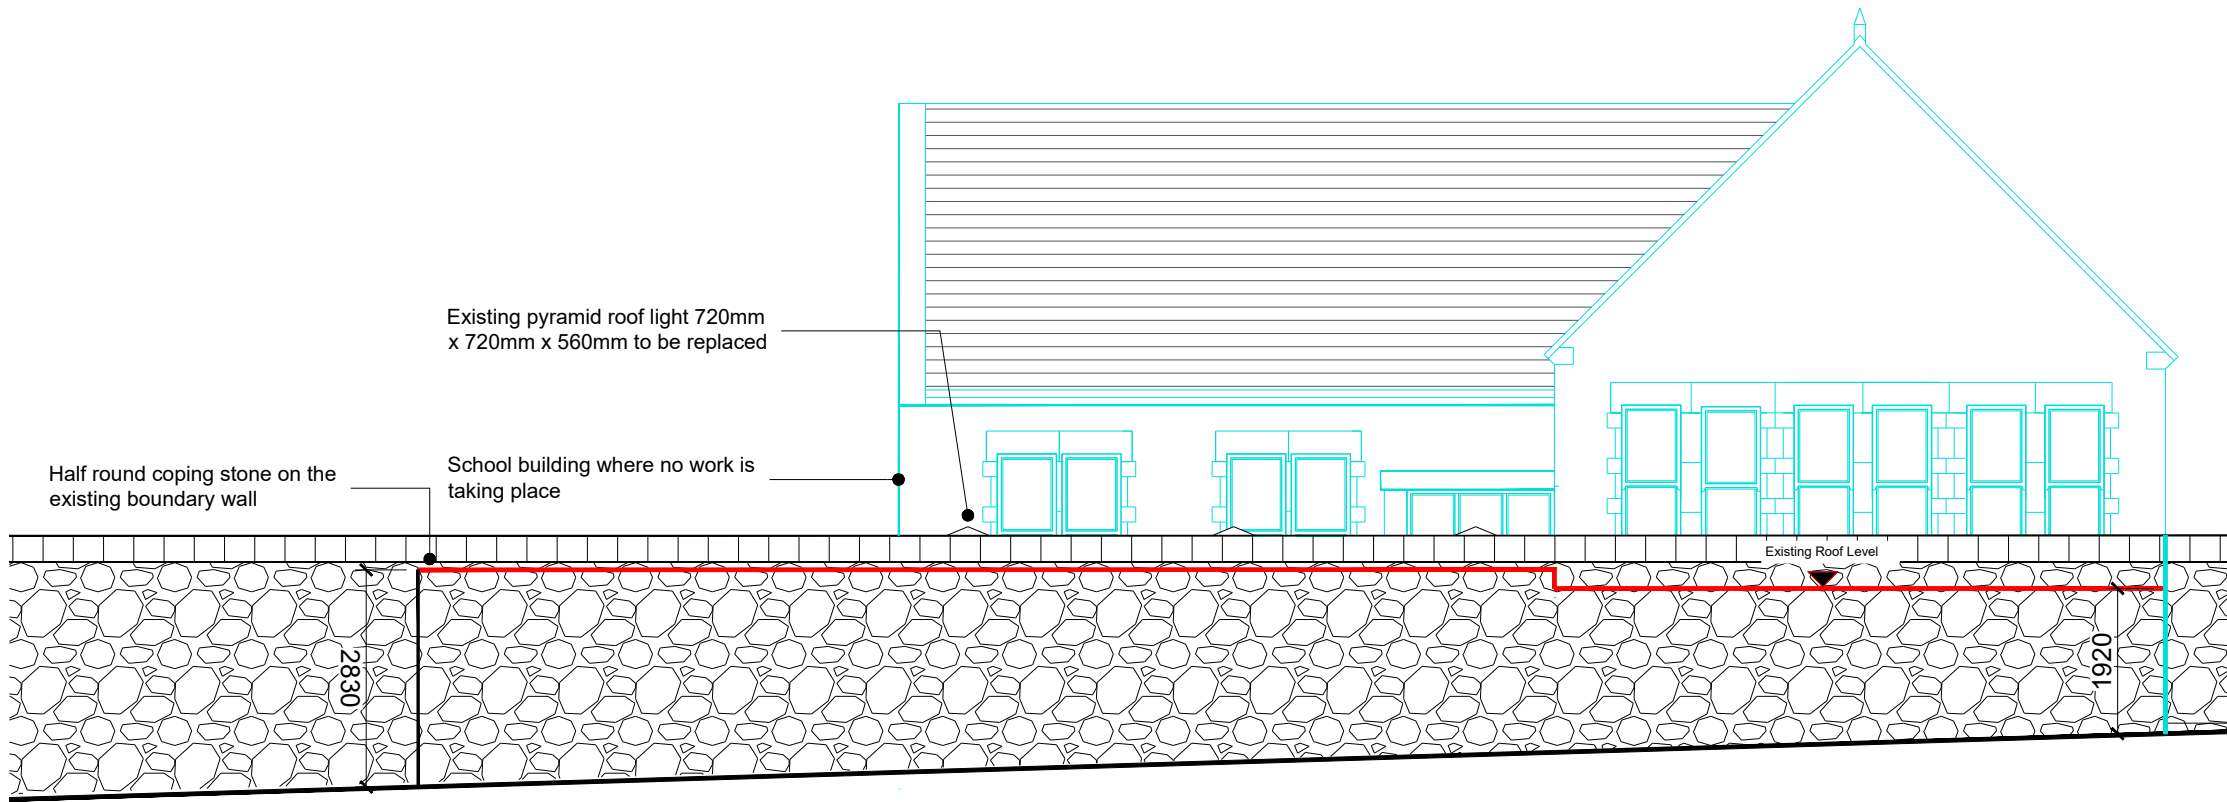

Existing Elevation B Scale 1:100

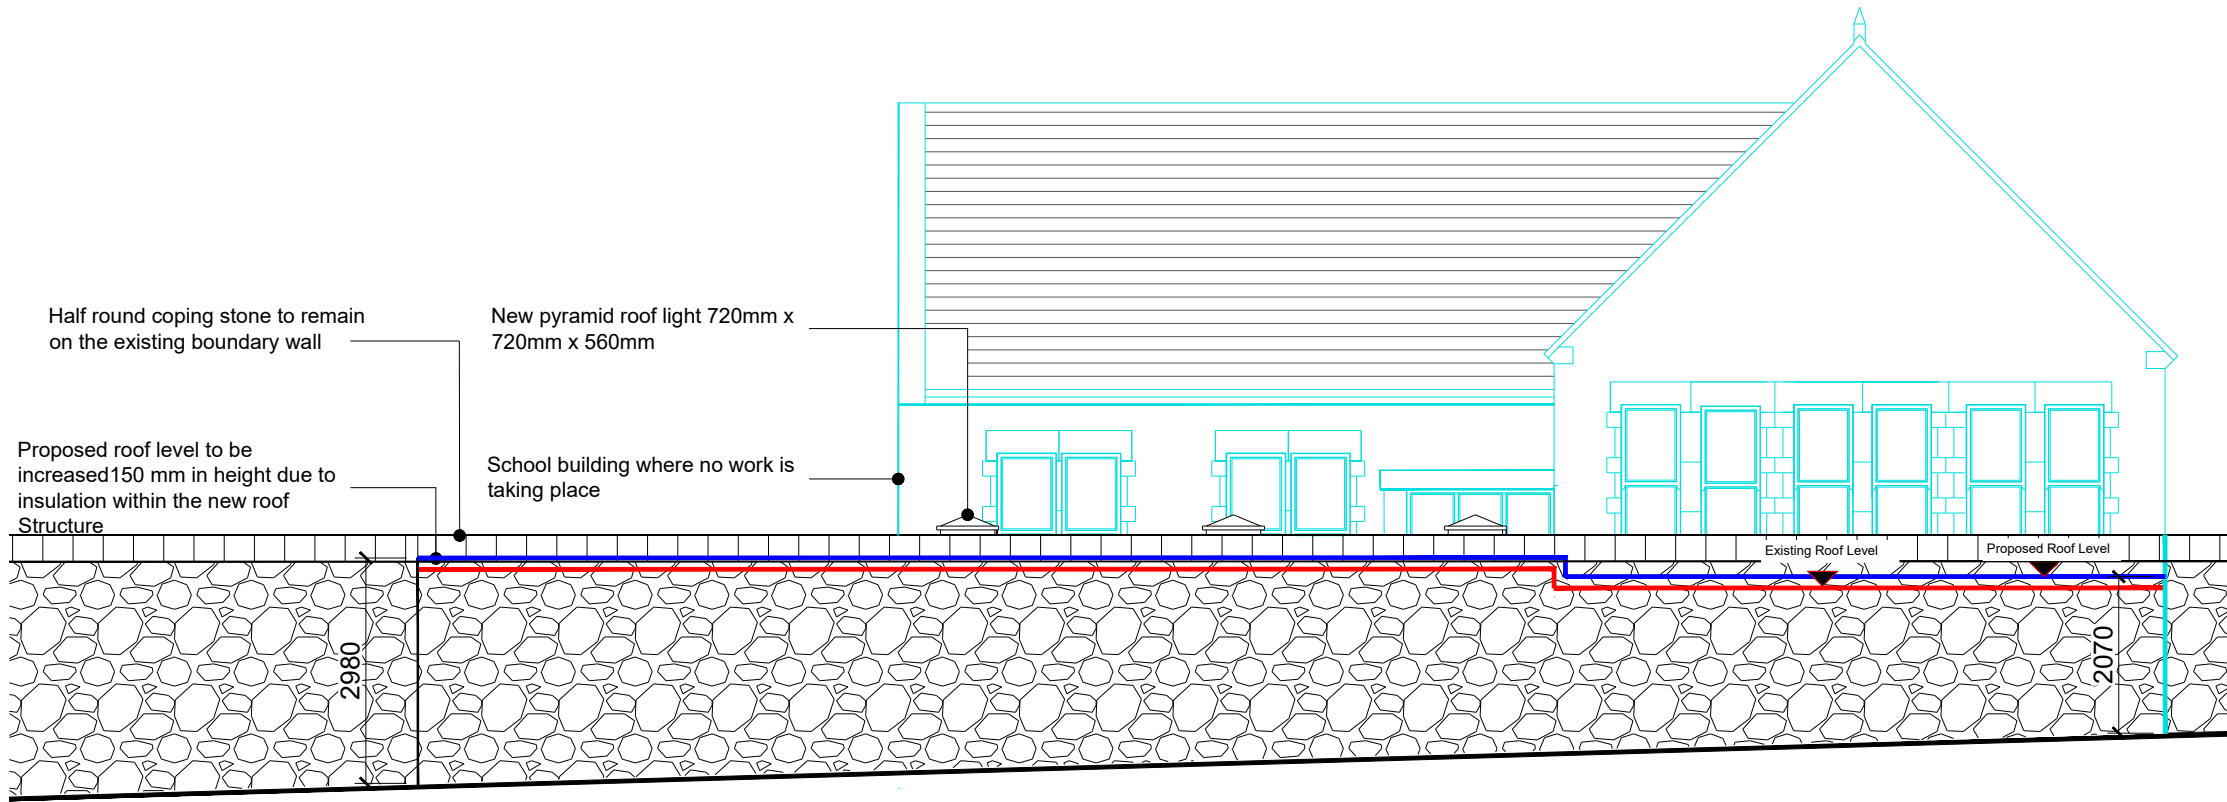

Proposed Elevation B Scale 1:100

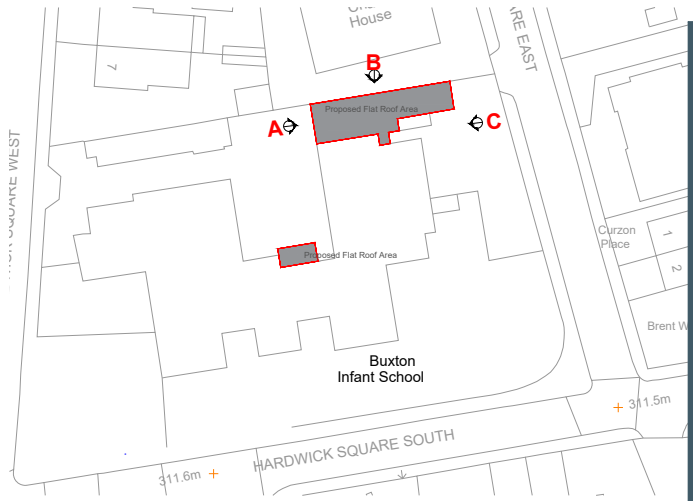

Existing Block Plan Scale 1:1250

Disclaimer.
This drawing is to be read in conjunction with all related drawings. Do not scale from this drawing. All dimensions must be checked and verified on site before commencing any work or producing shop drawings.
This drawing is copyright and remains the property of Concertus Design and Property Consultants. When reproducing this drawing for any purpose, please ensure that Concertus is attributed clearly by either using the company logo, or as follows 'Image produced by Concertus Design & Property Consultants Limited'.

REV	DATE	BY	DESCRIPTION	CHKD
A	15/12/23	MN	Dimesion added to the drawing	JWL



2 Friars Bridge Road - Ipswich - Suffolk - IP1 1RR

PLANNING	Project	Buxton Infant School	Project Number	522126
		Hardwick Sqaure, Buxton, Derbyshire.	Scales	1:100
		SK17 6QB	At A3 Size	
	Drawing Title	Replacement Flat Roof and Insulation	Drawn	MN
		Existing and Proposed Elevation B	Chkd	JWL
	Lead Designer	Max Naylor	Date	6/11/23
	email:	max.naylor@concertus.co.uk	Tel:	07710 30580

Drawing Number
522126-CDP-XX-XX-DR-B-2003

Project Code - Originator - Volume/System - Level/Location - Type - Role - Element - Number