


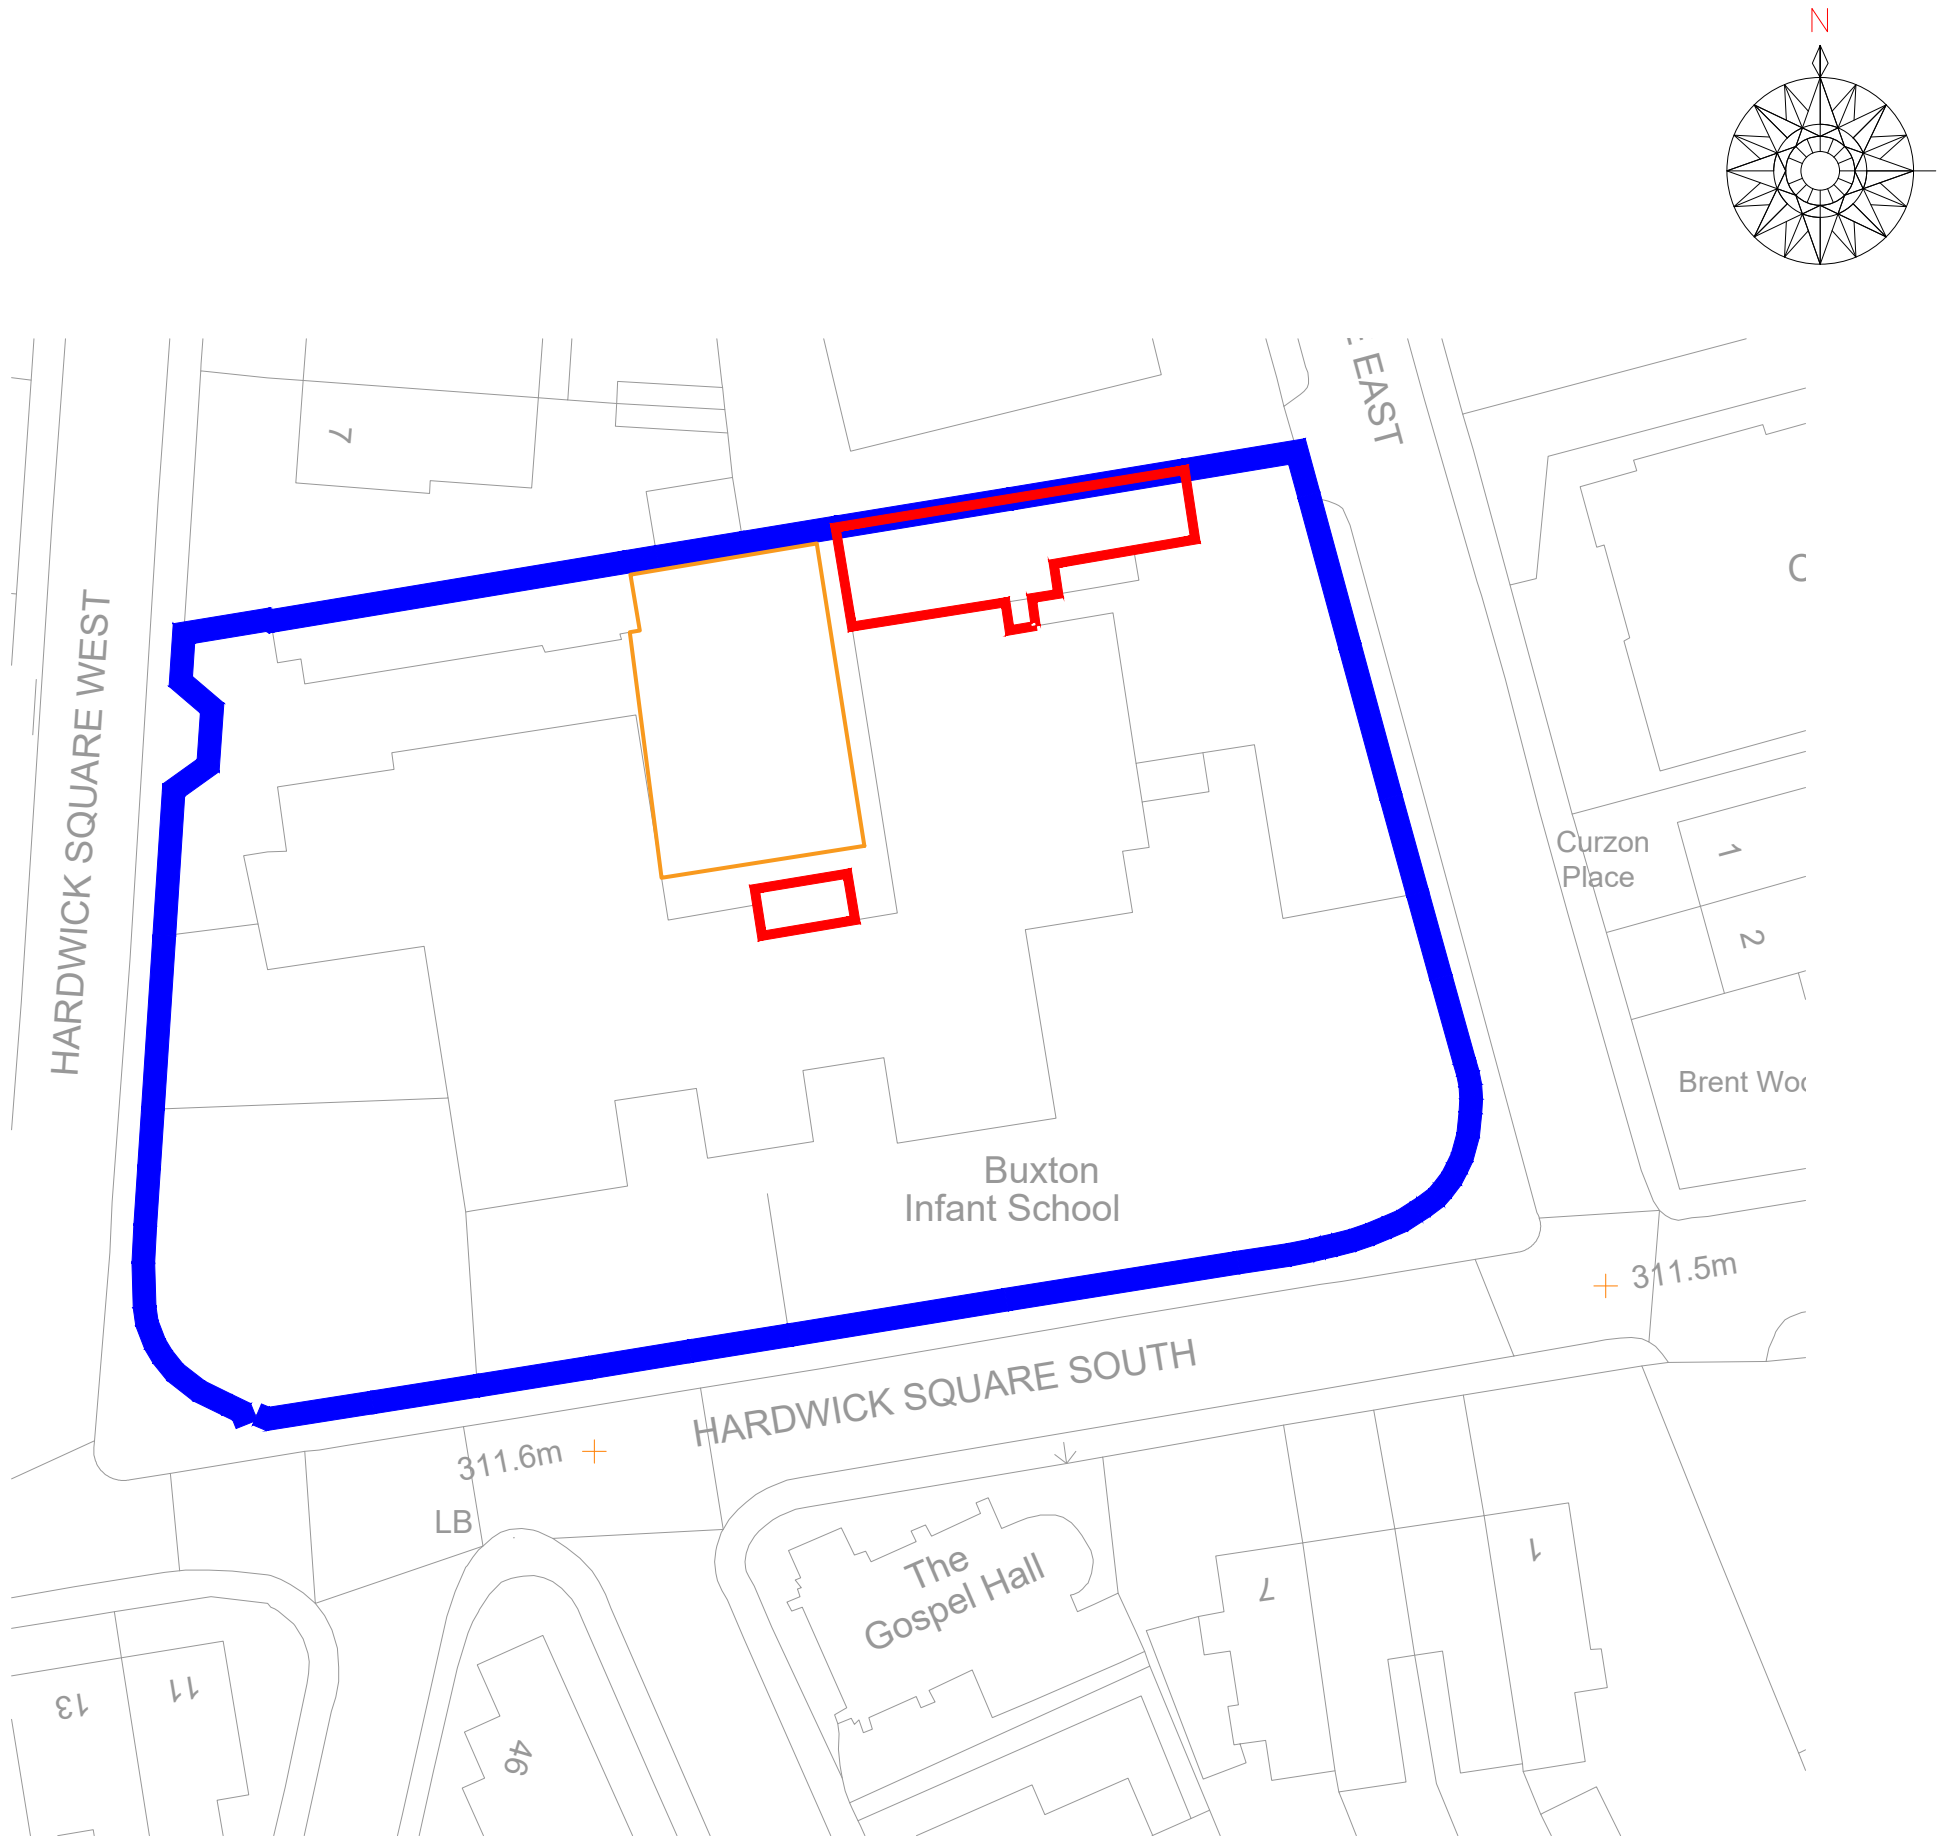

- Propose Area of Works
- Site Boundary
- Site Parking

Disclaimer.
This drawing is to be read in conjunction with all related drawings. Do not scale from this drawing. All dimensions must be checked and verified on site before commencing any work or producing shop drawings.
This drawing is copyright and remains the property of Concertus Design and Property Consultants. When reproducing this drawing for any purpose, please ensure that Concertus is attributed clearly by either using the company logo, or as follows 'Image produced by Concertus Design & Property Consultants Limited'.

REV	DATE	BY	DESCRIPTION	CHKD



2 Friars Bridge Road - Ipswich - IP1 1RR

S4-Pricing

Project

Buxton Infant School

Buxton

Buxton Sk17 6QB

Drawing Title

Parking Plan

Lead Designer

Max Naylor

email:

max.naylor@concertus.co.uk

Project Number

522126

Scales

1:500

At A3 Size

Drawn

MN

Chkd

CD

Date

10/07/23

Tel: 07710 305680

Drawing Number

522126-CDP-ZZ-XX-DR-B-3002

Project Code - Originator - Volume/System - Level/Location - Type - Role - Element - Number